


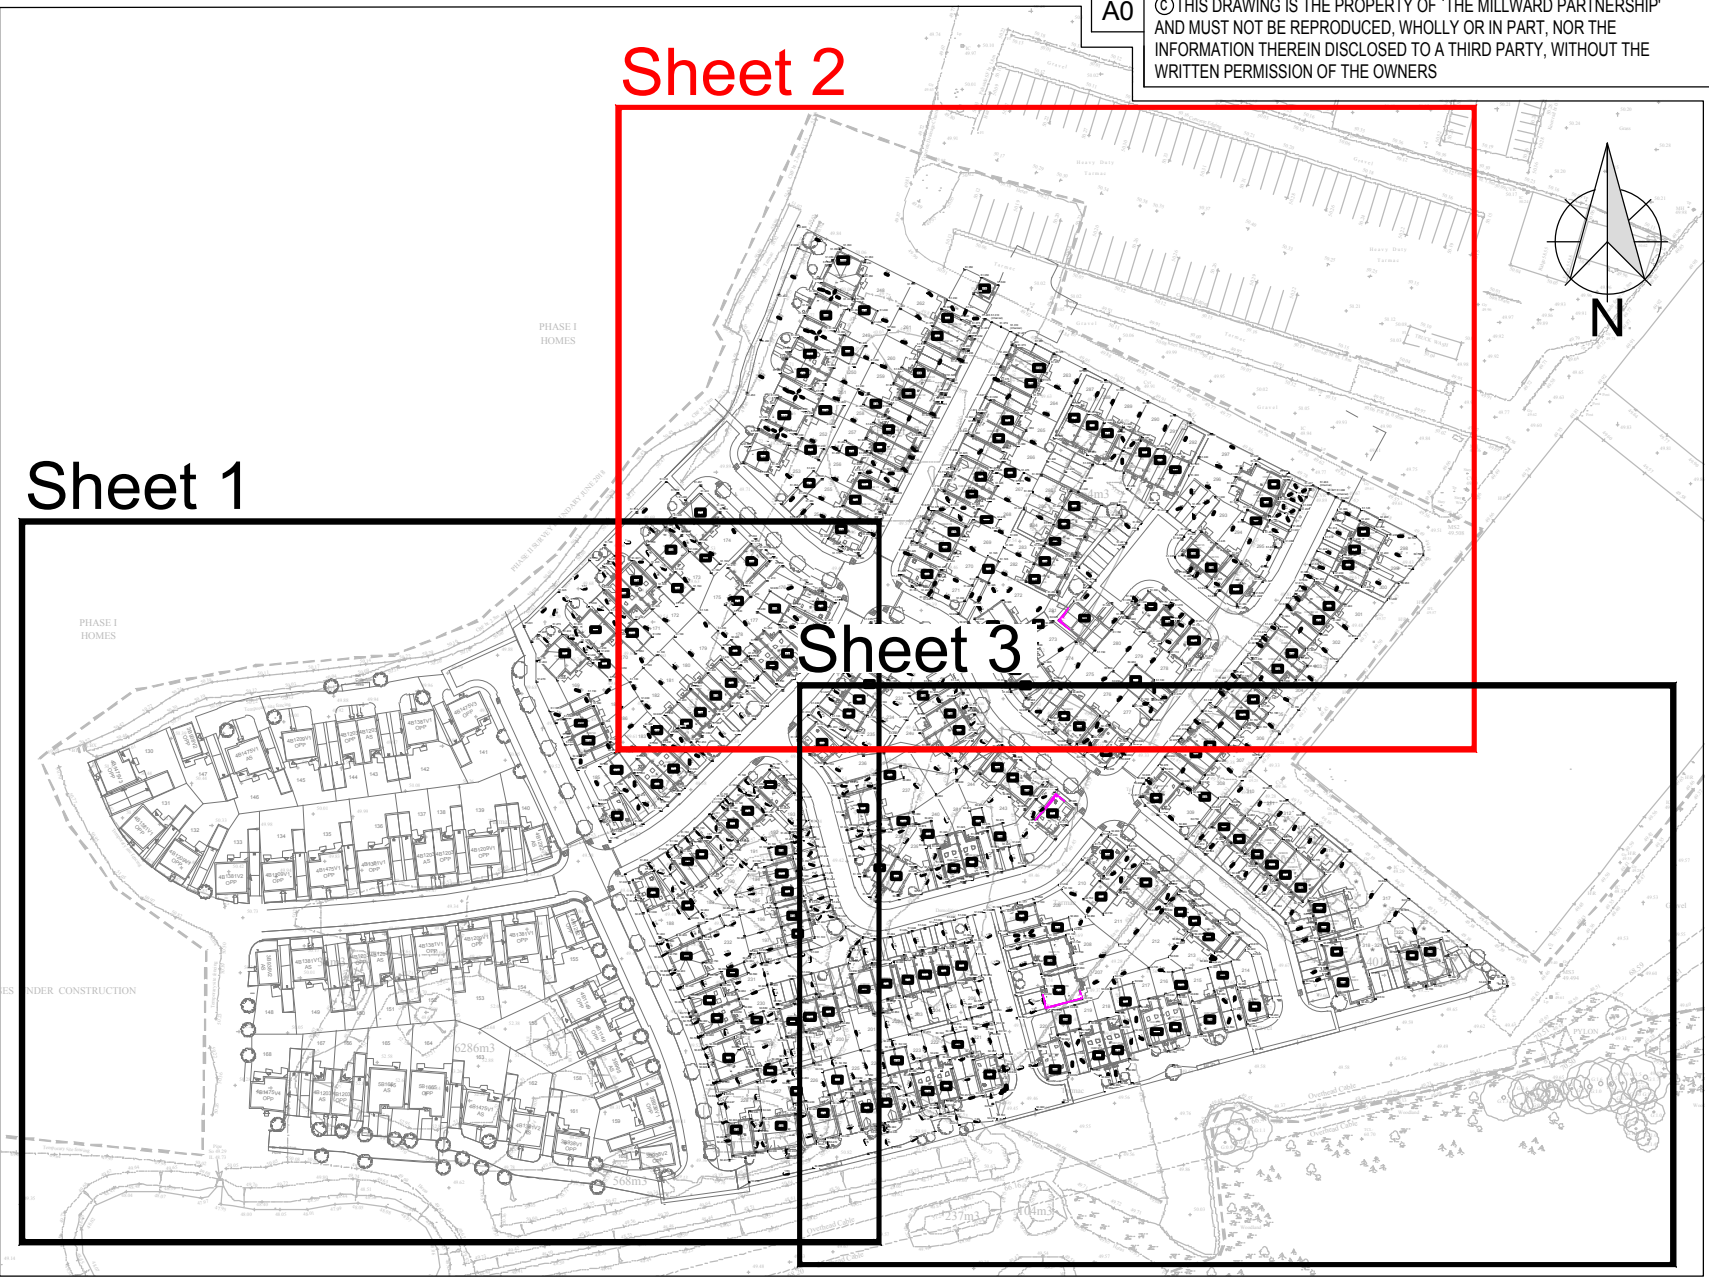

Overall Site Layout Plan

H	28.08.19	CMN	Site Layout updated, levels amended to suit	JMcK
G	31.05.19	CMN	Site Layout updated, levels amended to suit	JMcK
F	27.09.18	CB	Hatching added show future area re-design	SKG
E	14.09.18	BC	Contours updated	SKG
D	15.06.18	BC	Drawing amended to Architects layout 41049/003 Revision S. External levels amended to suit. FFLs amended to plots 155, 183+garage, 185, 258-259, 266+ garage, 267-277, 294-300. Logo & Dwg No. amended as requested by Client.	SKG

C	26.04.18	BC	Levels updated	SKG
B	15.03.18	BC	Retaining walls reviewed	SKG
A	02.03.18	ATF	Amended to suit revised layout	SKG
REV	DATE	BY	DETAILS	CHK'D

AMENDMENTS	
CLIENT	

PROJECT

Hilton Phase 2
Derbyshire

TITLE

Proposed External Levels Plan Sheet 2 of 3	
DRAWING No:	DRAWING STATUS

R9054-MPL-18-ZZ-DR-C-6002										PRELIMINARY									
A	B	C	D	E	F	G	H												
SCALE As Shown @ A0										DRAWN ATF					ENGINEER JMcK				

DATE	March 2018	CHECKED	APPROVED BY
			

millward
t: 0115 941 4580
e: 1 main@millward.com

no.: 01603 17111; fax: 01603 17111; e-mail: info@milward.co.uk; w: www.milward.co.uk