



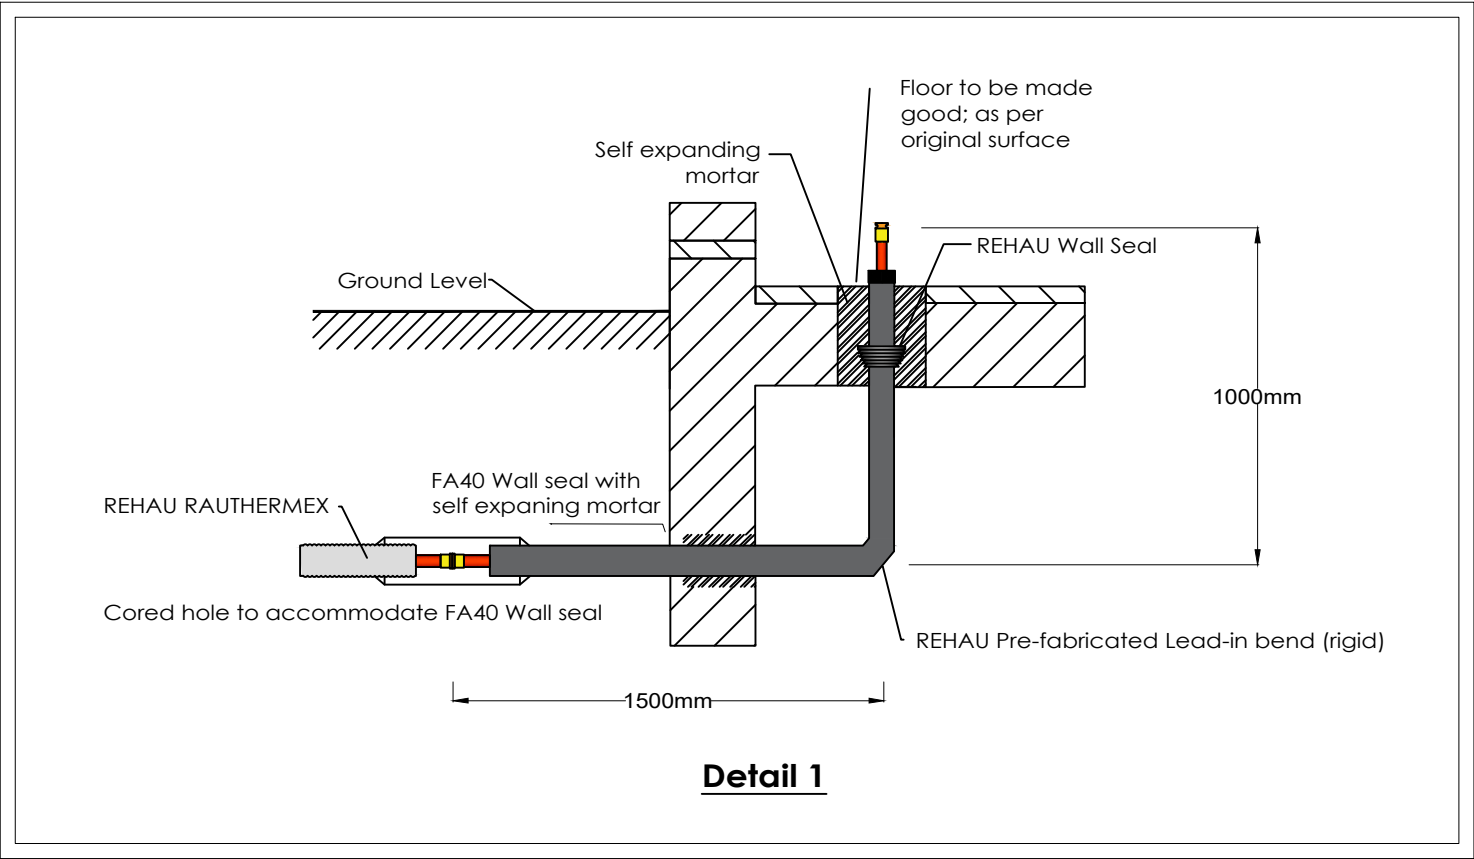

A1	05.10.19	TW	AF	ISSUED FOR APPROVAL	
REV	DATE	DR	CH	DESCRIPTION	
REVISIONS					
CLIENT		NATIONAL TRUST			
PROJECT		SOUTHWOOD FARM BIOMASS			
TITLE		PROPOSED PENETRATION POINTS			
DRAWING No.		SW-ELE-M003			REV A1
DRAWN					AF
CHECKED					AF
DATE					05.10.19
SCALE					1:50@A2
PRELIMINARY					-
APPROVAL					X
TENDER					-
CONSTRUCTION					-

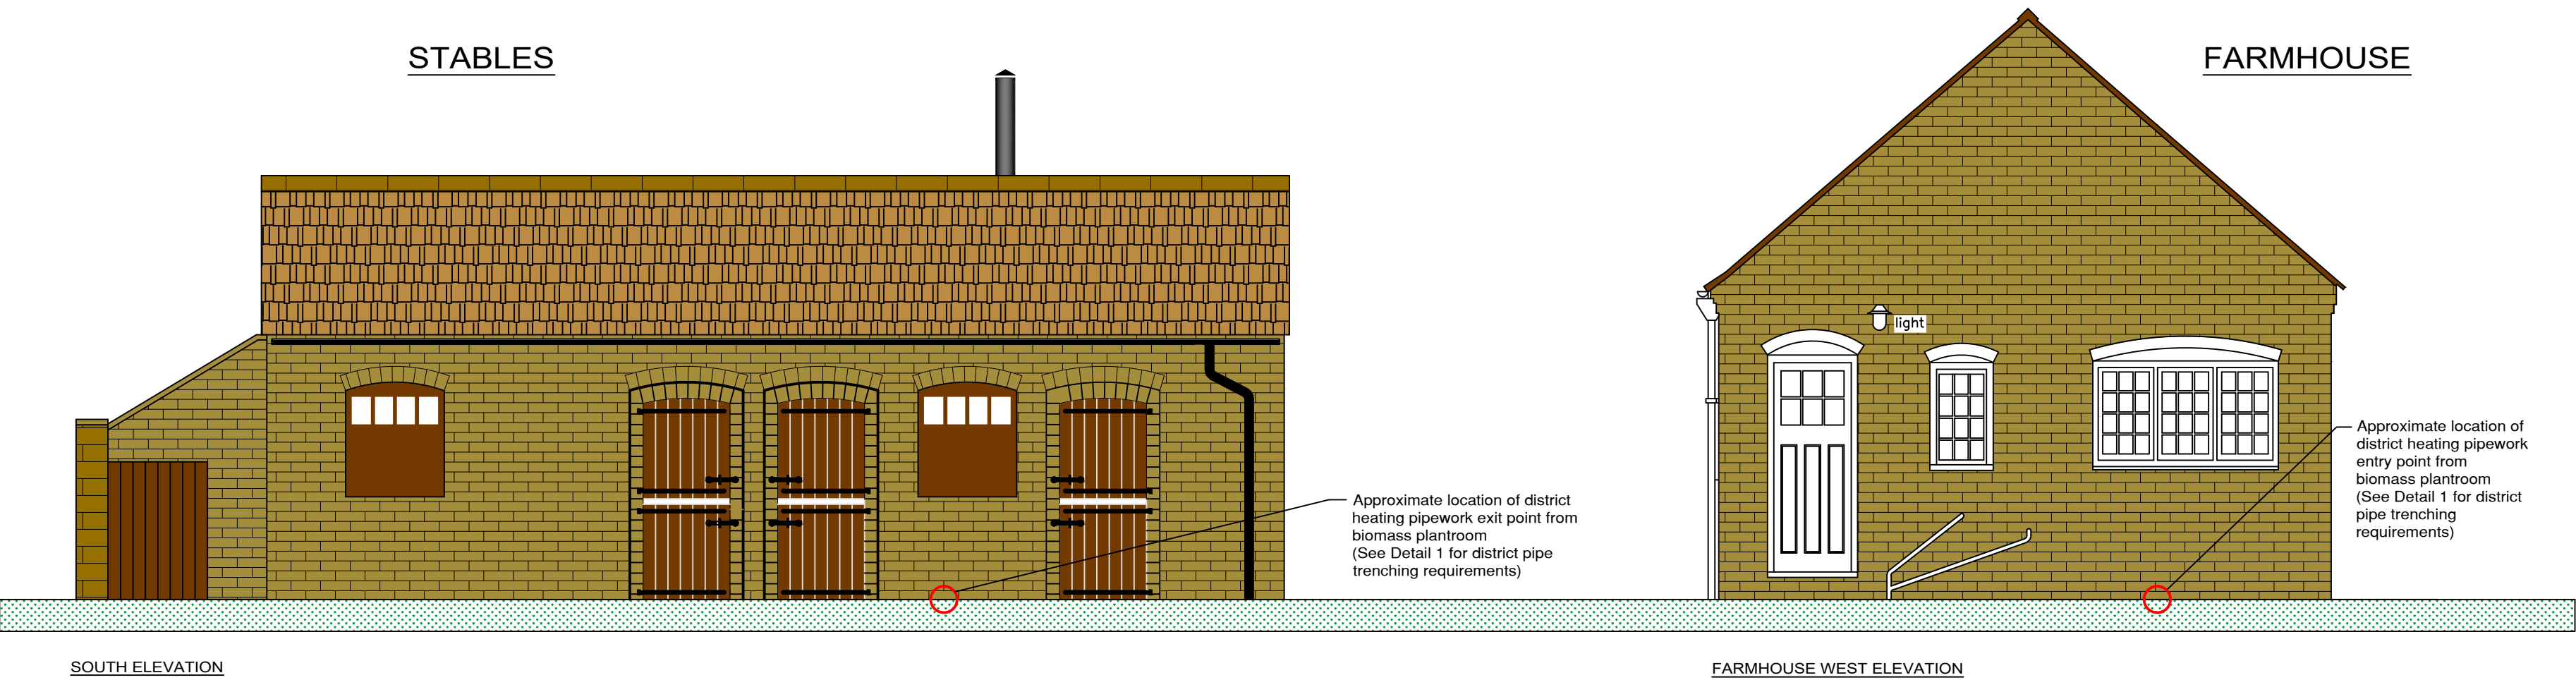

arrow
ENERGY BY DESIGN

ARROW ENERGY LIMITED
DALTON HALL, UNIT 5, THE STABLE YARD,
BURTON-IN-KENDAL, CUMBRIA, LA6 1NJ