



Garage Farm Court

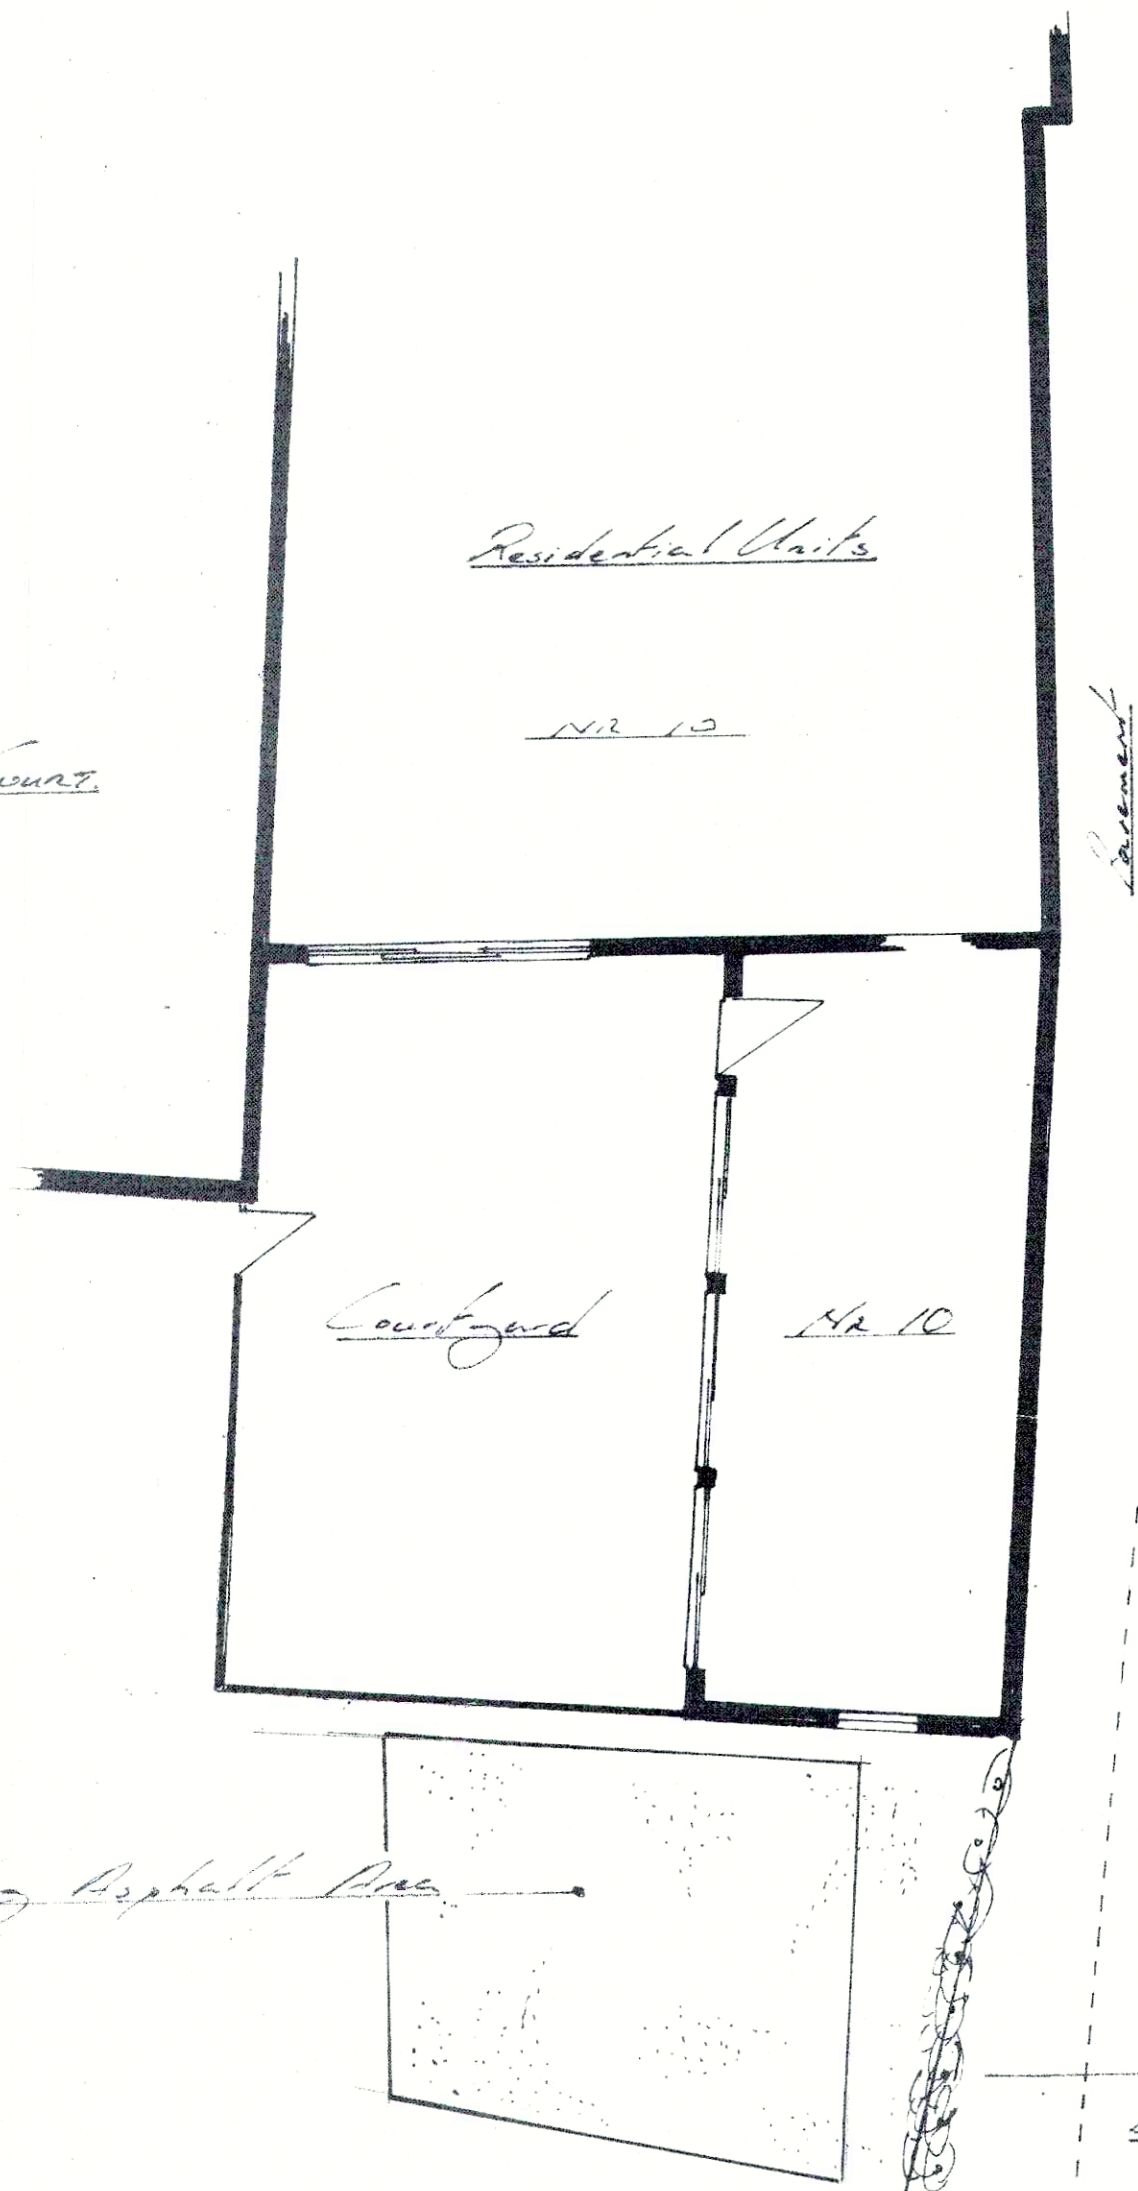


Linden Park

New Hawthorn Hedge
2.5m high 38mm P. Fencing

Residential Units

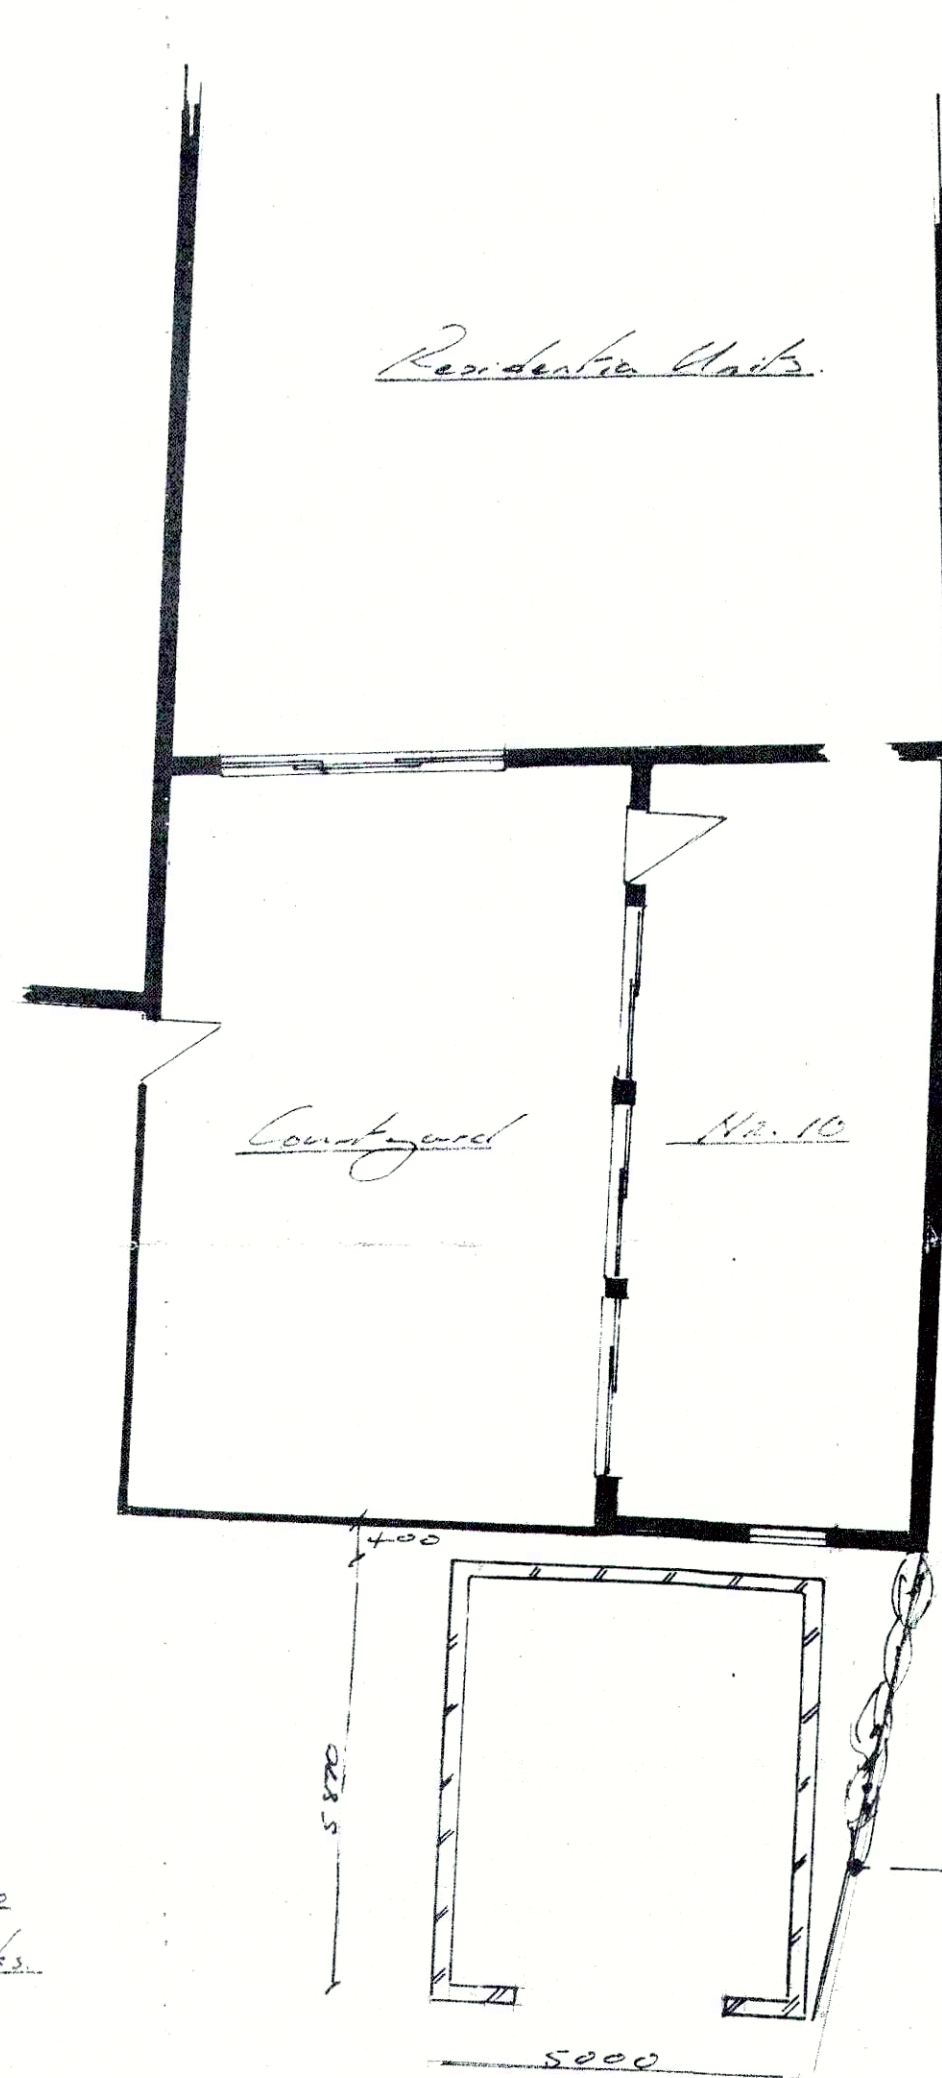

Scale 1:500

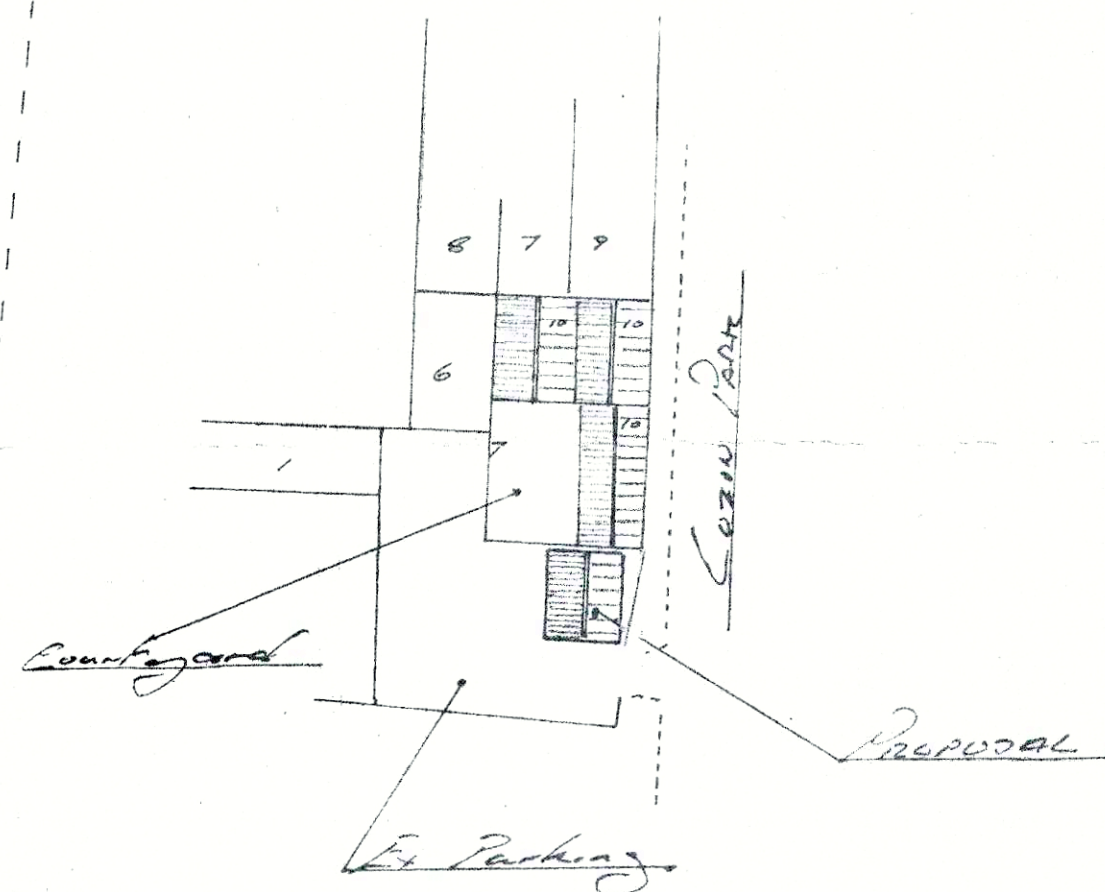

PROPOSED DETAINED
GARAGE @
10 GARAGE COURT FARM
LOT 14 PARK
LINDEN DEL 6RP
Scale 1:100