


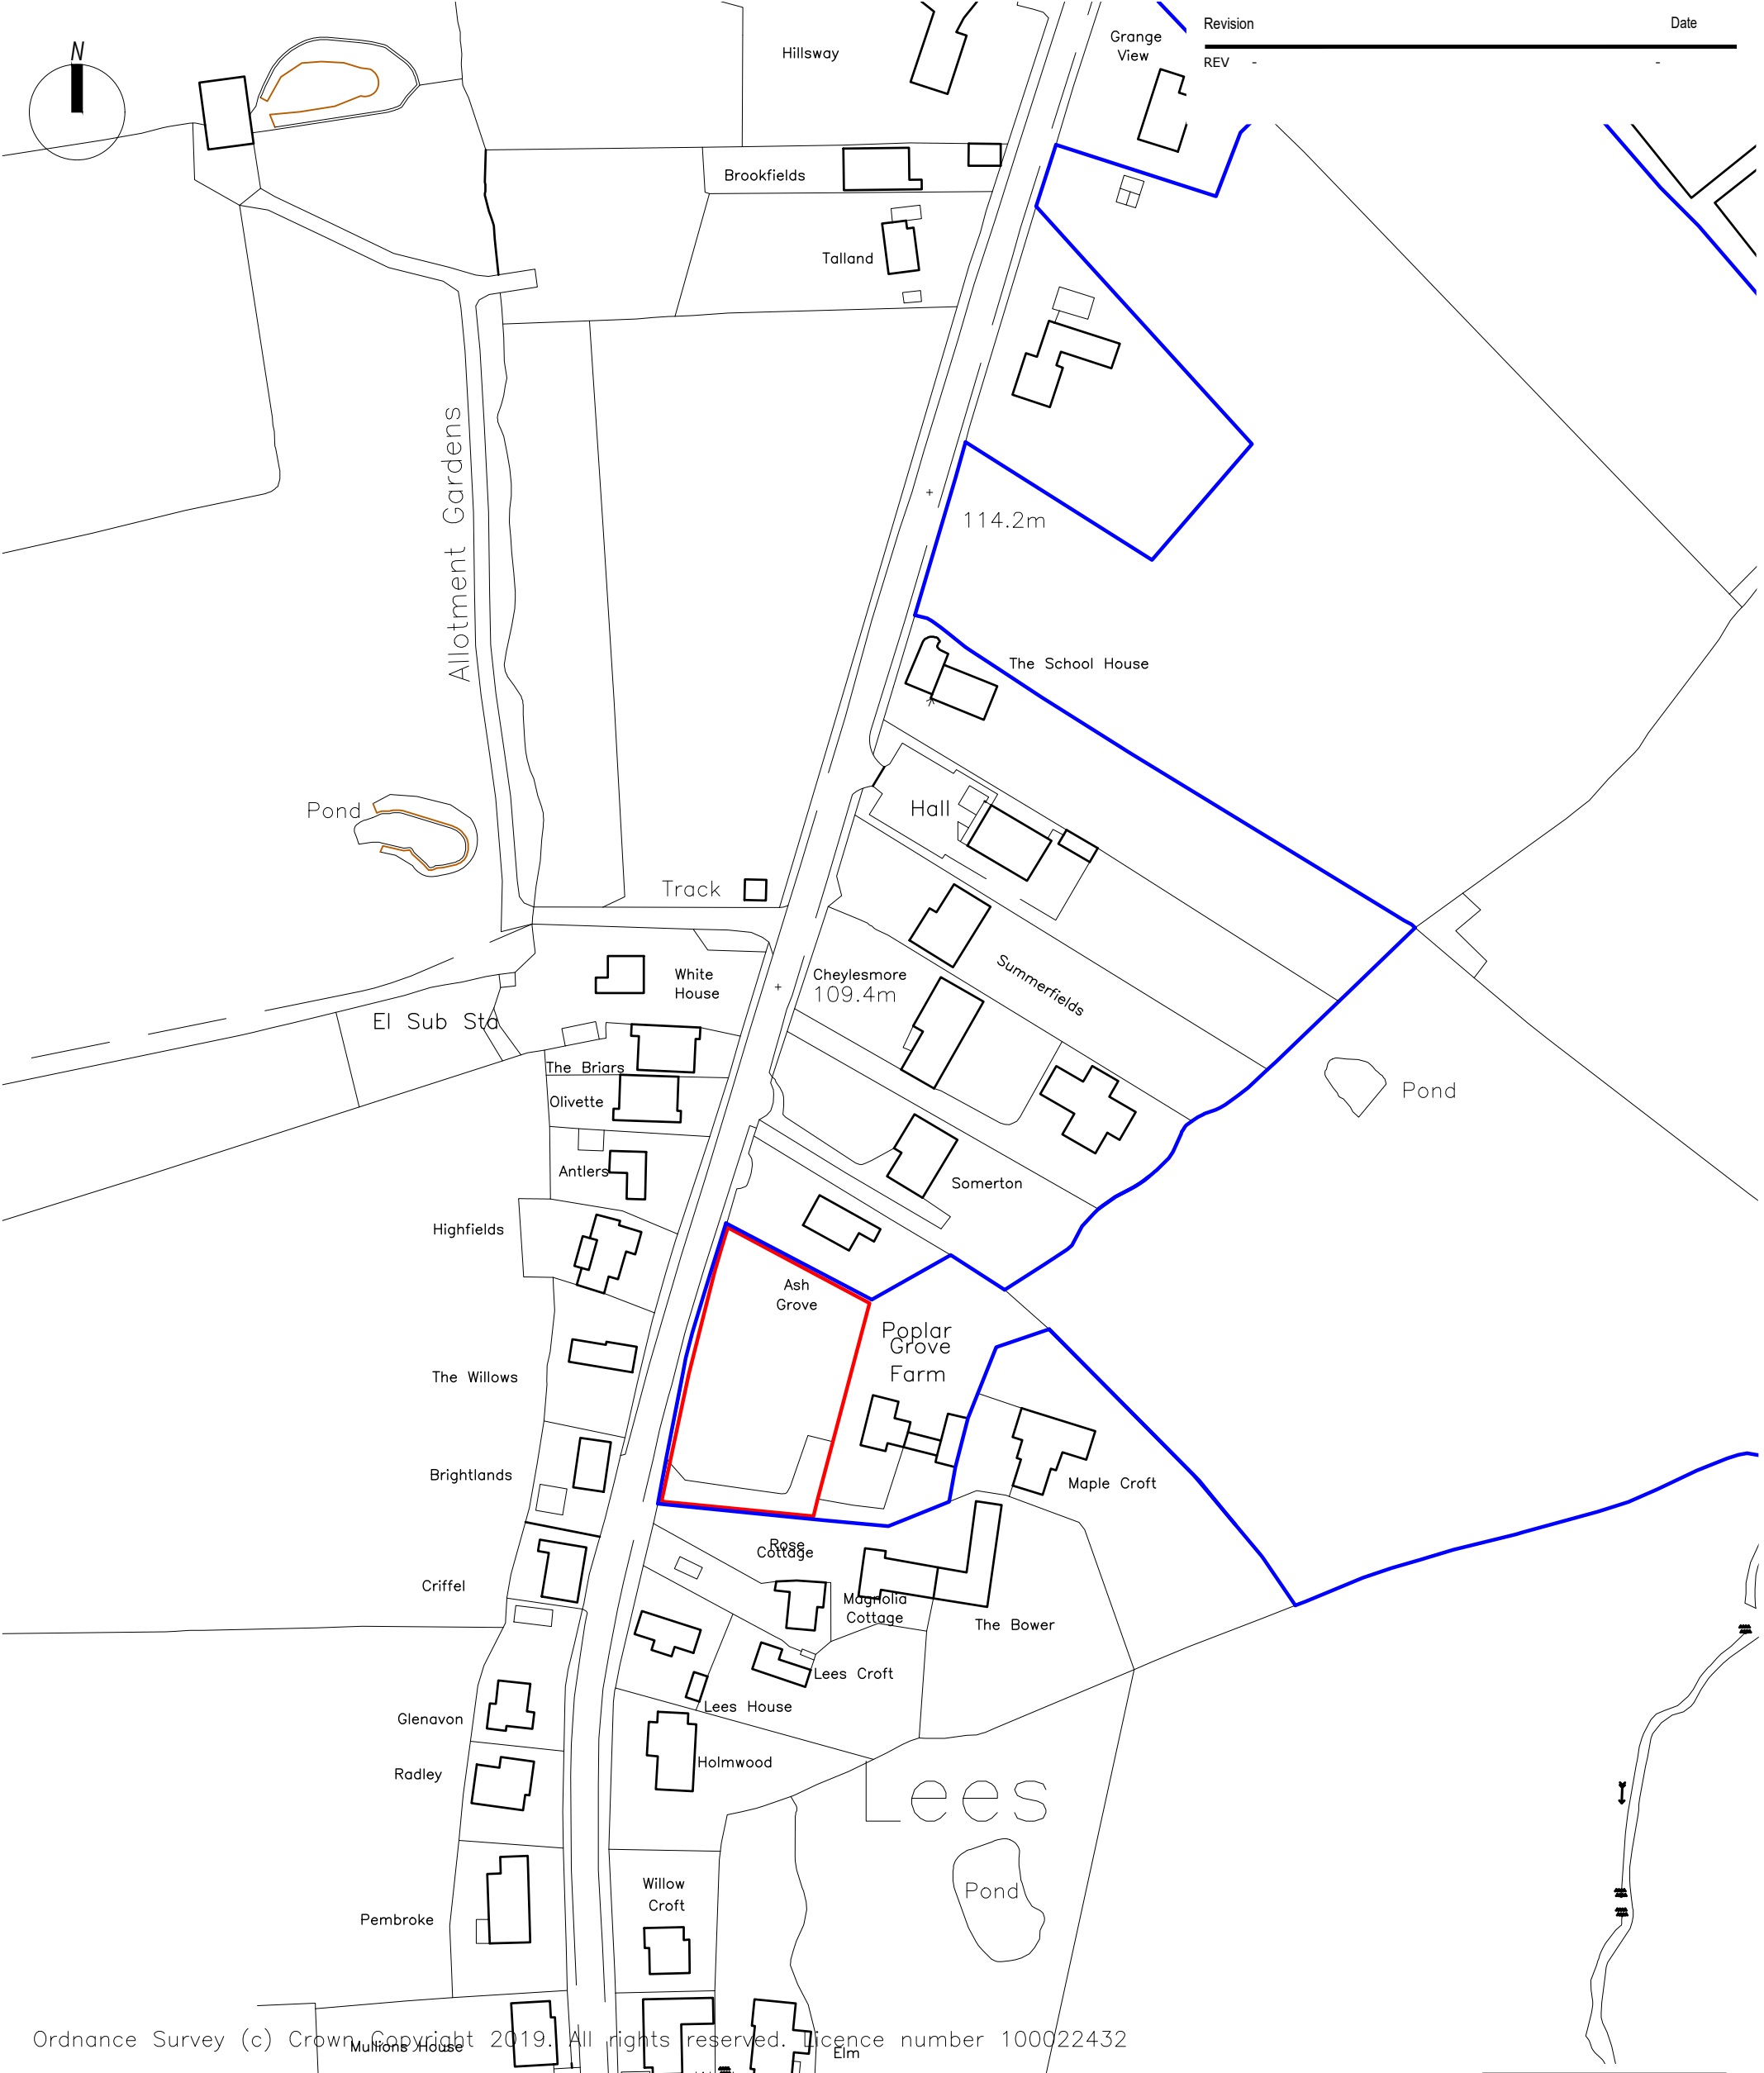

Ordnance Survey (c) Crown Copyright 2019. All rights reserved. Licence number 100022432

KEY	
—	Application Site Area = 1494 m ²
—	Land also in applicant's ownership

 PlanningDesign	Second Floor, Suite 3 Woburn House Vernon Gate Derby DE1 1UL		Tel: 01332 347 371 E-mail: info@planningdesign.co.uk www.planningdesign.co.uk		PROJECT DESCRIPTION: Four detached dwellings at land West of Poplar Grove Farmhouse, Dalbury Lees, DE6 5BE			
	CLIENT Mr and Mrs Morley				DRAWING TITLE: SLP			
					DRAWN BY: TH		CHECKED BY: DC	
					DRAWING NUMBER: 001		REVISION: -	
STATUS PLANNING				SCALE: 1:1250 @ A3		DATE: June 2019		
				DRAWING REF: 2497 - 001				

© COPYRIGHT EXISTS ON THE DESIGNS AND INFORMATION SHOWN ON THIS DRAWING : The Contractor must verify all dimensions on site before making shop drawings or commencing work of any kind. No dimensions to be scaled from this drawing. Architect to be notified of any discrepancies in dimensions immediately