

This drawing and design is for use solely in connection with the project described below. The drawing and design is the copyright of MEB Design and must not be reissued, loaned or copied without written consent.

All dimensions and setting out to be checked on site before construction. Do not scale from the drawing.

The drawing is to be read in conjunction with all other information relevant to the project. Any apparent discrepancy is to be brought to the attention of MEB Design.

If drawings are extracts from a co-ordinated Building Information Model (Autodesk Revit or similar) then for full details, layouts, keys and any items outside the Architectural Package please refer to the separate Structural and Services Packages. If in any doubt ask.

Linked and imported elements and files produced by other parties remain the copyright and responsibility of those parties and not of MEB Design Ltd


3D and rendered images are intended for information and illustrative purposes only. 3D and rendered drawings should not be relied upon and do not form part of any contractual arrangements.

© MEB Design Ltd


GENERAL NOTES

REV	DATE	DESCRIPTION
P1	18.02.20	PRELIMINARY ISSUE
P2	02.03.20	SITE OUTLINE AMENDED TO CLIENT DRAWING

Application Site
Other Land Owned by
OR under Control of the applicant


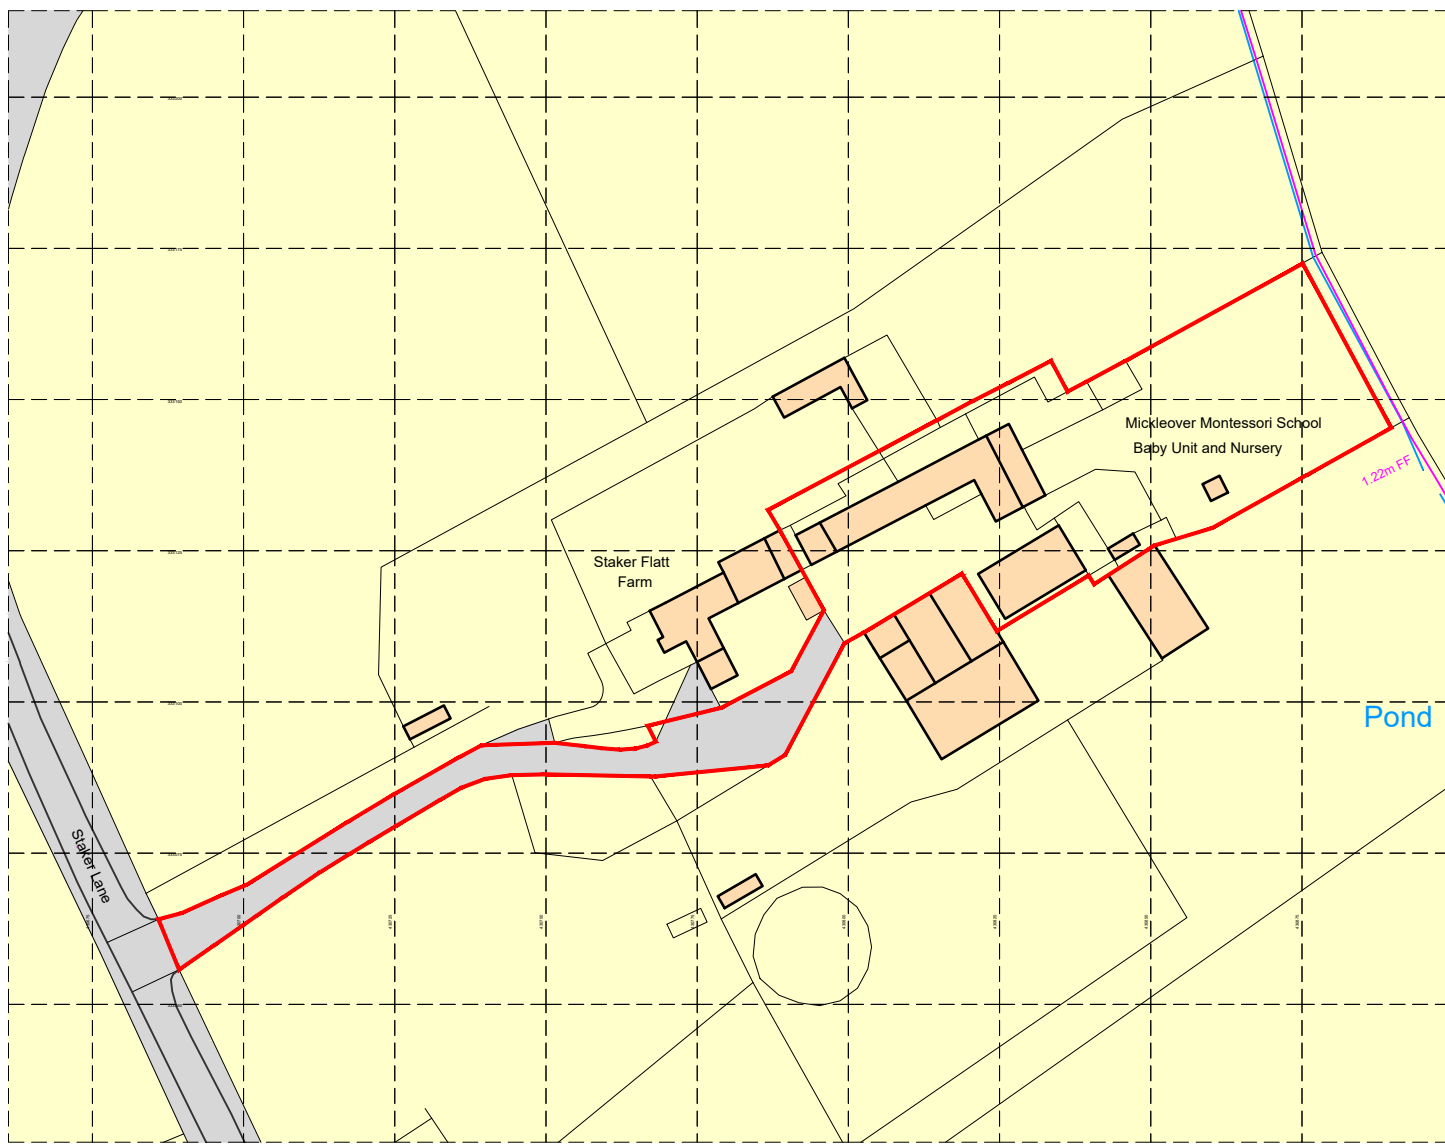


Ordnance Survey, (c) Crown Copyright 2020. All rights reserved. Licence number 100022432

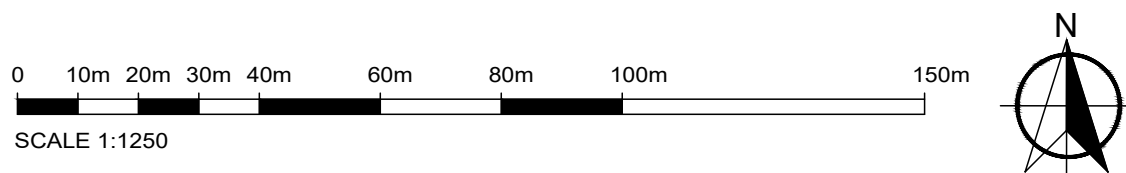

1 OS Site Location Plan
Scale 1:1250@A1

- Block Plan Key**
- ① Farmhouse Building
 - ② Nursery Building
 - ③ Neighbour - Motor Garage
 - ④ Staff Car Park
 - ⑤ 'Portacabin' Classroom Block - **TO BE DEMOLISHED**
 - ⑥ Shed - **TO BE DEMOLISHED**
 - ⑦ Neighbour - Motor Garage Office

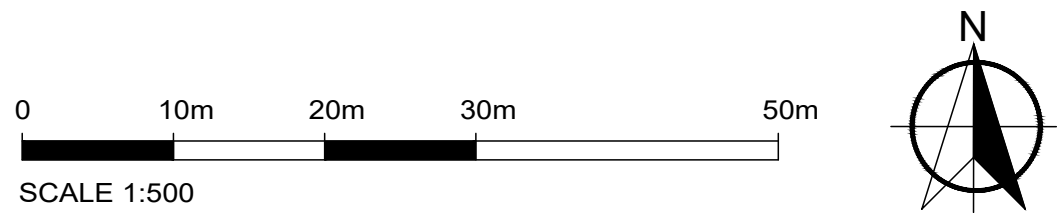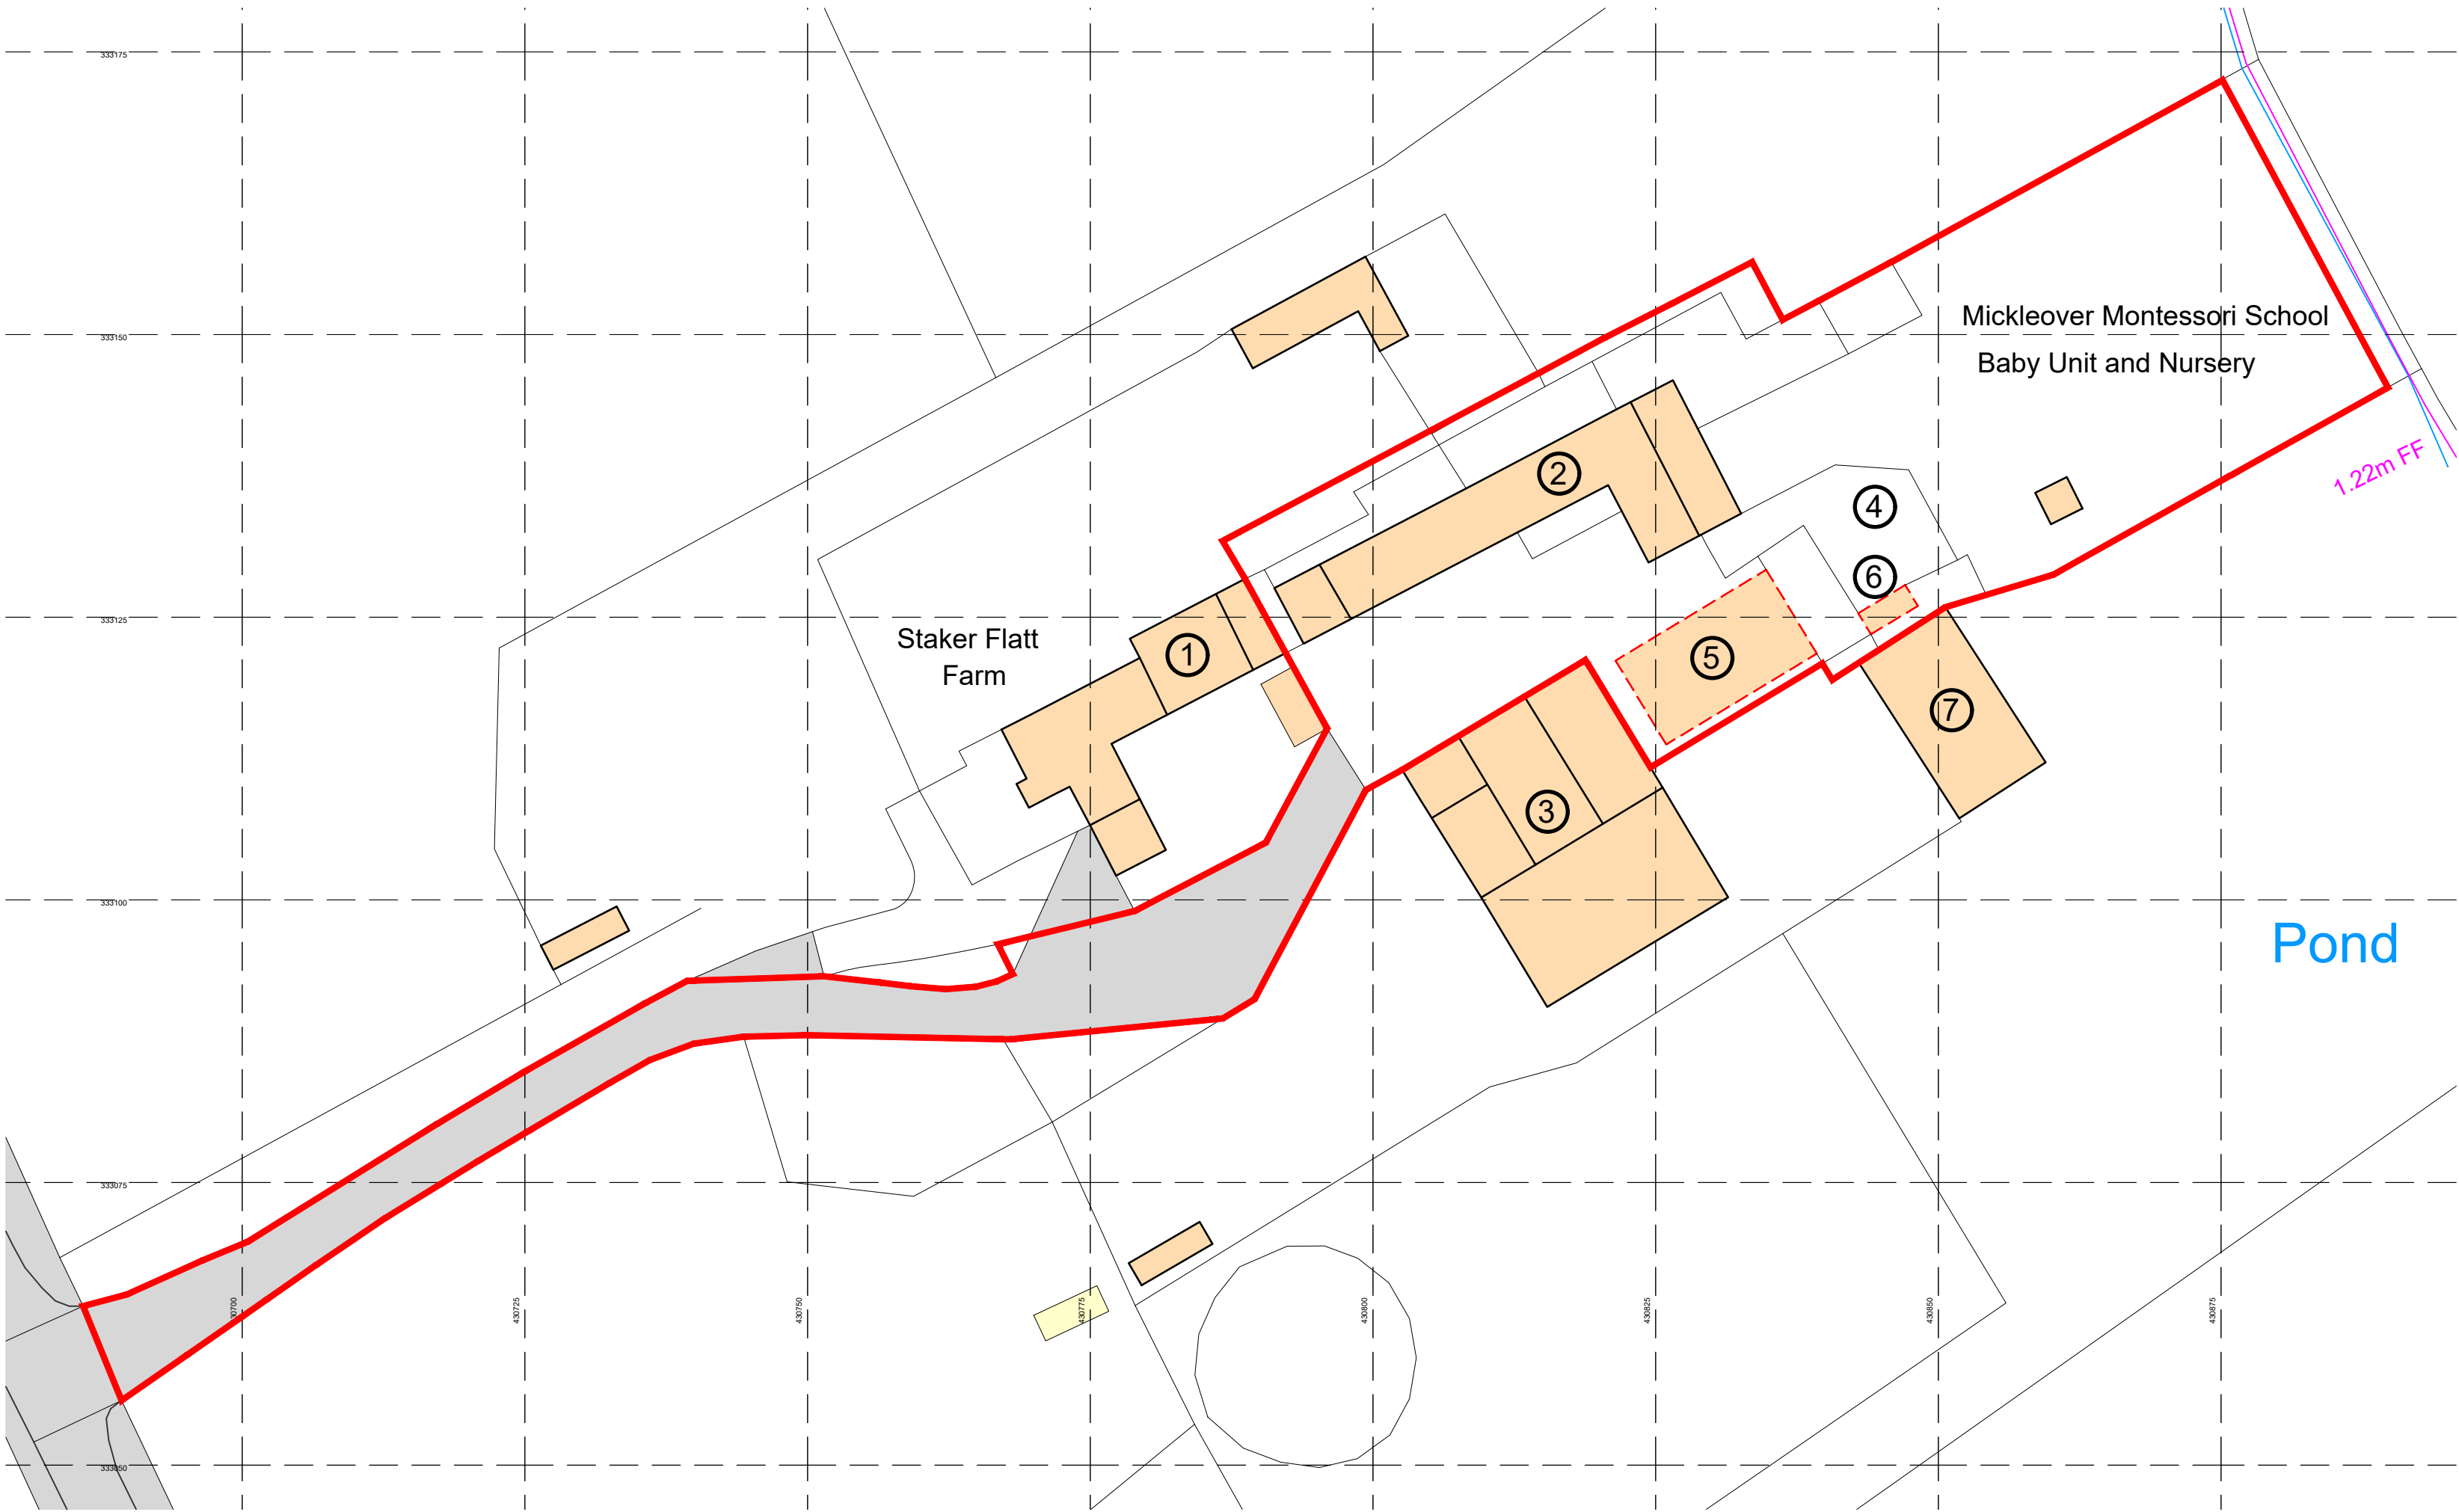

2 Existing Block Plan
Scale 1:500@A1



Modulek House, 19 Bessemer Close, Eblake Industrial Estate, Verwood, Dorset, BH31 6AZ

Tel 01202 813 121 Fax 08700 110 153

Email sales@modulek.co.uk


CLIENT
Modulek Ltd.
Orange Tree Nursery
Staker Lane, Mickleover DE3 0DJ

PROJECT TITLE
Orange Tree Nursery
New Nursery Building

DRAWING TITLE
Existing Location Plan
and Block Plan

SCALE	DRAWN/CHKD	DATE
As Noted@A1	SJM	12.02.20

MEB Design Ltd
Chartered Architects

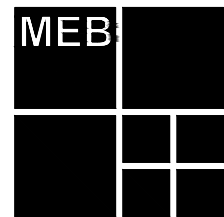

An associated practice in **Keystone Domain**

Kent Office
70 Churchill Square Business Centre, Kings Hill, West Malling, Kent, ME 19 4YU
T: 01732 897642 F: 01732 897643
kent@mebdesign.co.uk www.mebdesign.co.uk
Also at
London and Oxford

DRAWING No. 1930-MEB-XX-00-DR-A-3-100
Rev. P2