


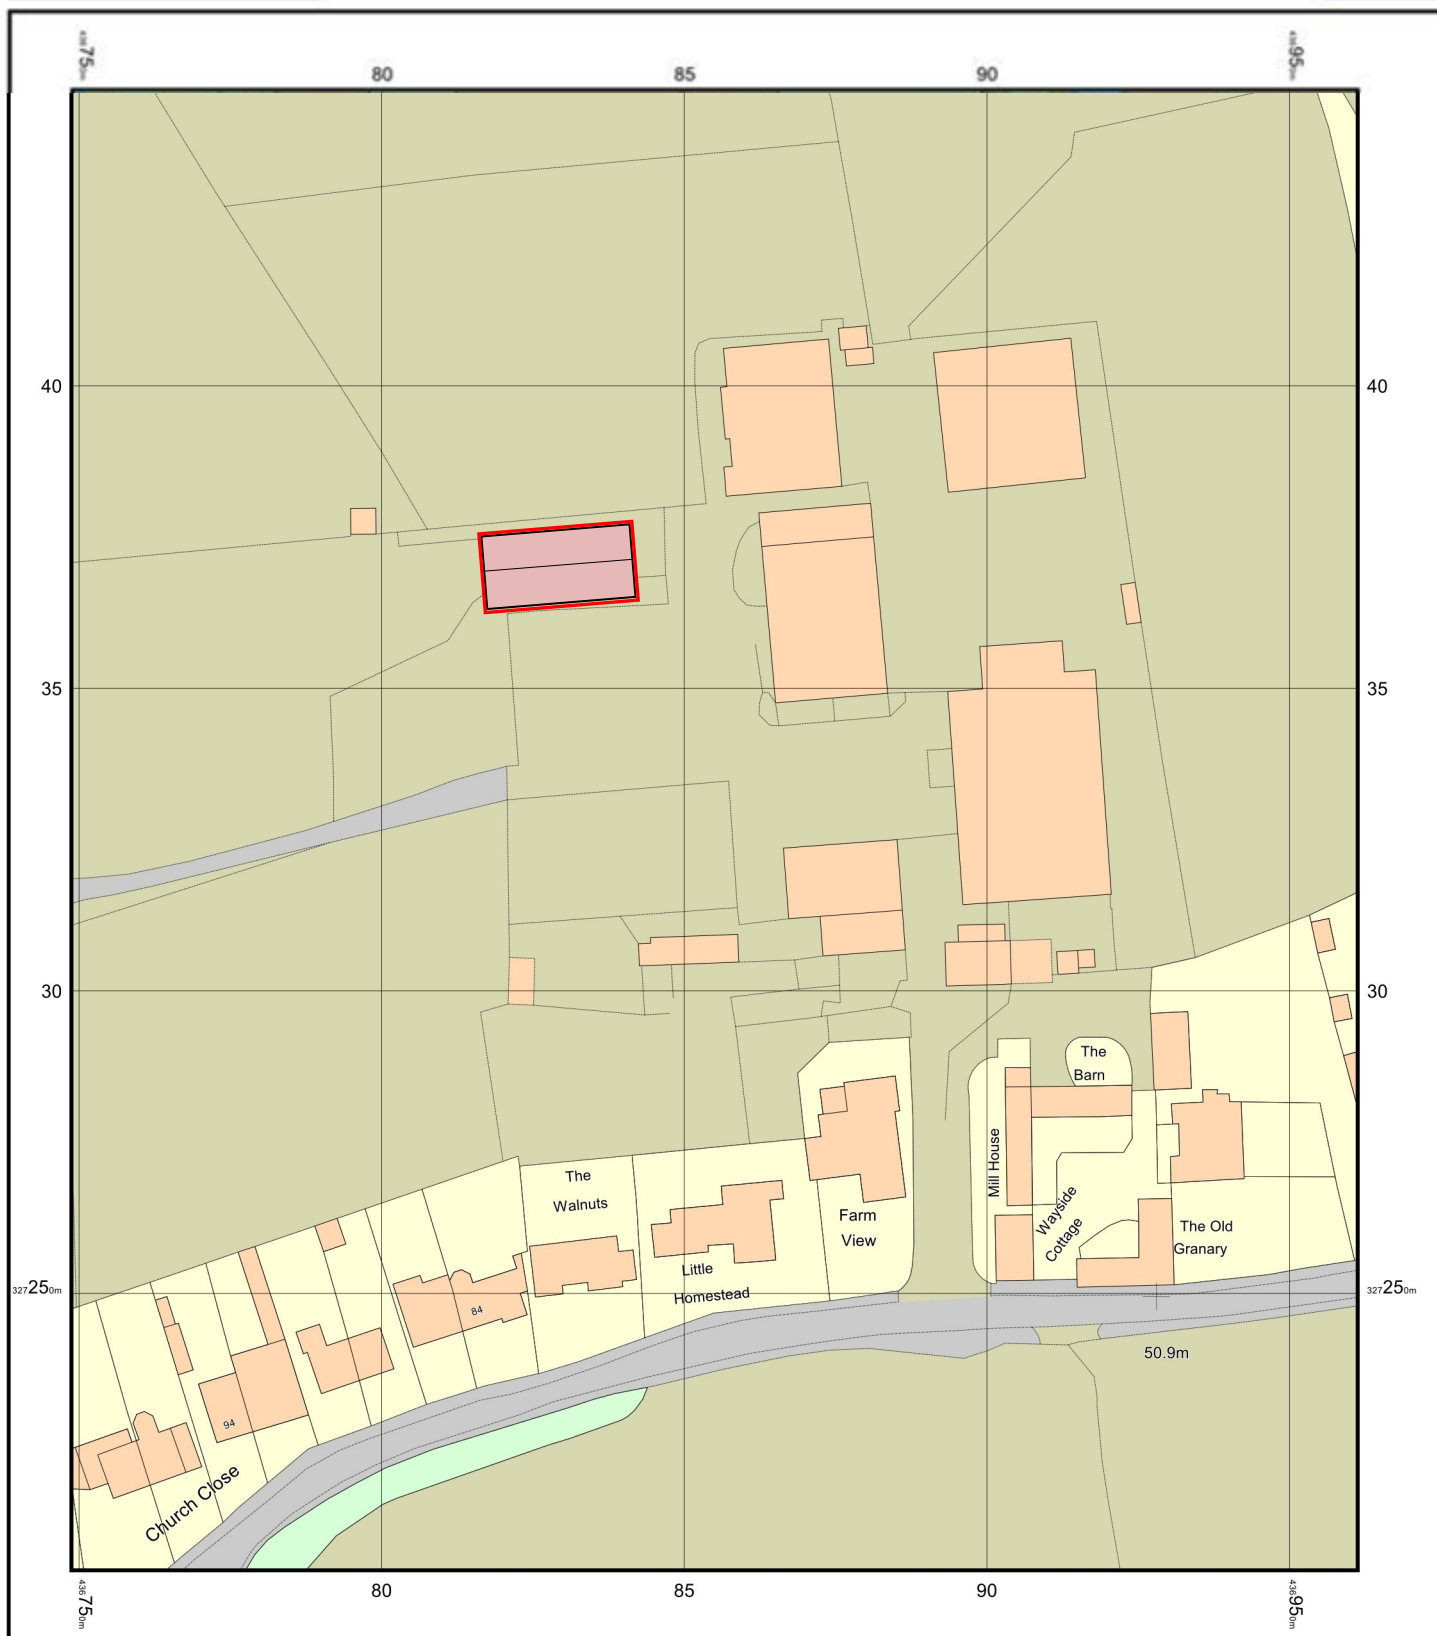

© Crown copyright and database rights 2020 Ordnance Survey 100048957.
The representation of road, track or path is no evidence of a boundary or right of way. The representation of features as lines is no evidence of a property boundary.

50m
Scale 1:1250



Supplied by: www.ukmapcentre.com
Serial No: 181277
Centre Coordinates: 436855, 327348
Production Date: 10/03/2020 15:01:59

Proposed Farm Building Poplars Farm, Ingleby Road, Stanton-by-Bridge

Steedman Planning, Wayside Cottage, Stanton-by-Bridge, Derby, DE73 7HU Telephone: 07974 877908

Based on Ordnance Survey Mapping © Crown Copyright 2020