


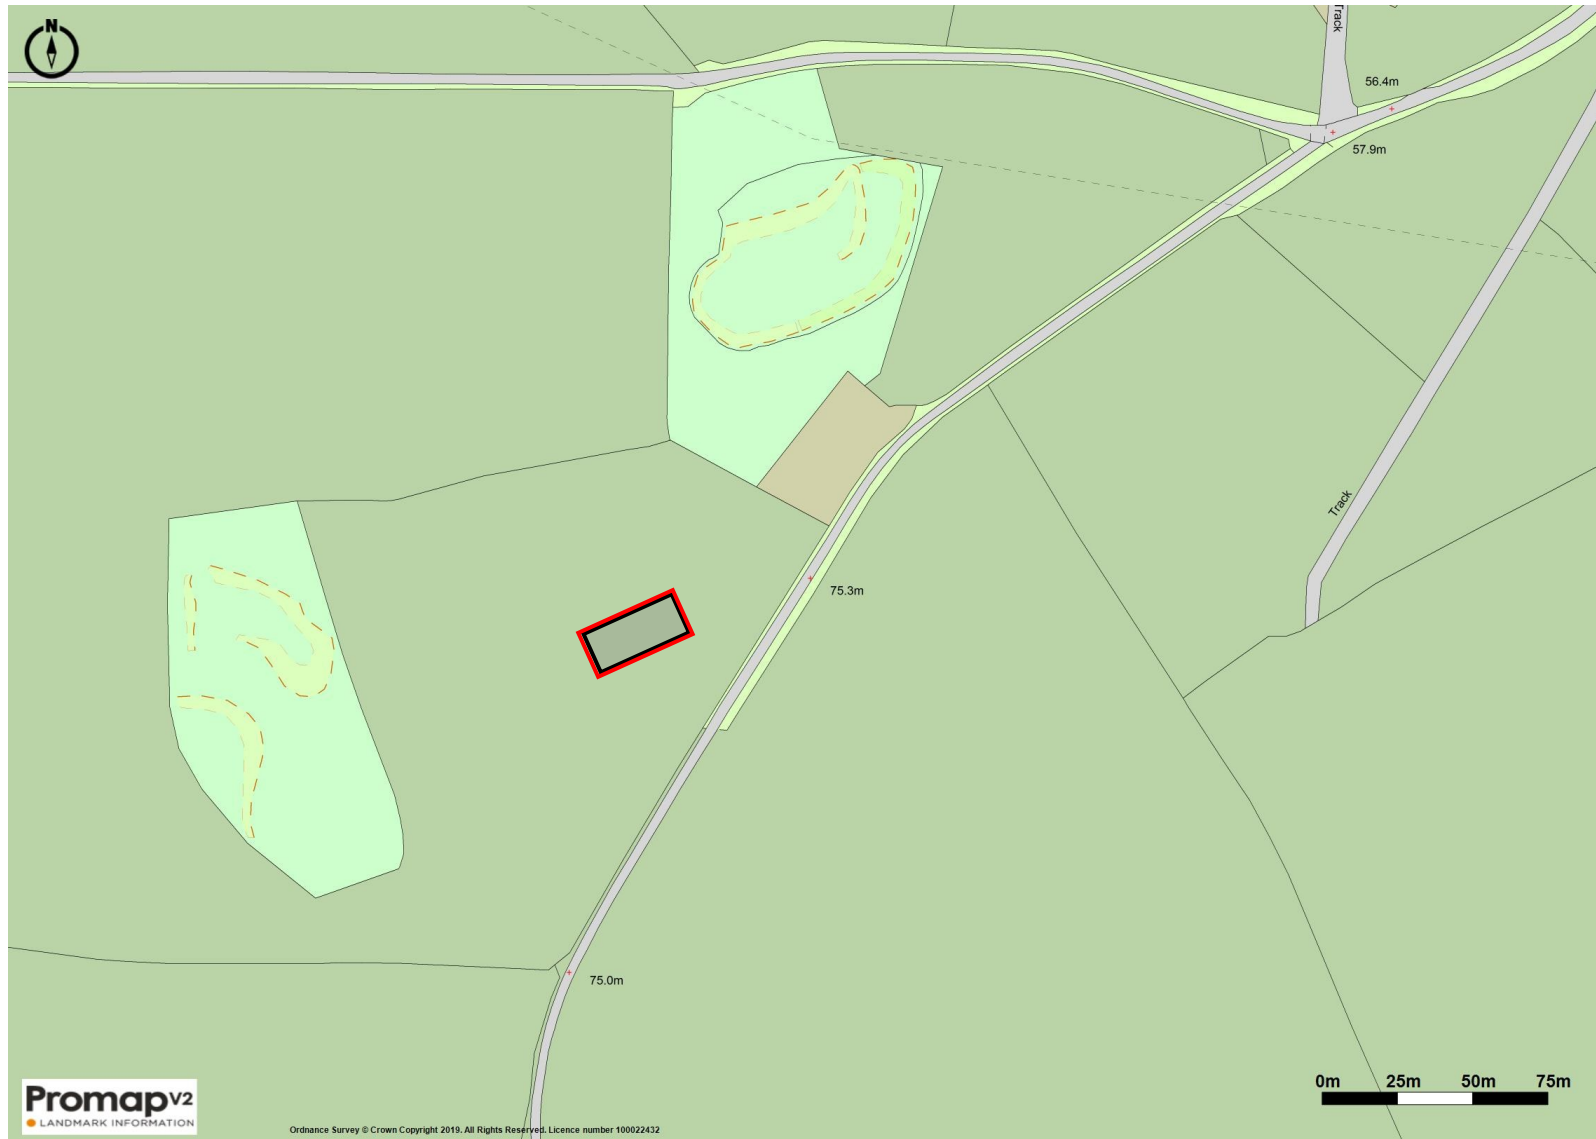

Proposed New Farm Building at Ingleby Road, Stanton by Bridge

© Steedman Planning, Wayside Cottage, Ingleby Road, Stanton-by-Bridge, Derby, DE73 7HU Telephone: 07974 877908