
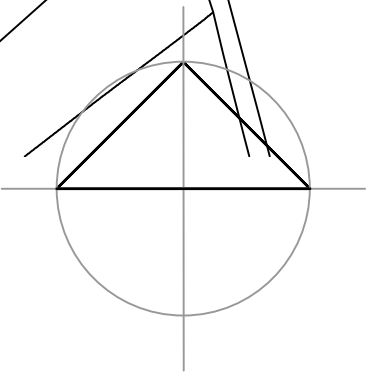
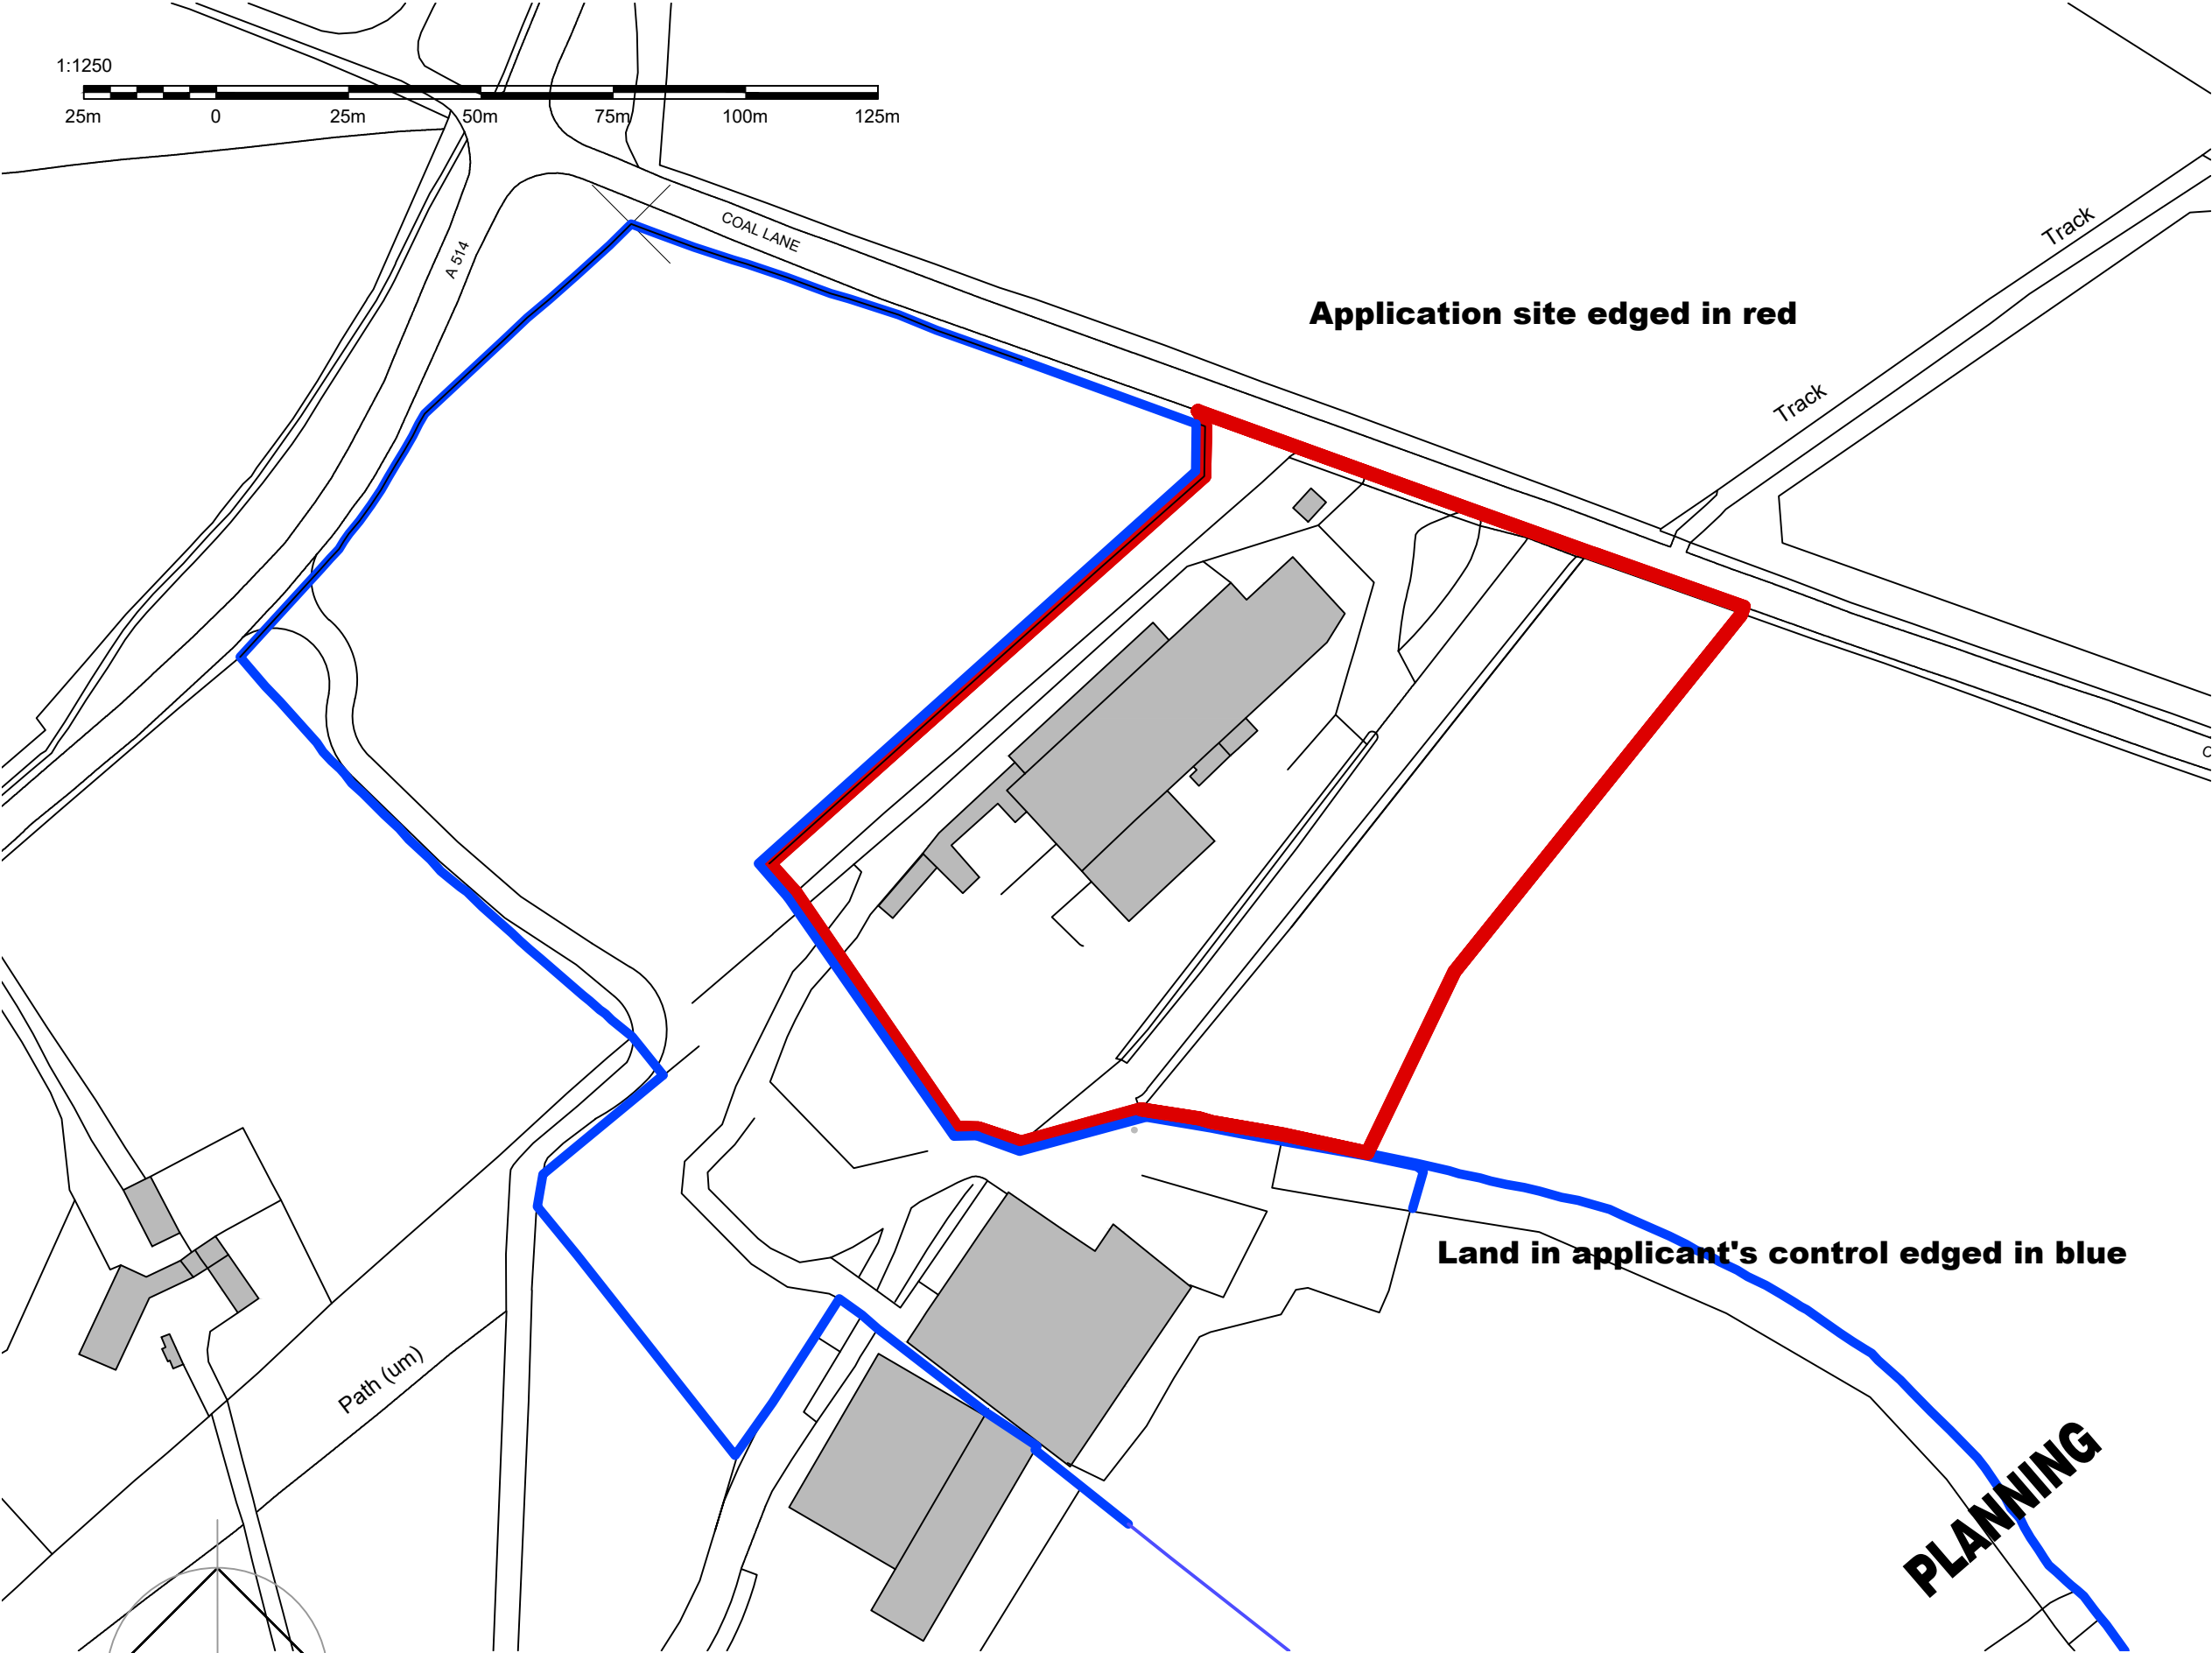


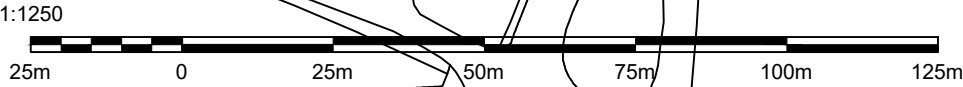

CLIENT
Pickstock Foods Ltd

PROJECT
Proposed extensions to existing abattoir
2 Coal Lane, Hartshorne,
Swadlincote, Derbyshire

DRAWING
Location Plan

DRAWING NUMBER
20/10485/101

REVISION	SCALE@A3	DATE
A	1:1250	02.05.2016
	DRAWN BY	CHECKED BY
	RGC	

A	Red line amended	14.07.2020
Rev	Details	Date/Chk



mtc
planning and design

architect town planning building surveying

Barn 5a
Sutton Hall Farm, Sutton Maddock
Shropshire TF119NQ
Tel 01952 730 492 Fax 01952 730 492/863