


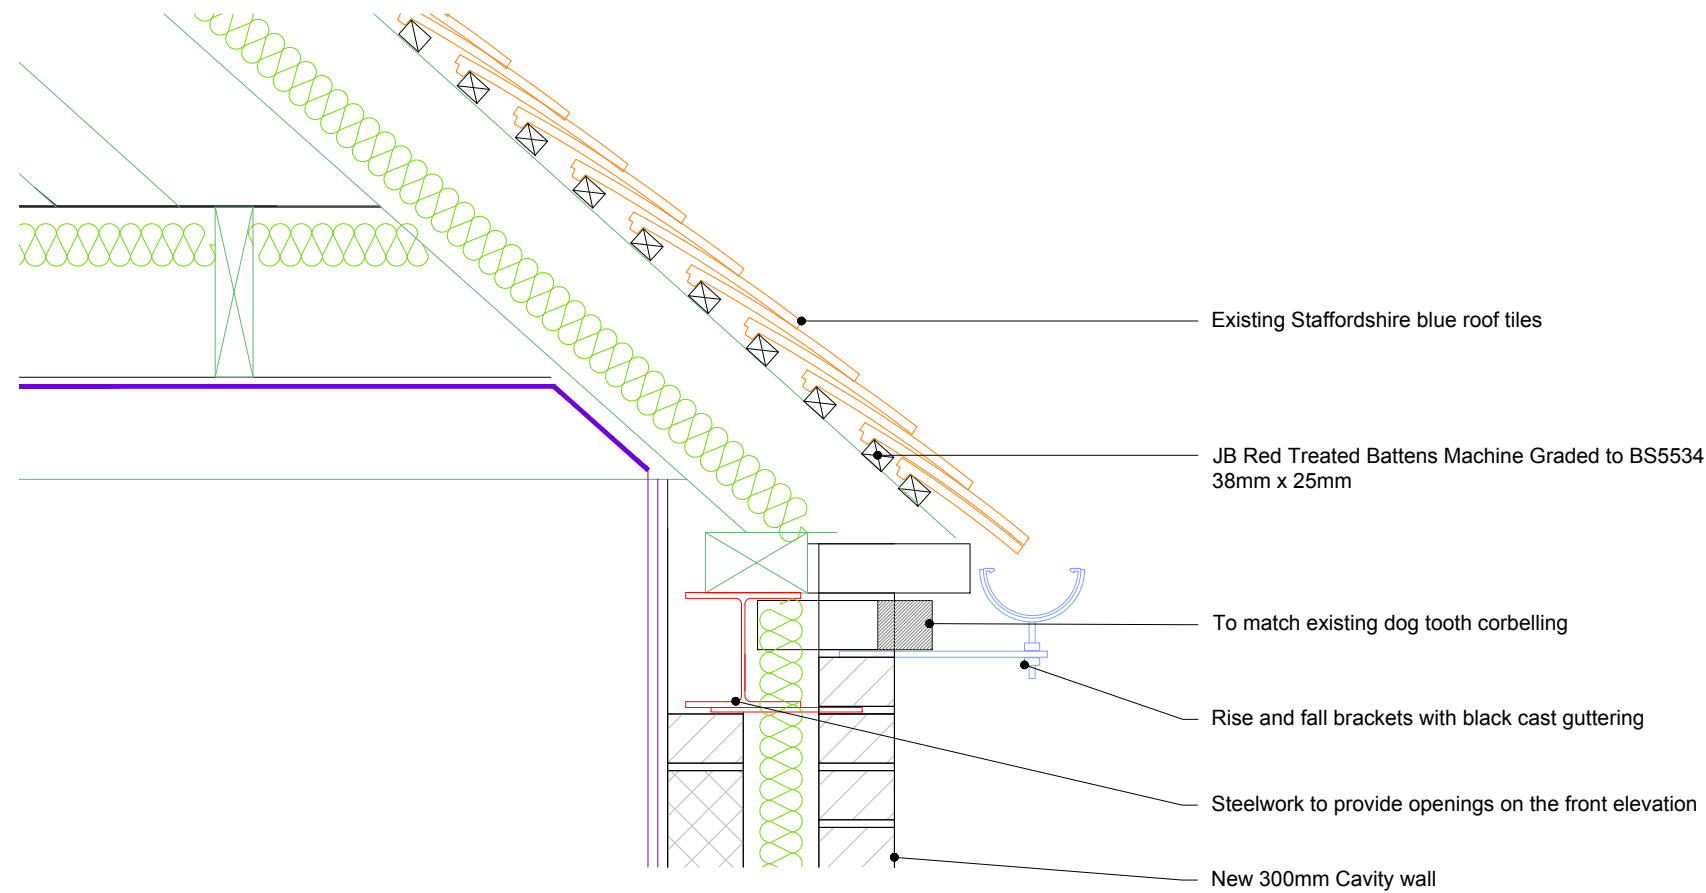

1 PROPOSED EAVES DETAIL
Scale: 1:10

A3

All dimensions and levels to be checked on site by main contractor prior to preparation of site and construction.

Drawings can be scaled for planning purposes only, do not scale for construction.

The drawing is to be read in conjunction with all relevant consultant and/or specialist drawings and documentation. Any discrepancies or variations should be notified to TUK ARCHITECTURE.

ALL WORKS TO BE UNDERTAKEN IN ACCORDANCE WITH CDM REGULATIONS 2015

NOTES

All drawings to be read in connection with building control notes

C	-		-
B	-		-
A	-	PT	-
REV	DESCRIPTION		REV BY/DATE

PLANNING

TUK SURVEYORS LTD T/A TUK ARCHITECTURE Reg: 10706216 England & Wales

THIS DRAWING IS THE PROPERTY OF TUK ARCHITECTURE
NO DISCLOSURE, REPRODUCTION OR USE OF ANY PART
OF THIS DRAWING MAY BE MADE WITHOUT PRIOR WRITTEN
PERMISSION OBTAINED FROM TUK ARCHITECTURE

TUK ARCHITECTURE
1 Potter St, Melbourne,
Derby DE73 8HW
T: 01332 660057
E: info@tukarchitecture.co.uk
w: www.tukarchitecture.co.uk





 FIRST ANGLE PROJECTION

ALL DIMENSIONS IN mm
UNLESS OTHERWISE STATED

DRAWING TITLE
PROPOSED EAVES DETAIL

PROJECT TITLE
GRADE II BARN CONVERSION

CUSTOMER/SITE
MR JACKSON
HIGH STREET, MELBOURNE

DATE 09/09/2020	SCALE AS/DWG	DRAWN BY JD	CHECKED BY PT	APPROVED BY PT
--------------------	-----------------	----------------	------------------	-------------------

DRAWING No. 20-002-A-PC03

REV
~