



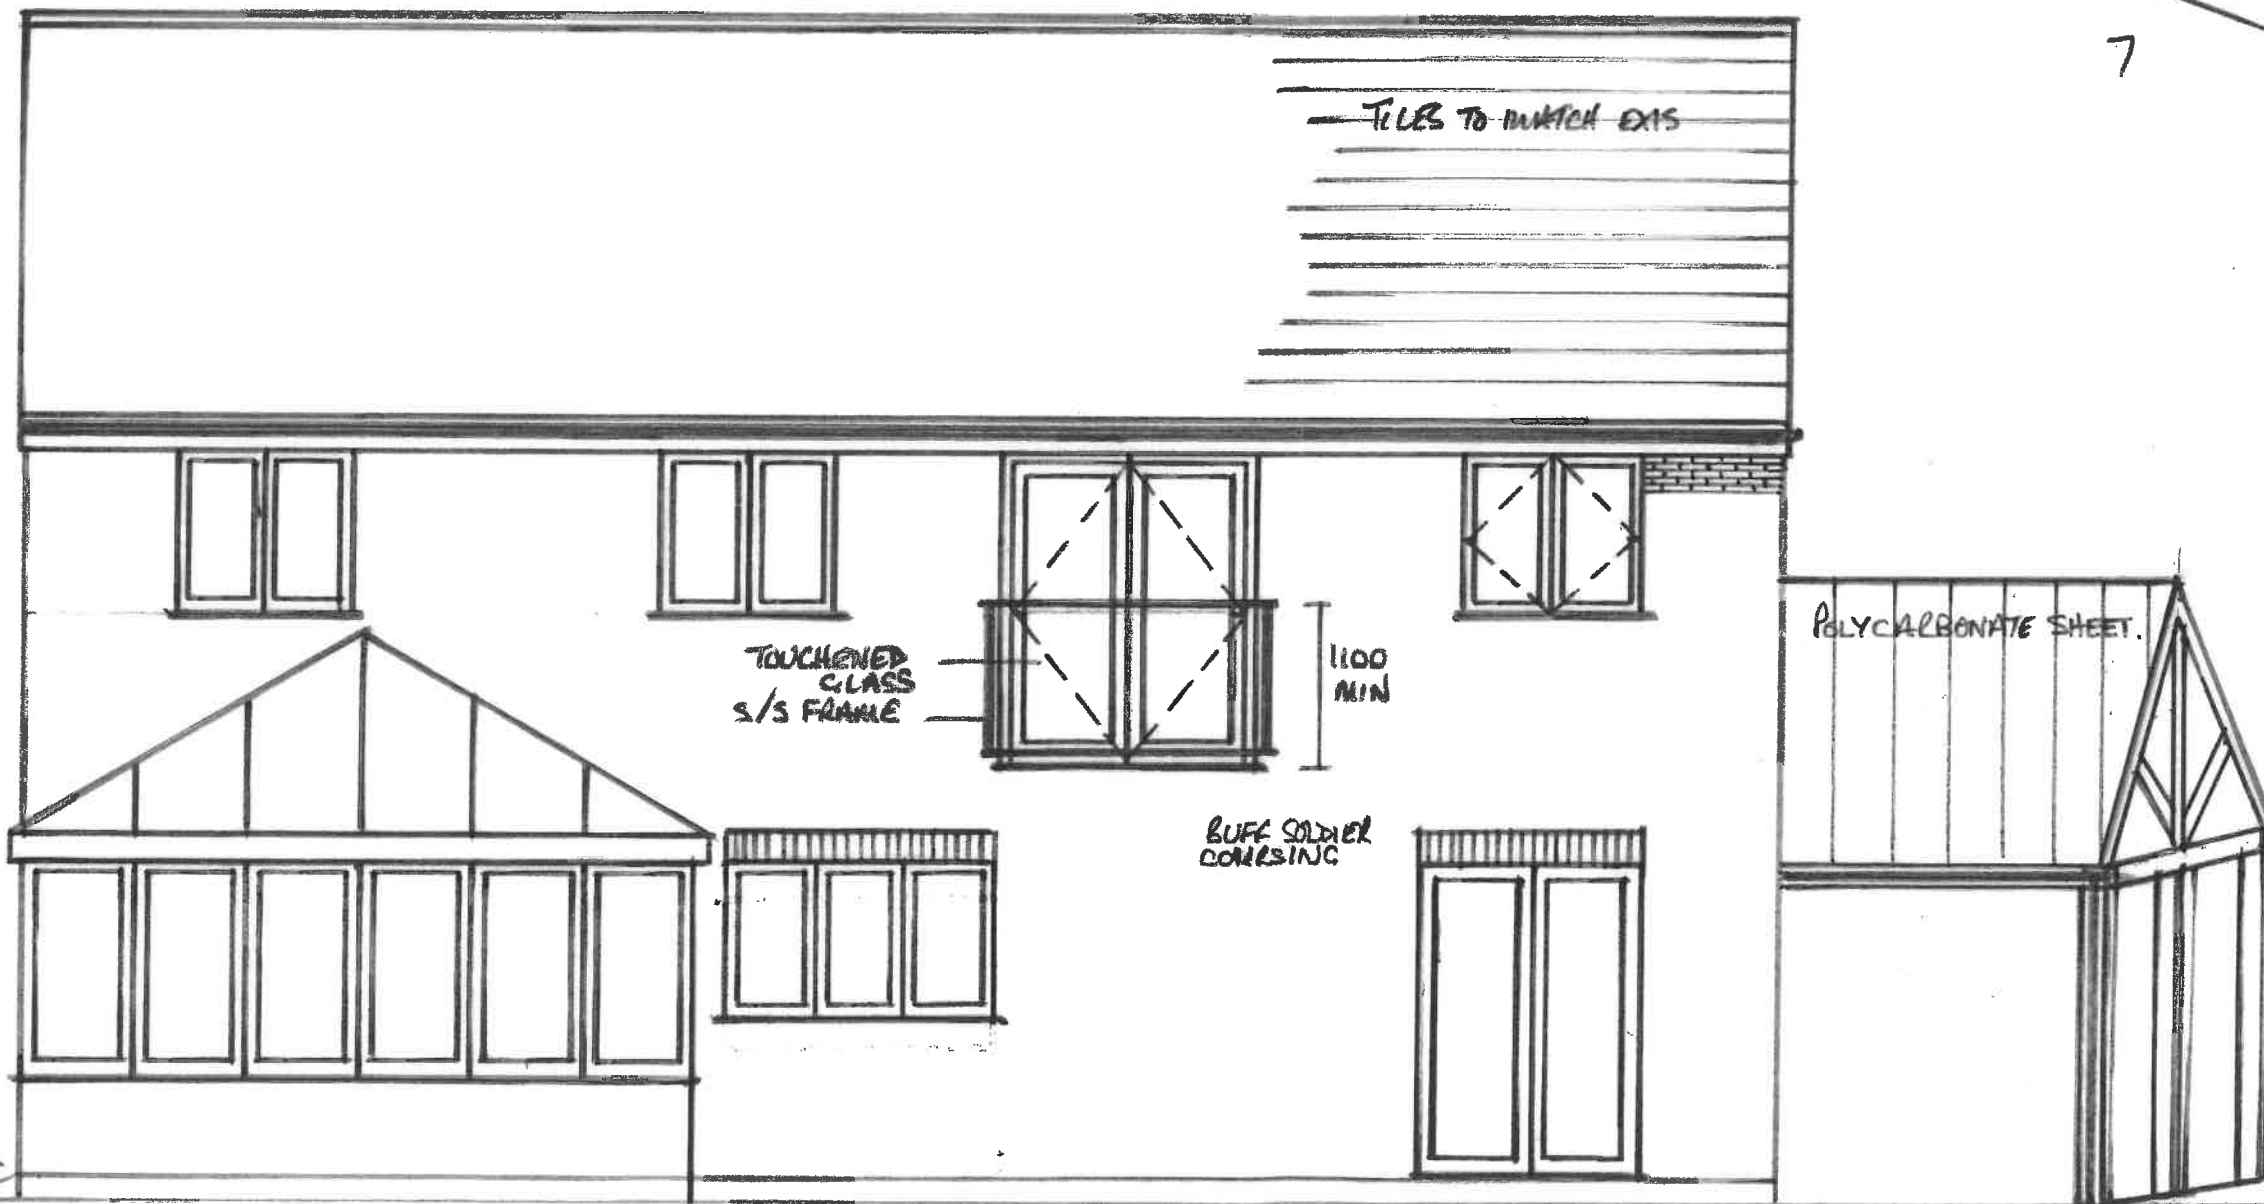

PROPOSED FRONT ELEVATION 1:50

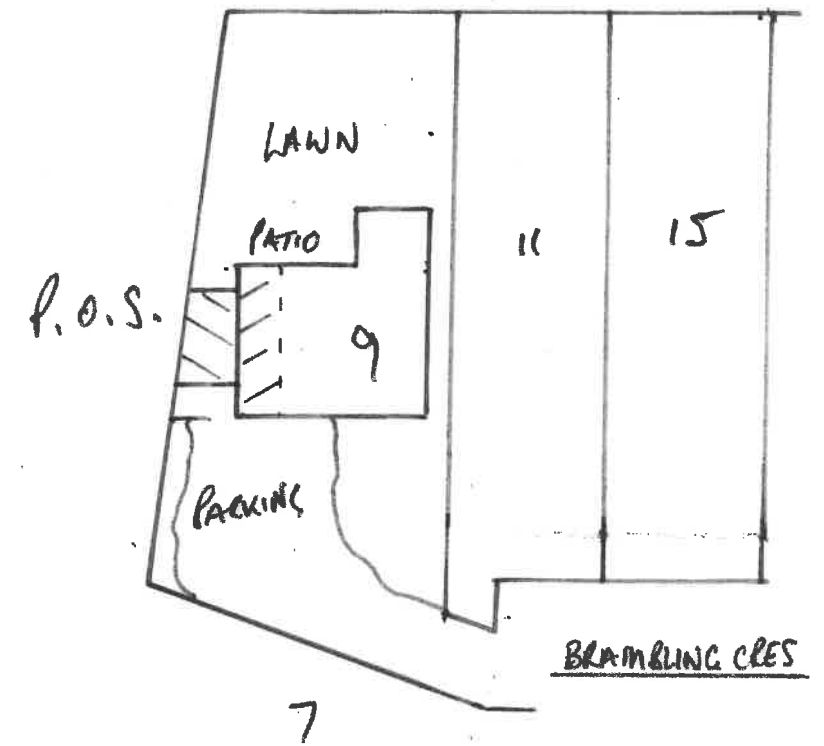

TILES TO MATCH EXIS

TOUGHENED
GLASS
S/S FRAME

1100
MIN

BUFF SOLDIER
CORRSING

POLYCARBONATE SHEET

PROPOSED REAR ELEVATION 1:50