


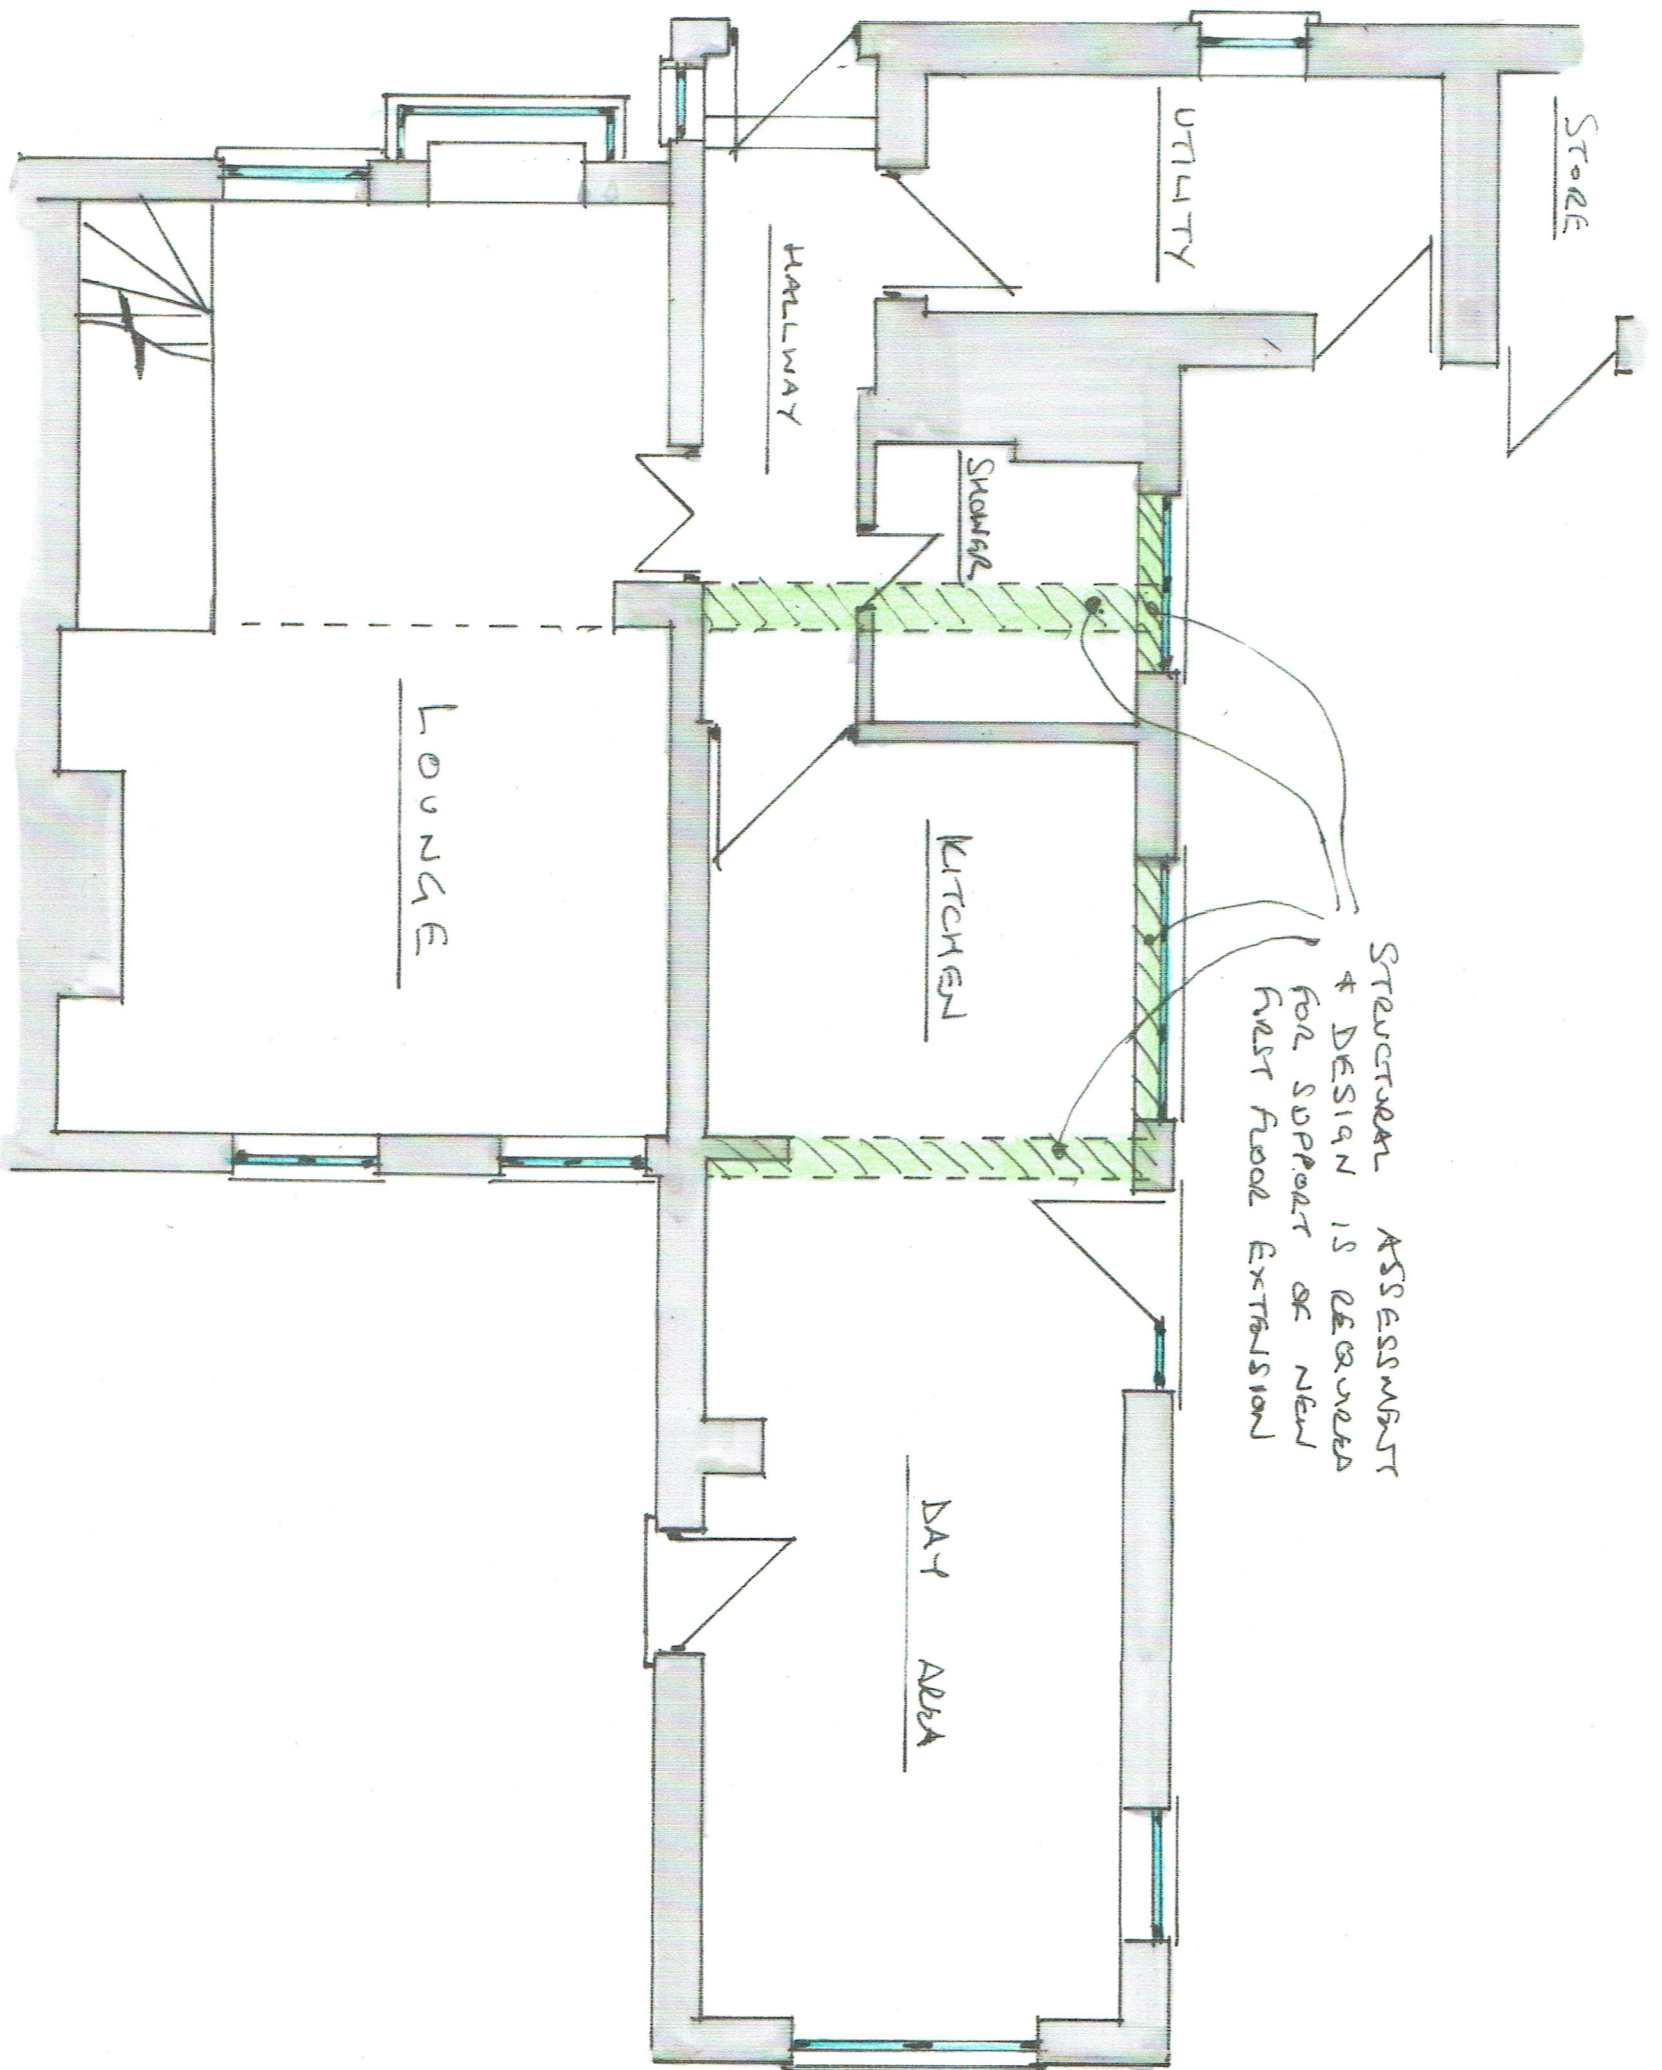

PROPOSED GROUND FLOOR PLAN

FIRST FLOOR EXTENSION

KATHRYN ROBEY

CLARE'S FOLLY, SUTTON LANE,
MILTON, DERBYSHIRE.

SCALE

1:50

DATE

OCTOBER 2020

DRG REF:

HBD-20-156-04

Hewings Building Design

