

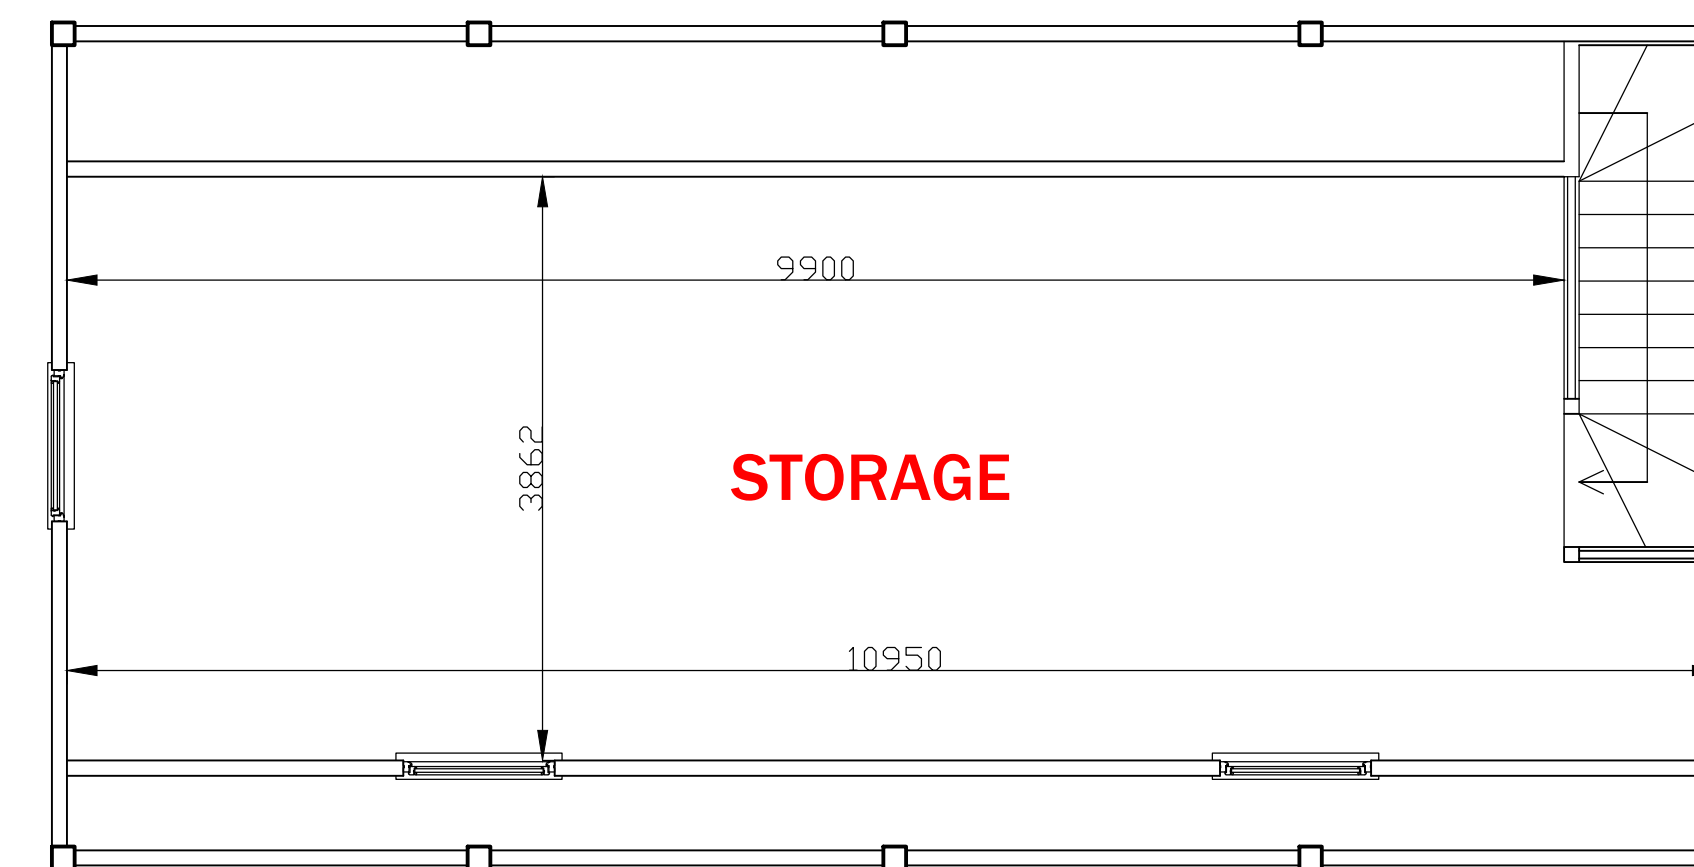
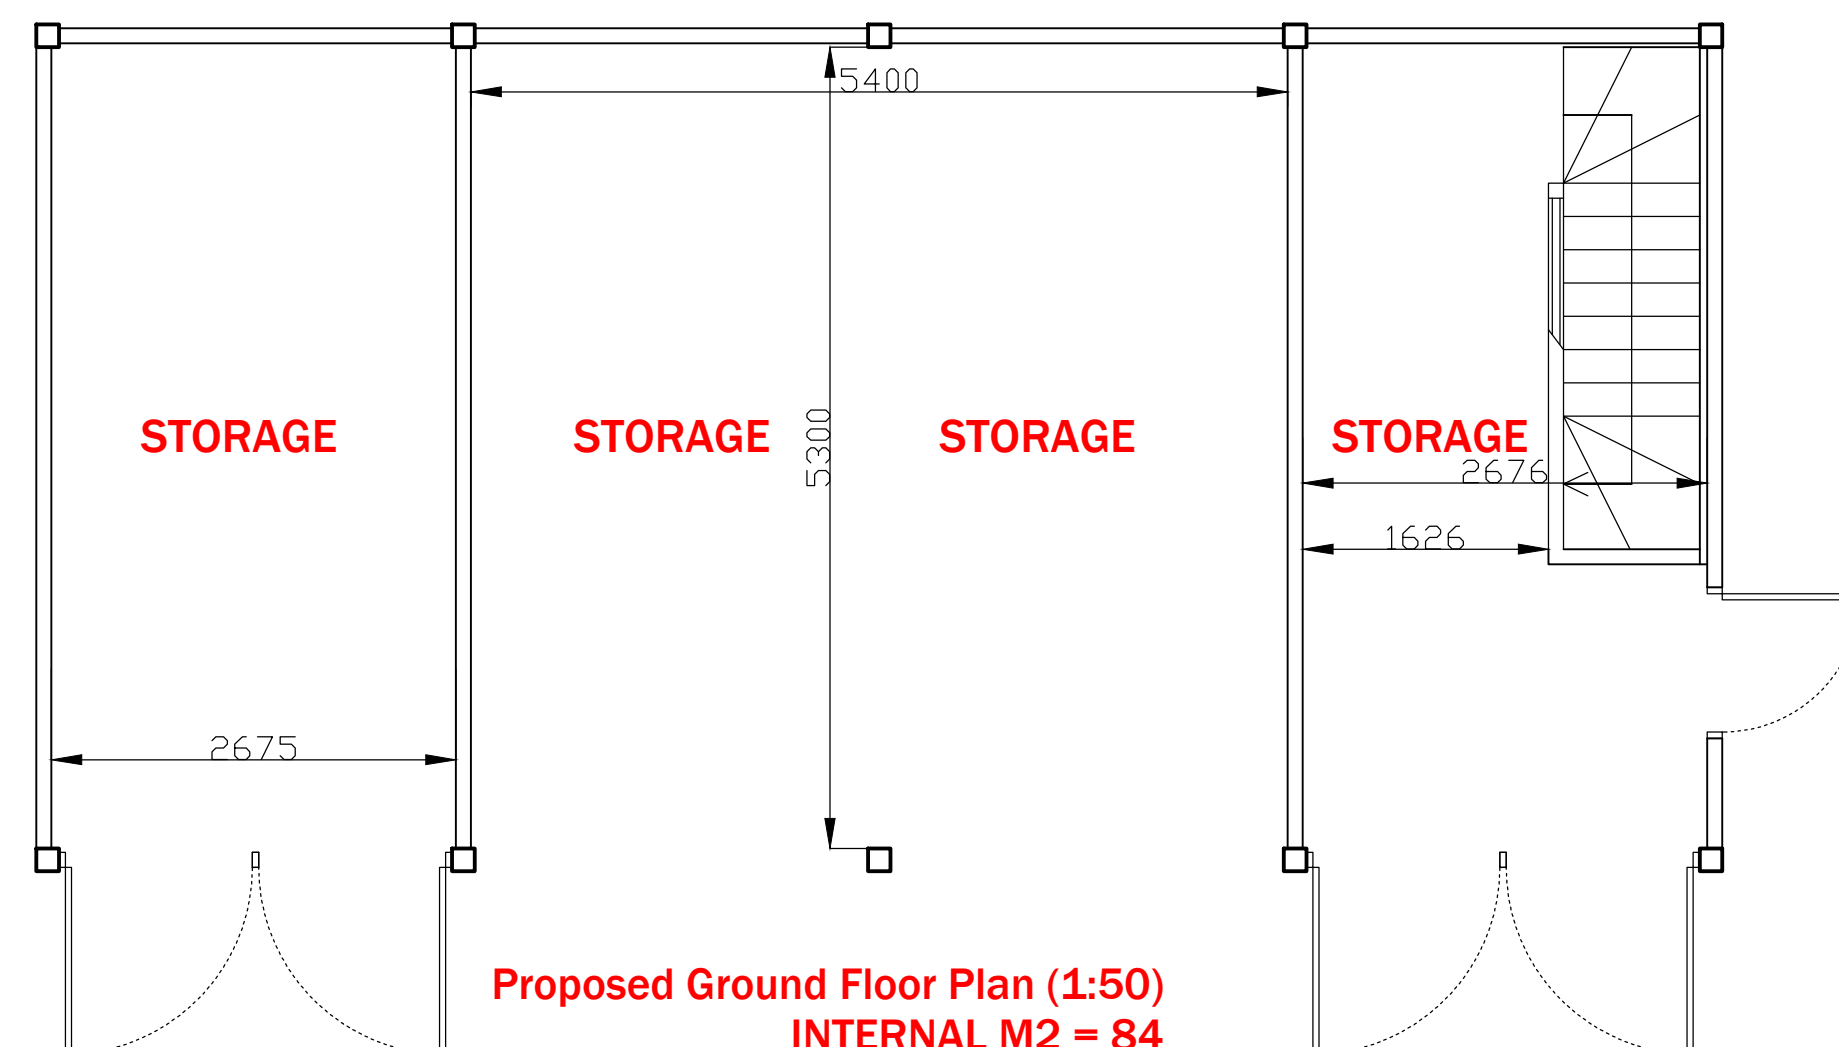
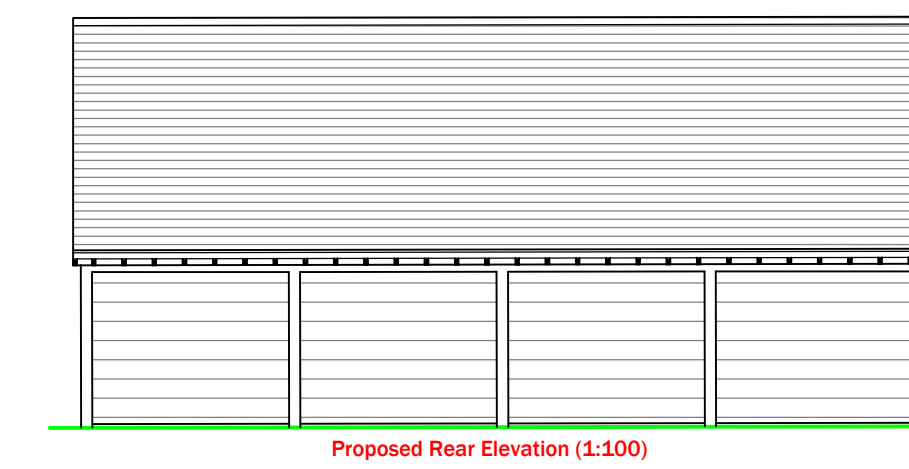
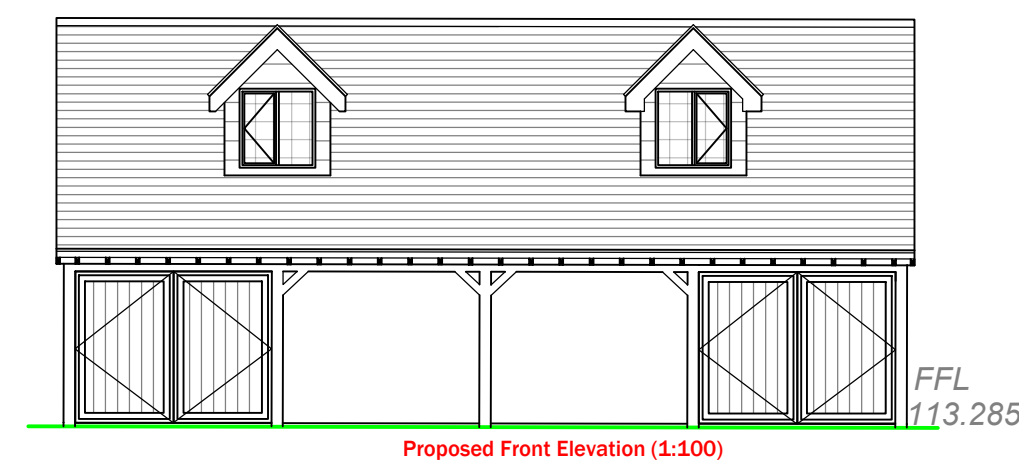


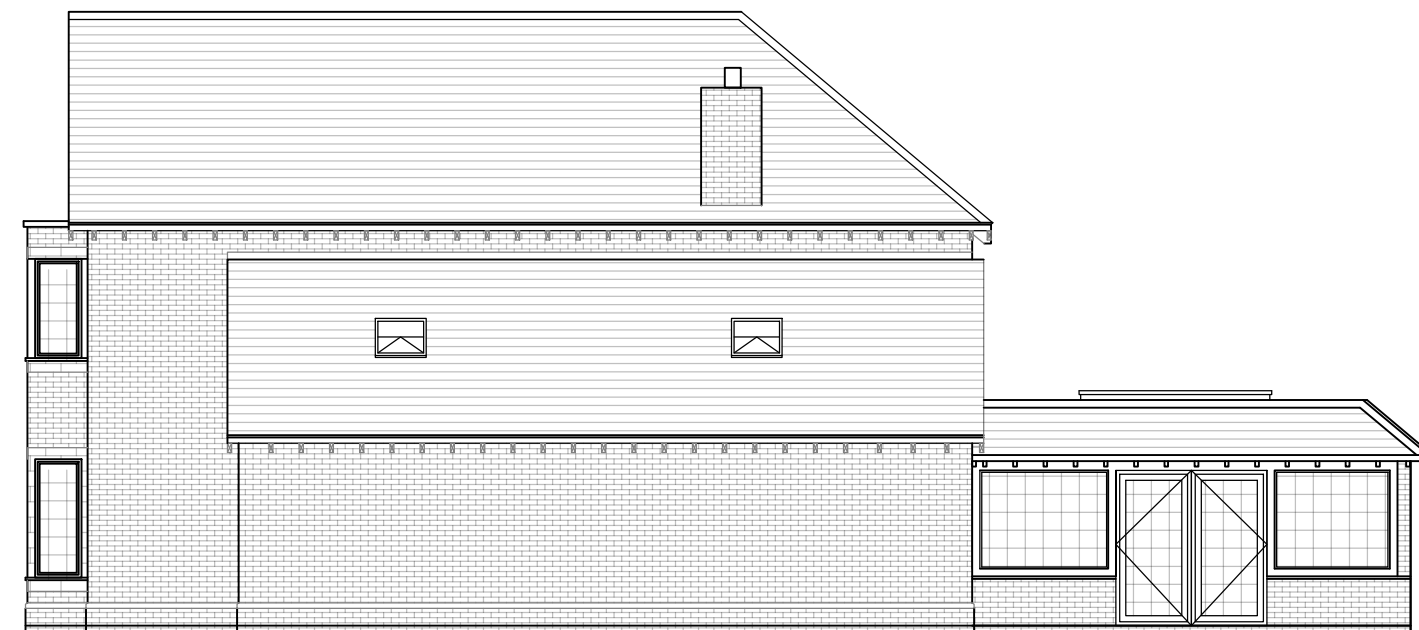

All dimensions to be checked on site
All drainage positions and inverts to be checked on site.
No work to commence until receipt of Water authority approval.
It is the responsibility of the property owner to comply with the party wall act where building near to a boundary.

<i>Revision</i>	<i>Date</i>	<i>Description</i>	<i>Drawn By</i>

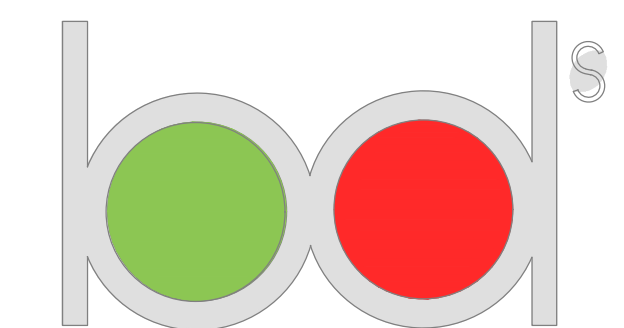

Architecture Ltd

Derby Office 2 Broomfield Cottages, Morley, Derby, DE7 6DN	T. 01332 830313 T. 0115 8320289
Nottingham 20 Fletchergate, Nottingham, NG1 2FZ	T. 01785 593026 M. 07974 438575
Stafford 79 Witney Rd, Stafford ST17 0BP	E. Tim@b-d-s.co.uk W. www.BDSARCHITECTURE.CO.UK

Project

Land at Main Road, Dalbury Lees

Drawn by	Date	Proposal	Project
Will North	06/08/2020	New Build	1790DL 003 Rev G