


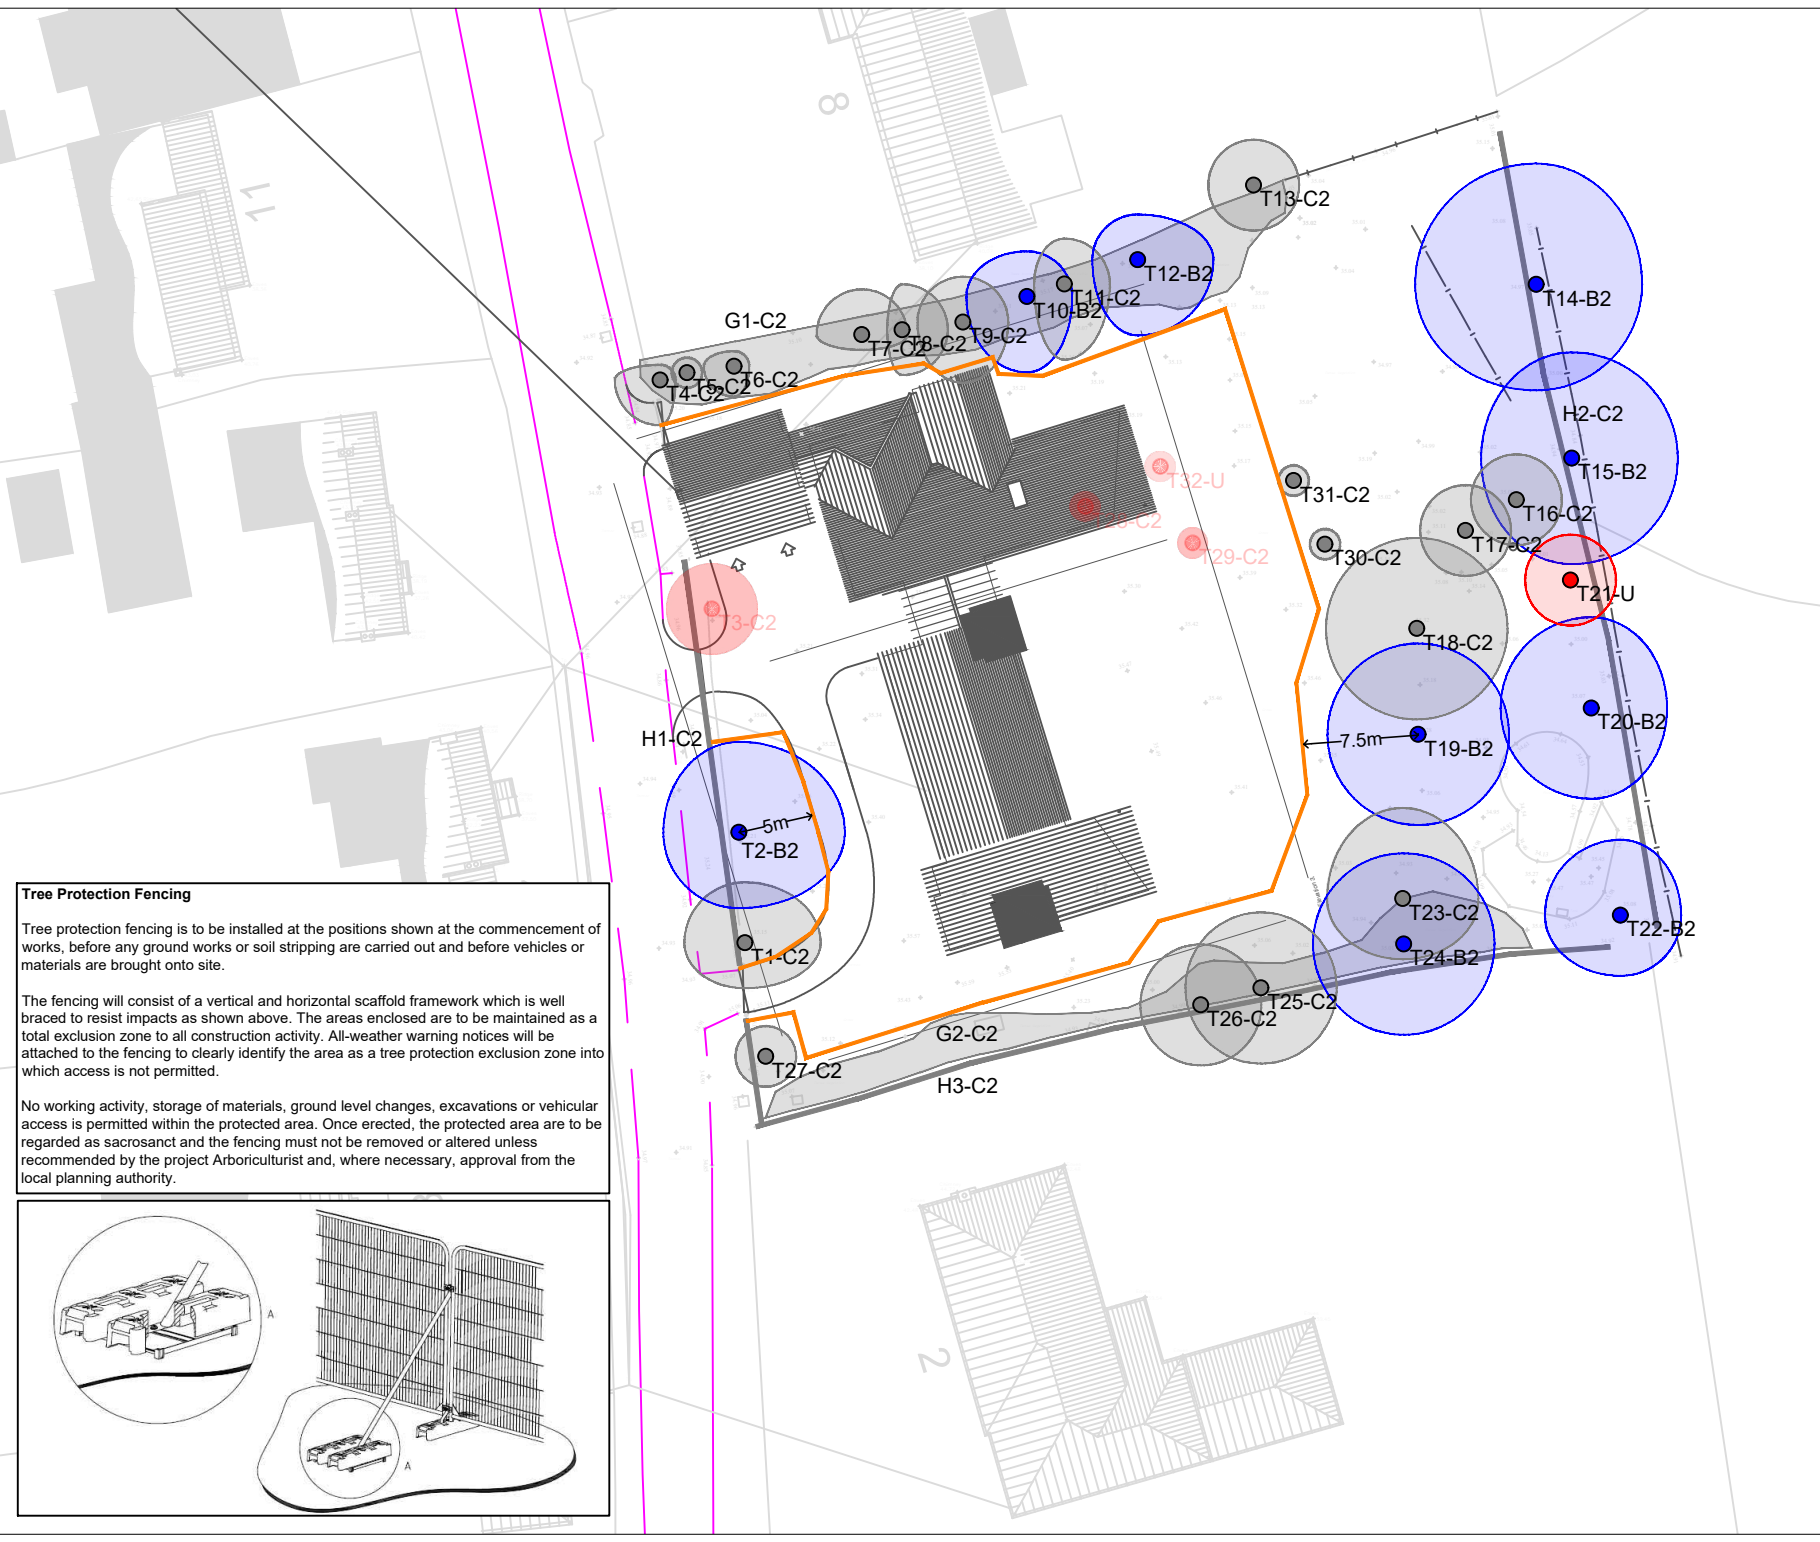

LEGEND:


- Category A - Trees of High Quality (TXA)
- Category B - Trees of Moderate Quality (TXB)
- Category C - Trees of Low Quality (TXC)
- Category U - Trees Unsuitable for Retention (TXU)
- Tree Trunk
Tree Canopy Spread
- Tree Protection Fencing

Tree Protection Fencing

Tree protection fencing is to be installed at the positions shown at the commencement of works, before any ground works or soil stripping are carried out and before vehicles or materials are brought onto site.

The fencing will consist of a vertical and horizontal scaffold framework which is well braced to resist impacts as shown above. The areas enclosed are to be maintained as a total exclusion zone to all construction activity. All-weather warning notices will be attached to the fencing to clearly identify the area as a tree protection exclusion zone into which access is not permitted.

No working activity, storage of materials, ground level changes, excavations or vehicular access is permitted within the protected area. Once erected, the protected area are to be regarded as sacrosanct and the fencing must not be removed or altered unless recommended by the project Arboriculturist and, where necessary, approval from the local planning authority.

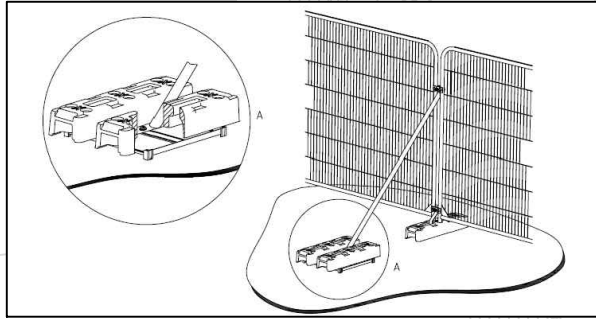

Client : Martin Tucker Ltd		
Project: The Croft, 4 Main Street, Ambaston		
Drawing Title : Tree Protection Plan		
Drig No. RSE_3830_TPP	Rev : V1	
Drn By : JM	Scale : 1:500@A4	Date : 30/07/2020

RammSanderson Ltd
East Midlands: Osprey House, Merlin Way, Ilkeston, DE7 4BA T: 0115 930 3493
West Midlands: Chase View Barn, Dunston Business Village, Stafford, ST18 9AB T: 01785 711 575
Yorkshire: The Former Library, 10 Leeds Road, Sheffield, S9 3TY
www.rrammSanderson.com