


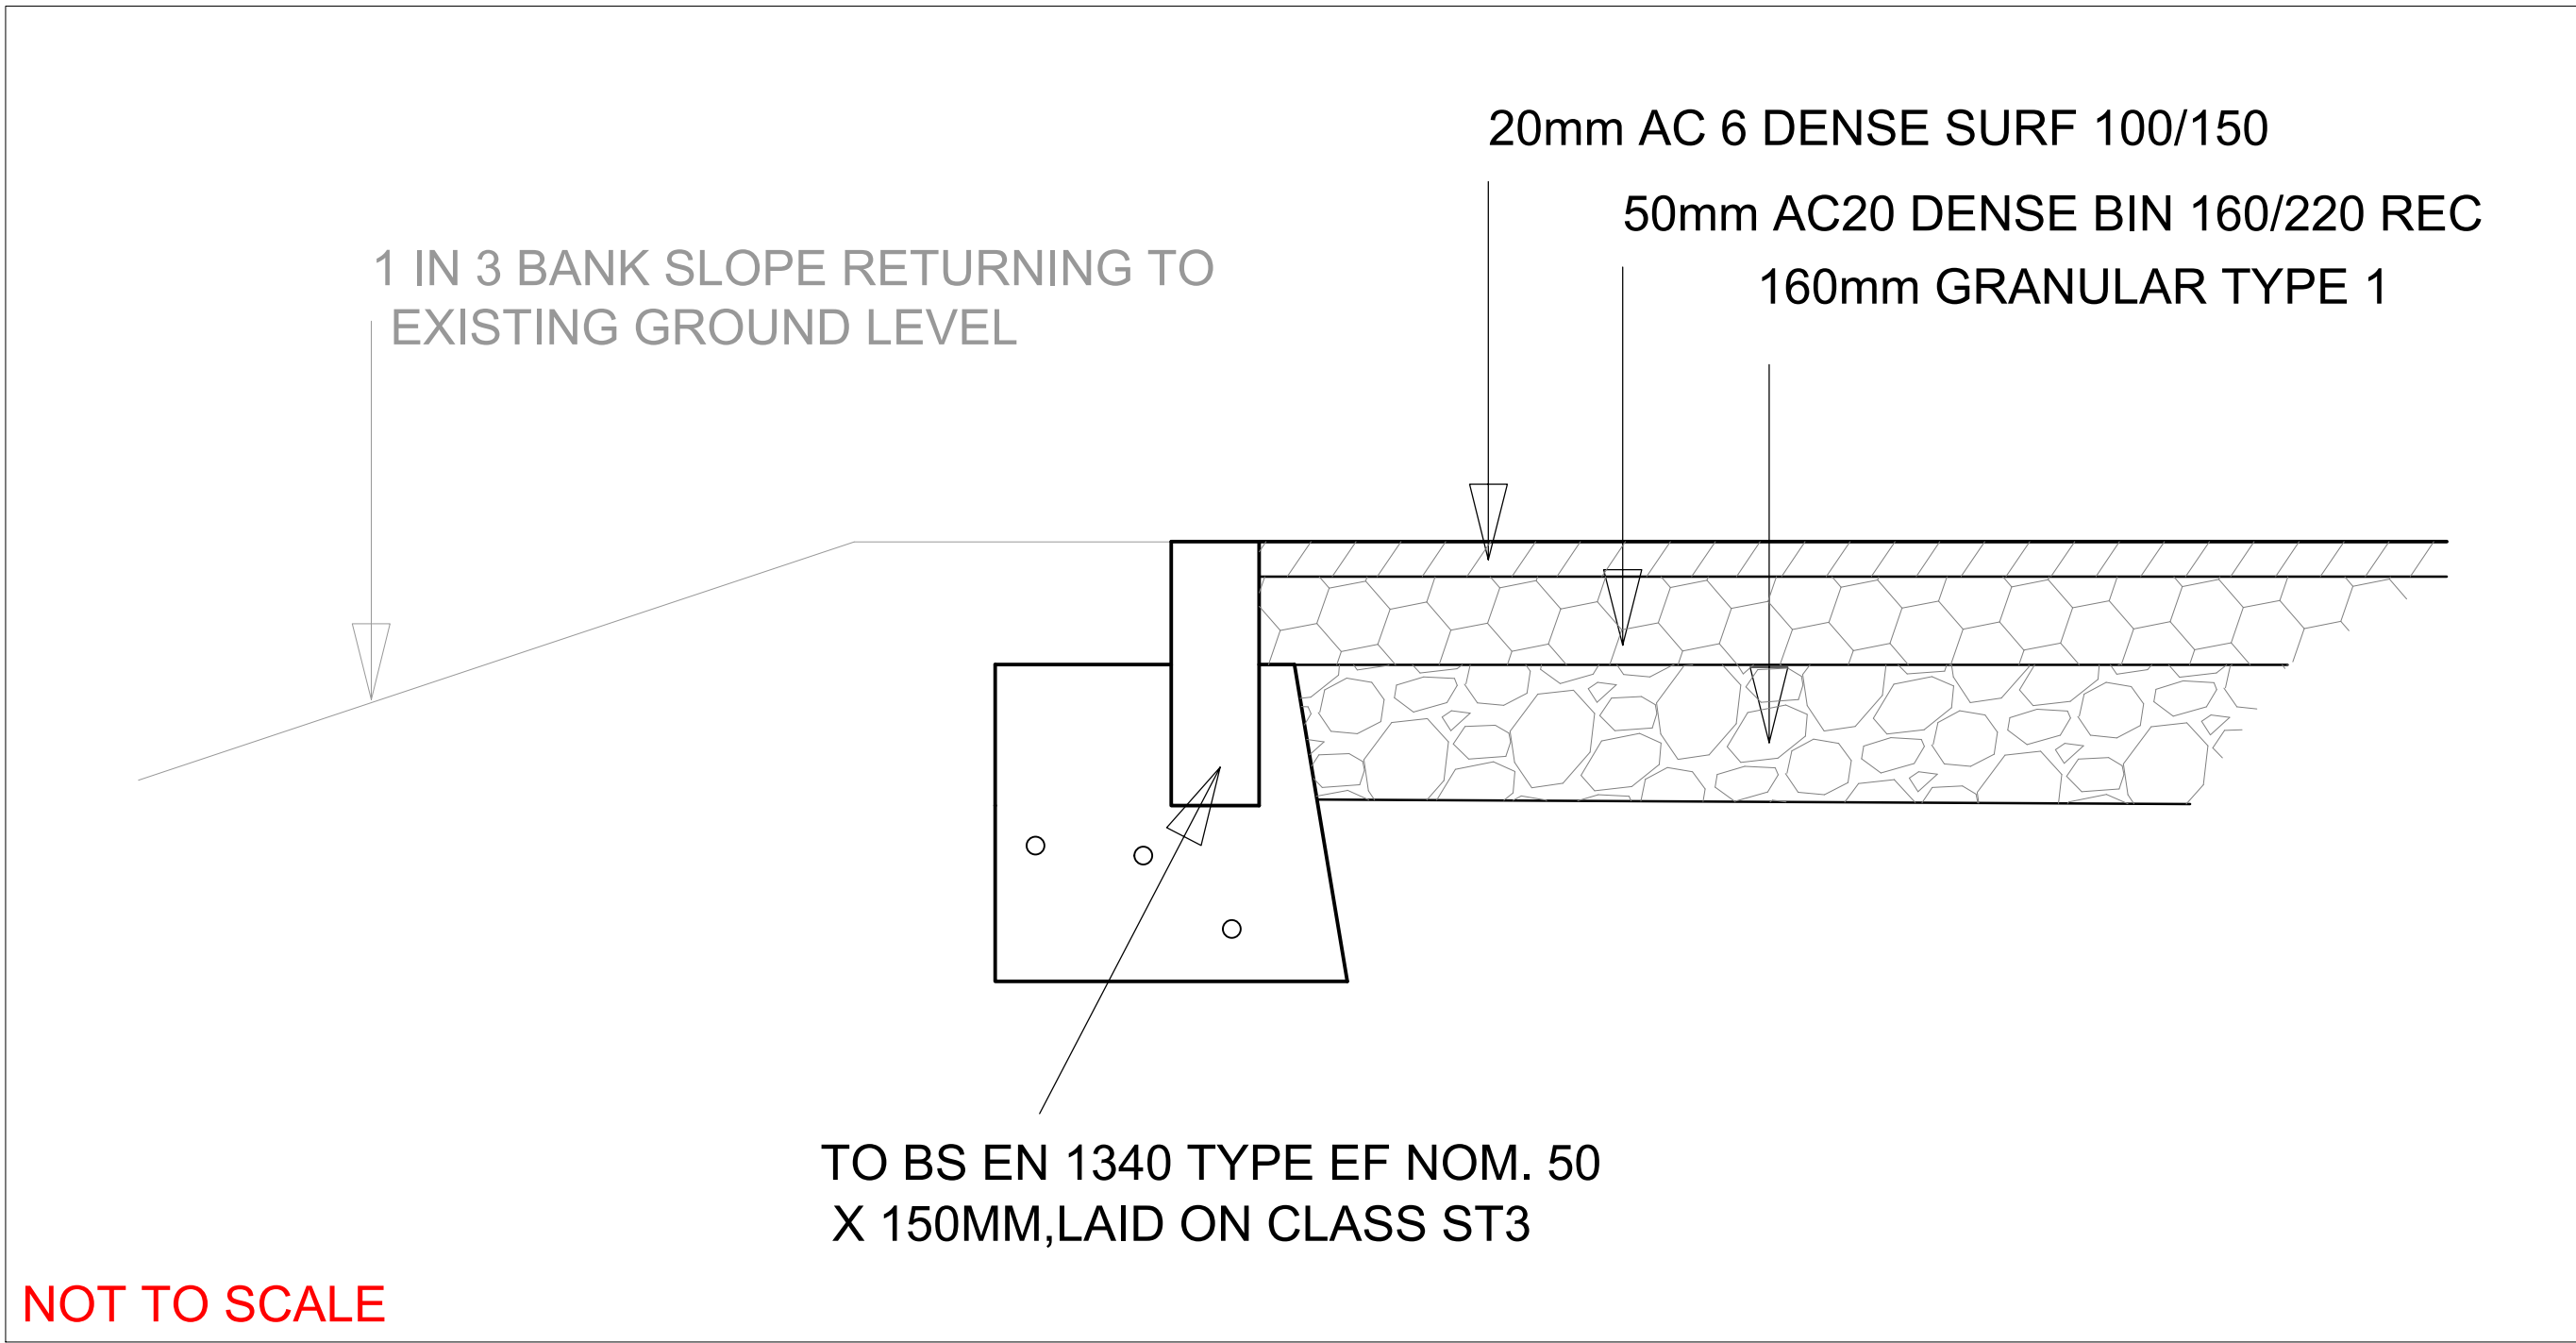


Figure 10: Proposed carriageway level across track at existing gate location. The figure consists of two cross-section diagrams, A and B, showing the proposed carriageway level across a track at an existing gate location. Diagram A shows the 'ADOPTABLE HIGHWAY' on the left and 'LAND BEYOND GATE (10.44m)' on the right. The proposed carriageway level is shown as a solid line, and the existing ground level is shown as a dashed line. The level difference is indicated as 1:13. Diagram B shows the 'EXISTING GATE' and 'STILE' on the right. The proposed carriageway level is shown as a solid line, and the existing ground level is shown as a dashed line. The level difference is indicated as 1:40. Both diagrams include a vertical red line indicating the 'EXTENTS OF SURVEY INFO'.

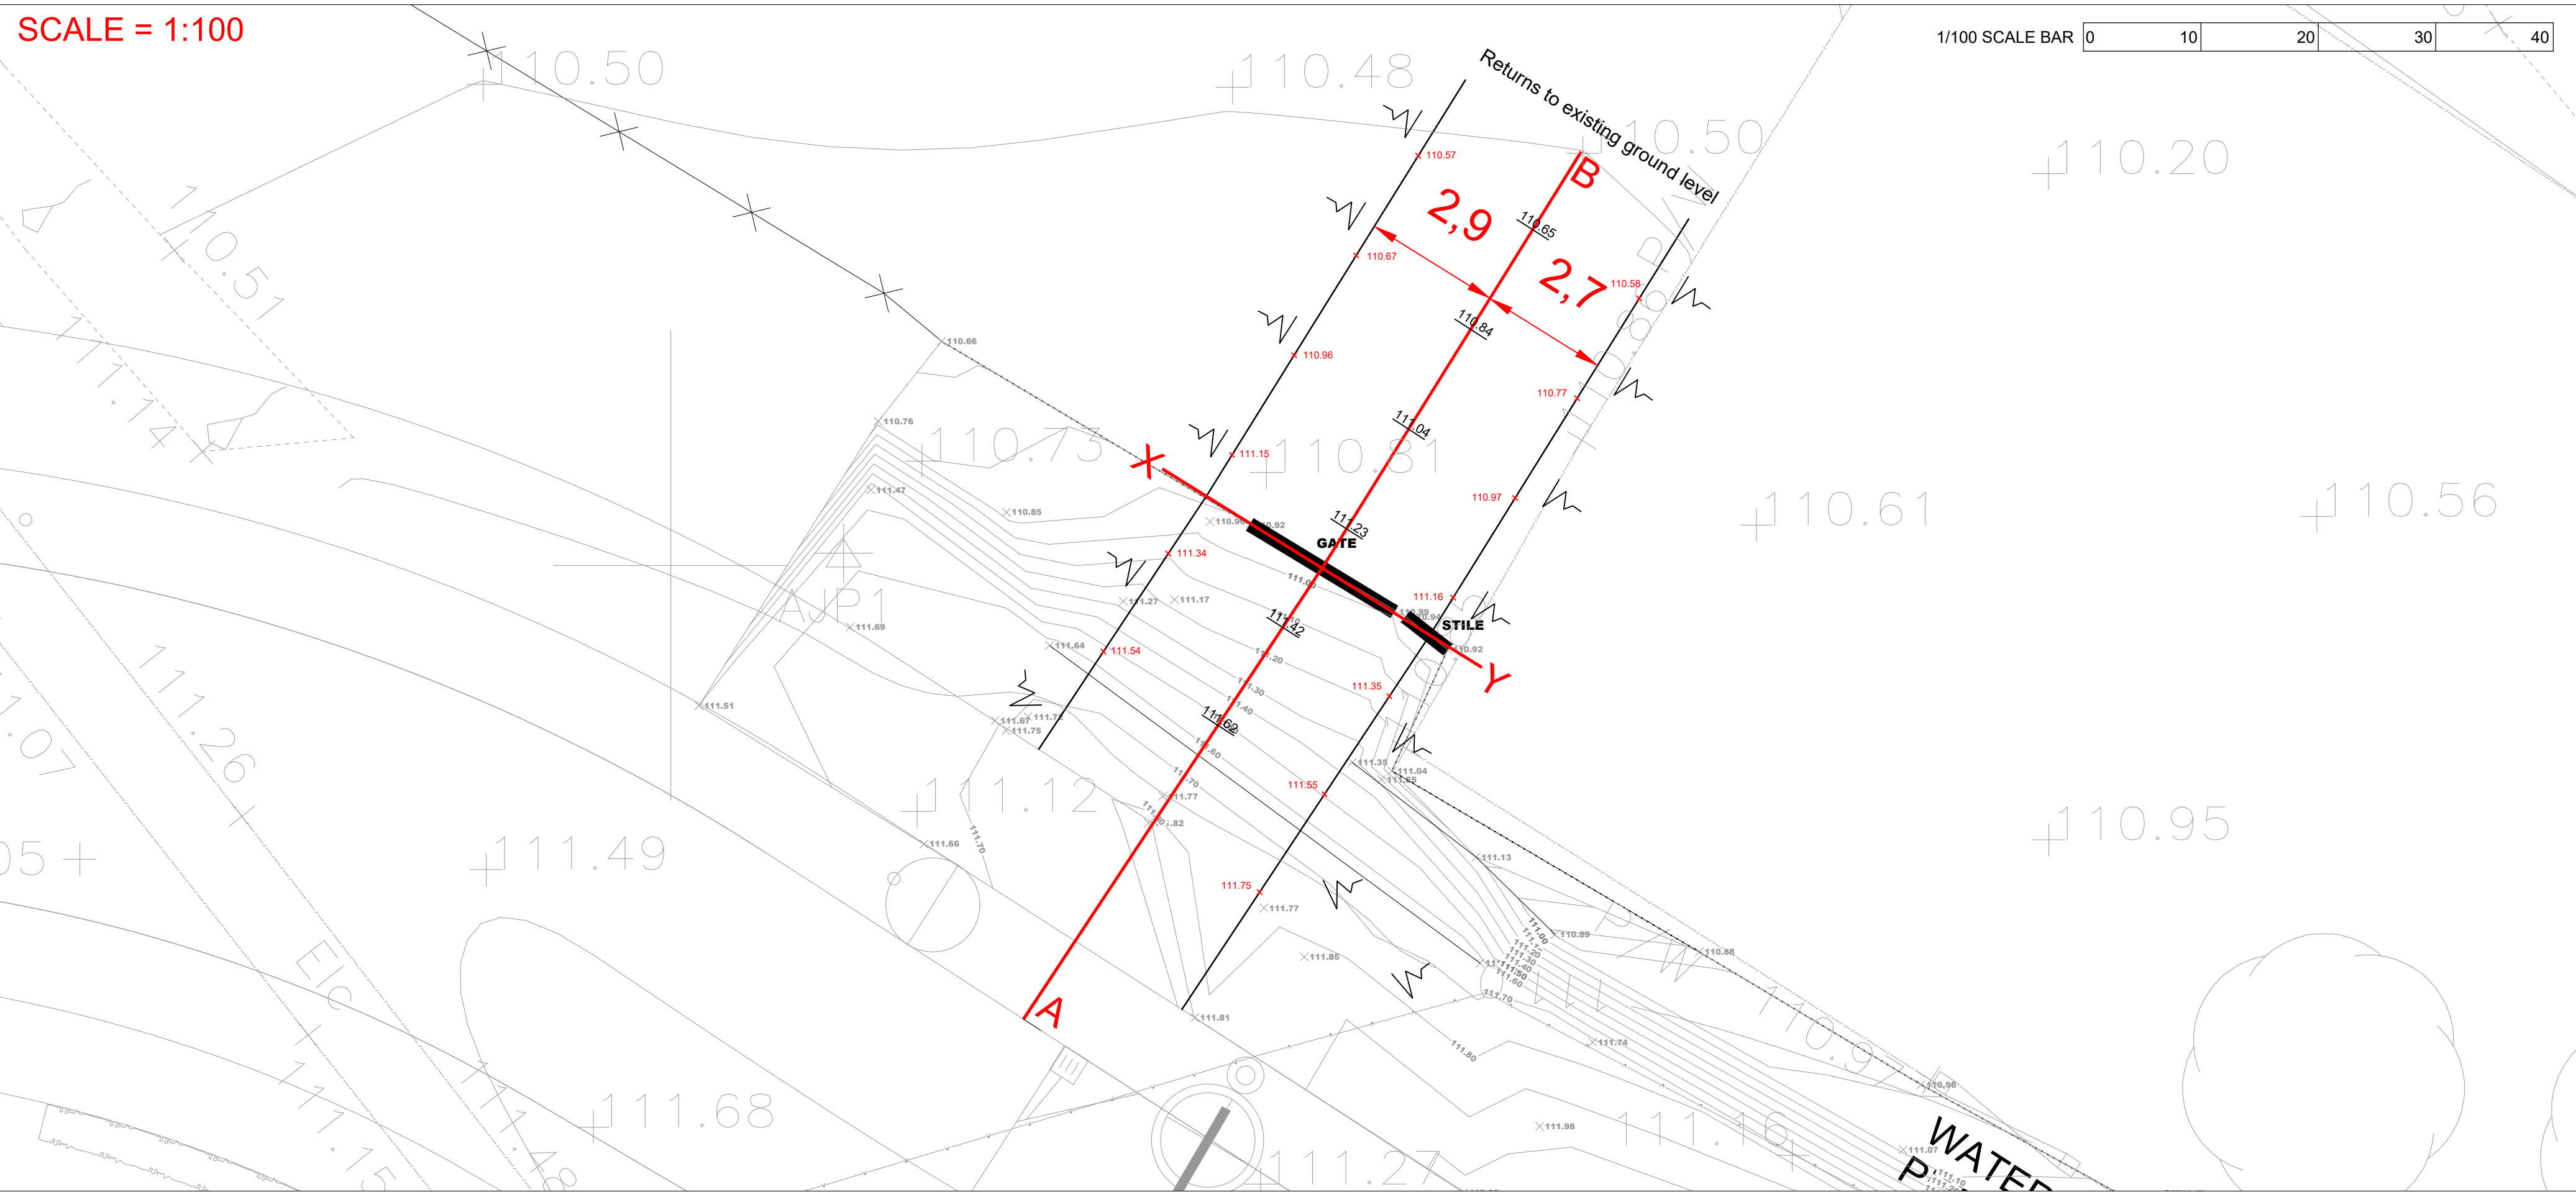

Additional risks - The site has many large mature trees which could form potential fall hazards if their root systems are interfered with or excavations remove ground support

6. FOR DETAILS OF CARRIAGEWAY CONSTRUCTION REFER TO THE 30 SERIES PROJECT DRAWINGS.
7. FOR DETAILS OF SEWER CONSTRUCTION REFER TO THE 40 SERIES PROJECT DRAWINGS.

--	--	--	--

rev	description	date	initial
-----	-------------	------	---------

Stephen Daykin Consulting Ltd
A design consultancy for the development industry
31A Longacre
Bingham
Nottinghamshire
NG13 8AF

Tel 01949 838831
mobile 07968 765381
steve@sdccivils.com

Managing Director
Stephen W Daykin I.Eng MICE MCIHT

lient

Bellway

project

Proposed residential development at
Broomy Farm,
Ashby De La Zouch

Title _____

PROPOSED FARM ACCESS ARRANGEMENT

drawn EN	date 12.08.20	 
scale Varies	size A1	

purpose of issue

INFORMATION

wg no.	rev.
E706-PH01-SK05	-