


Scale 1:500

A21A52 - P100 - Block Plan 1:500@A4

7 Renshaw Drive, Newhall, Swadlincote DE11 0RY

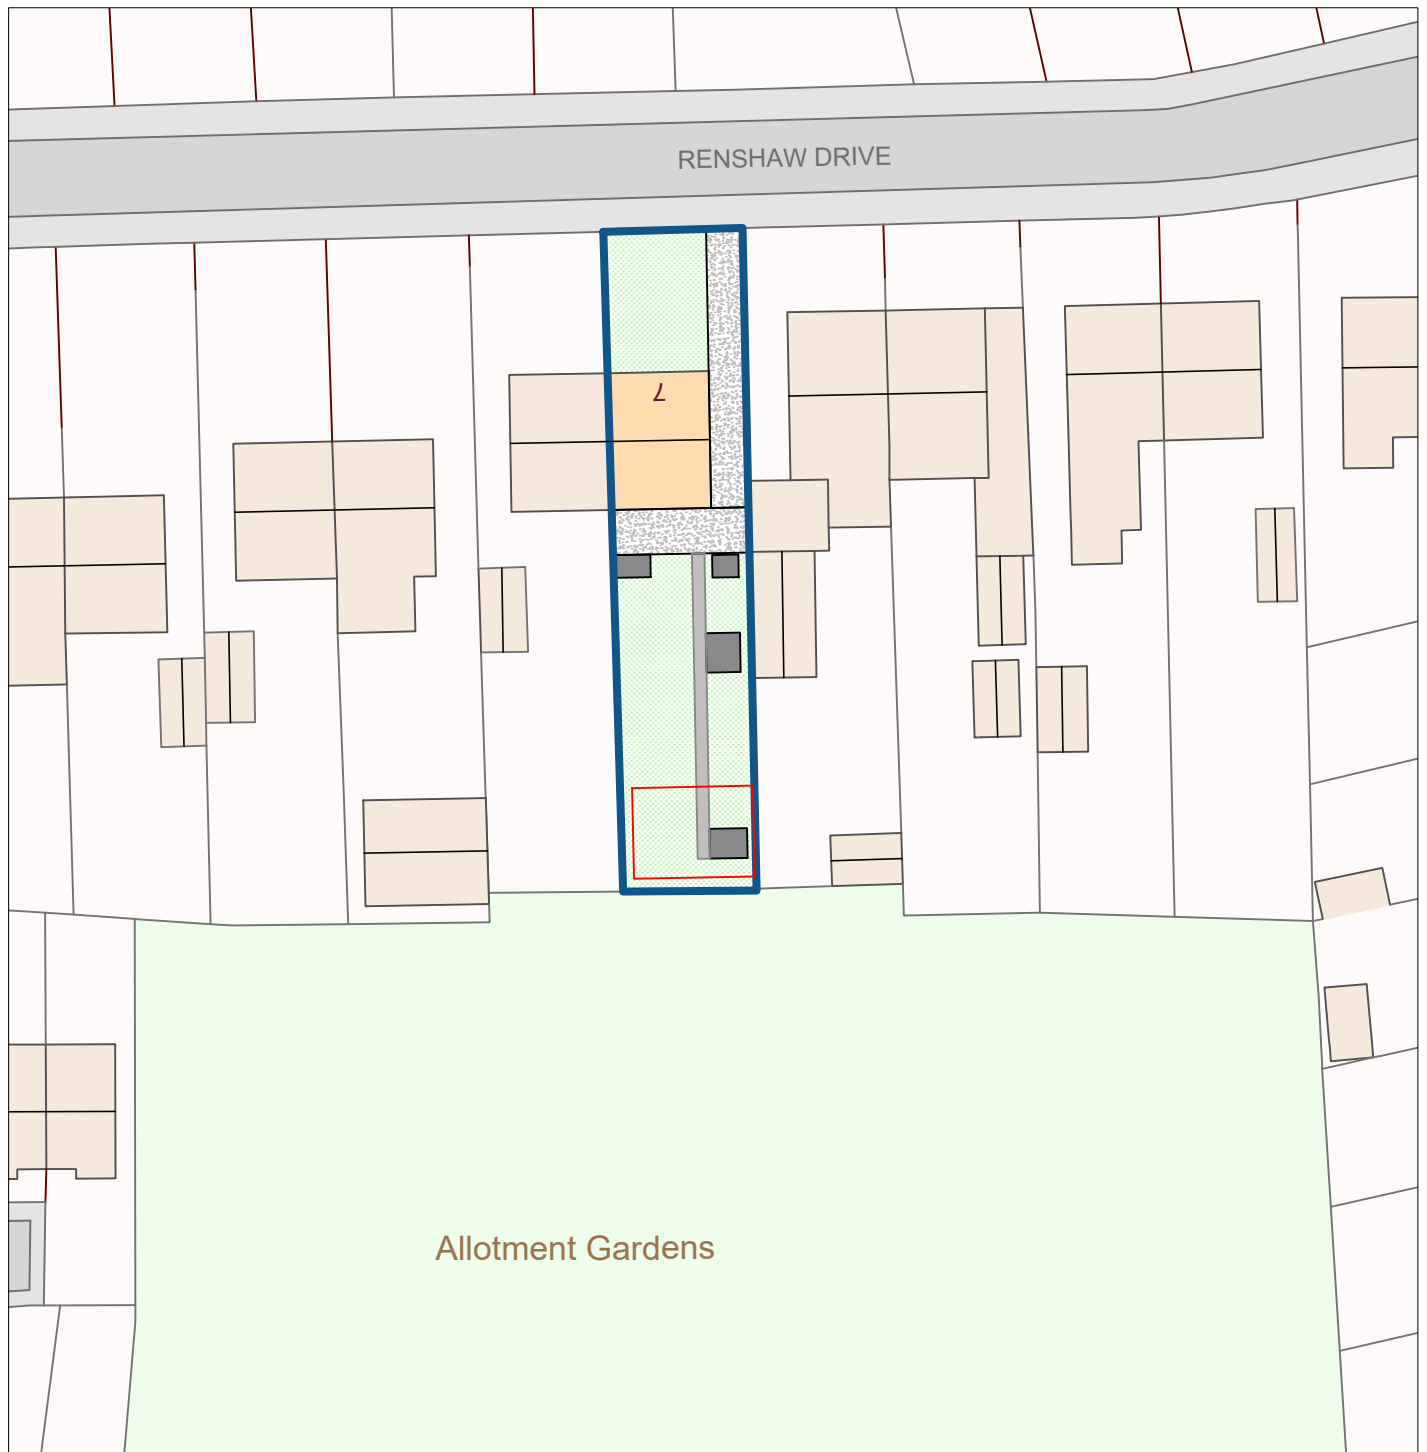