


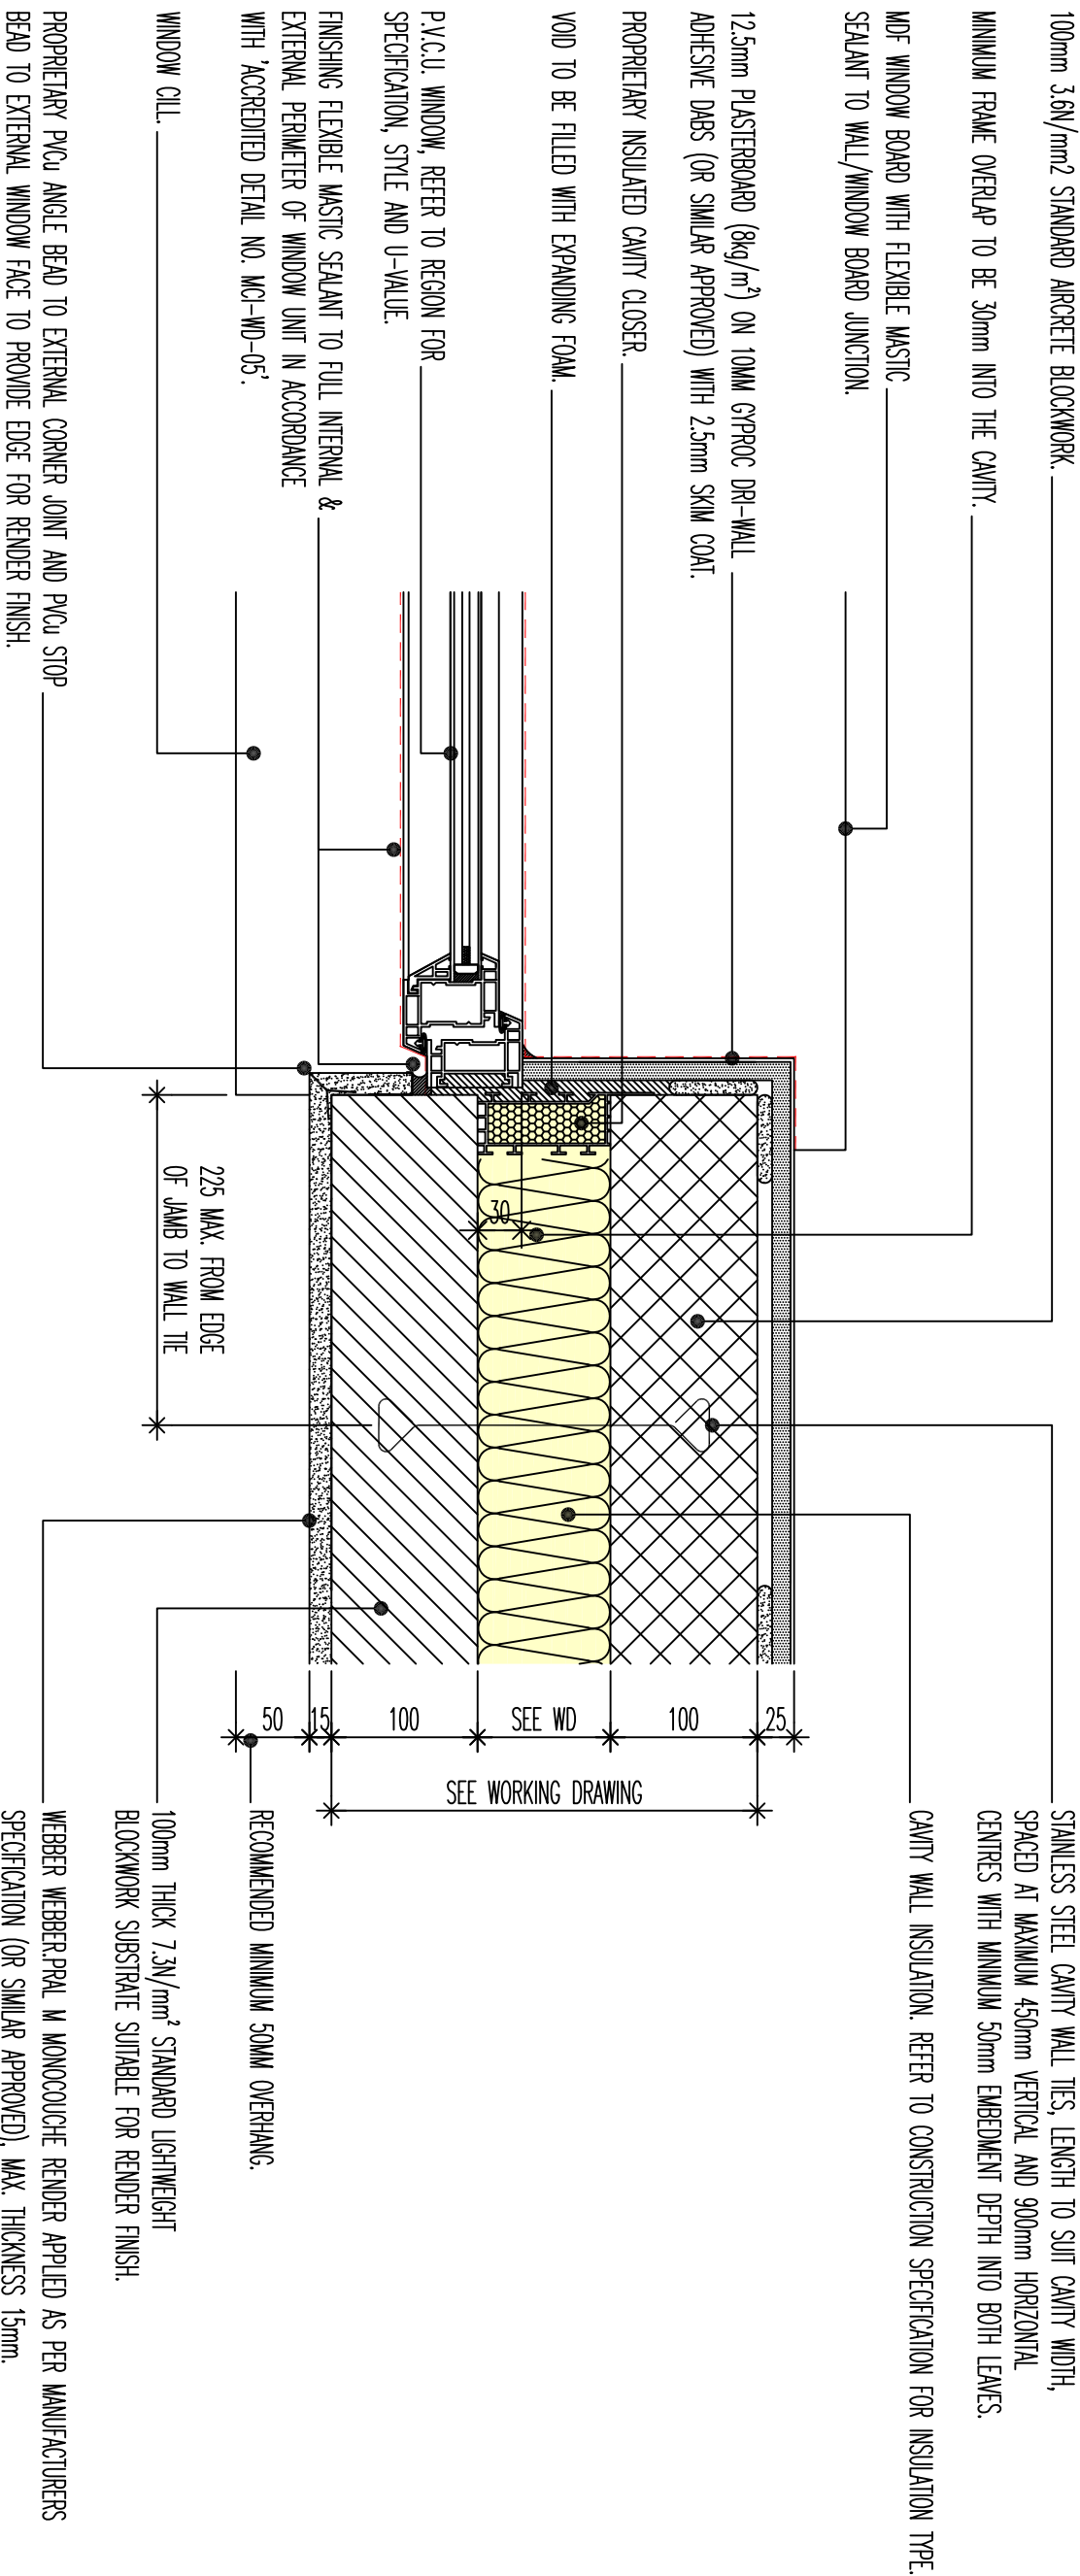

Project Title

STANDARD DETAILS
UK PORTFOLIO 2012
WALL DETAILS

Drawing Title

EXTERNAL CAVITY WALL -
WINDOW JAMB DETAIL
RENDER FINISH

Scale	Drawn By	Date
1:5	D.D.	JAN. 2014
Drawing No.	Revision	
WD/DV/UK/054	--	

Revision Note
-

miller homes

Miller Homes Ltd
2 Centro Place, Pride Park
Derby, DE24 8RF
Telephone 0870 336 4400 Fax 0870 336 4401
www.millerhomes.co.uk