


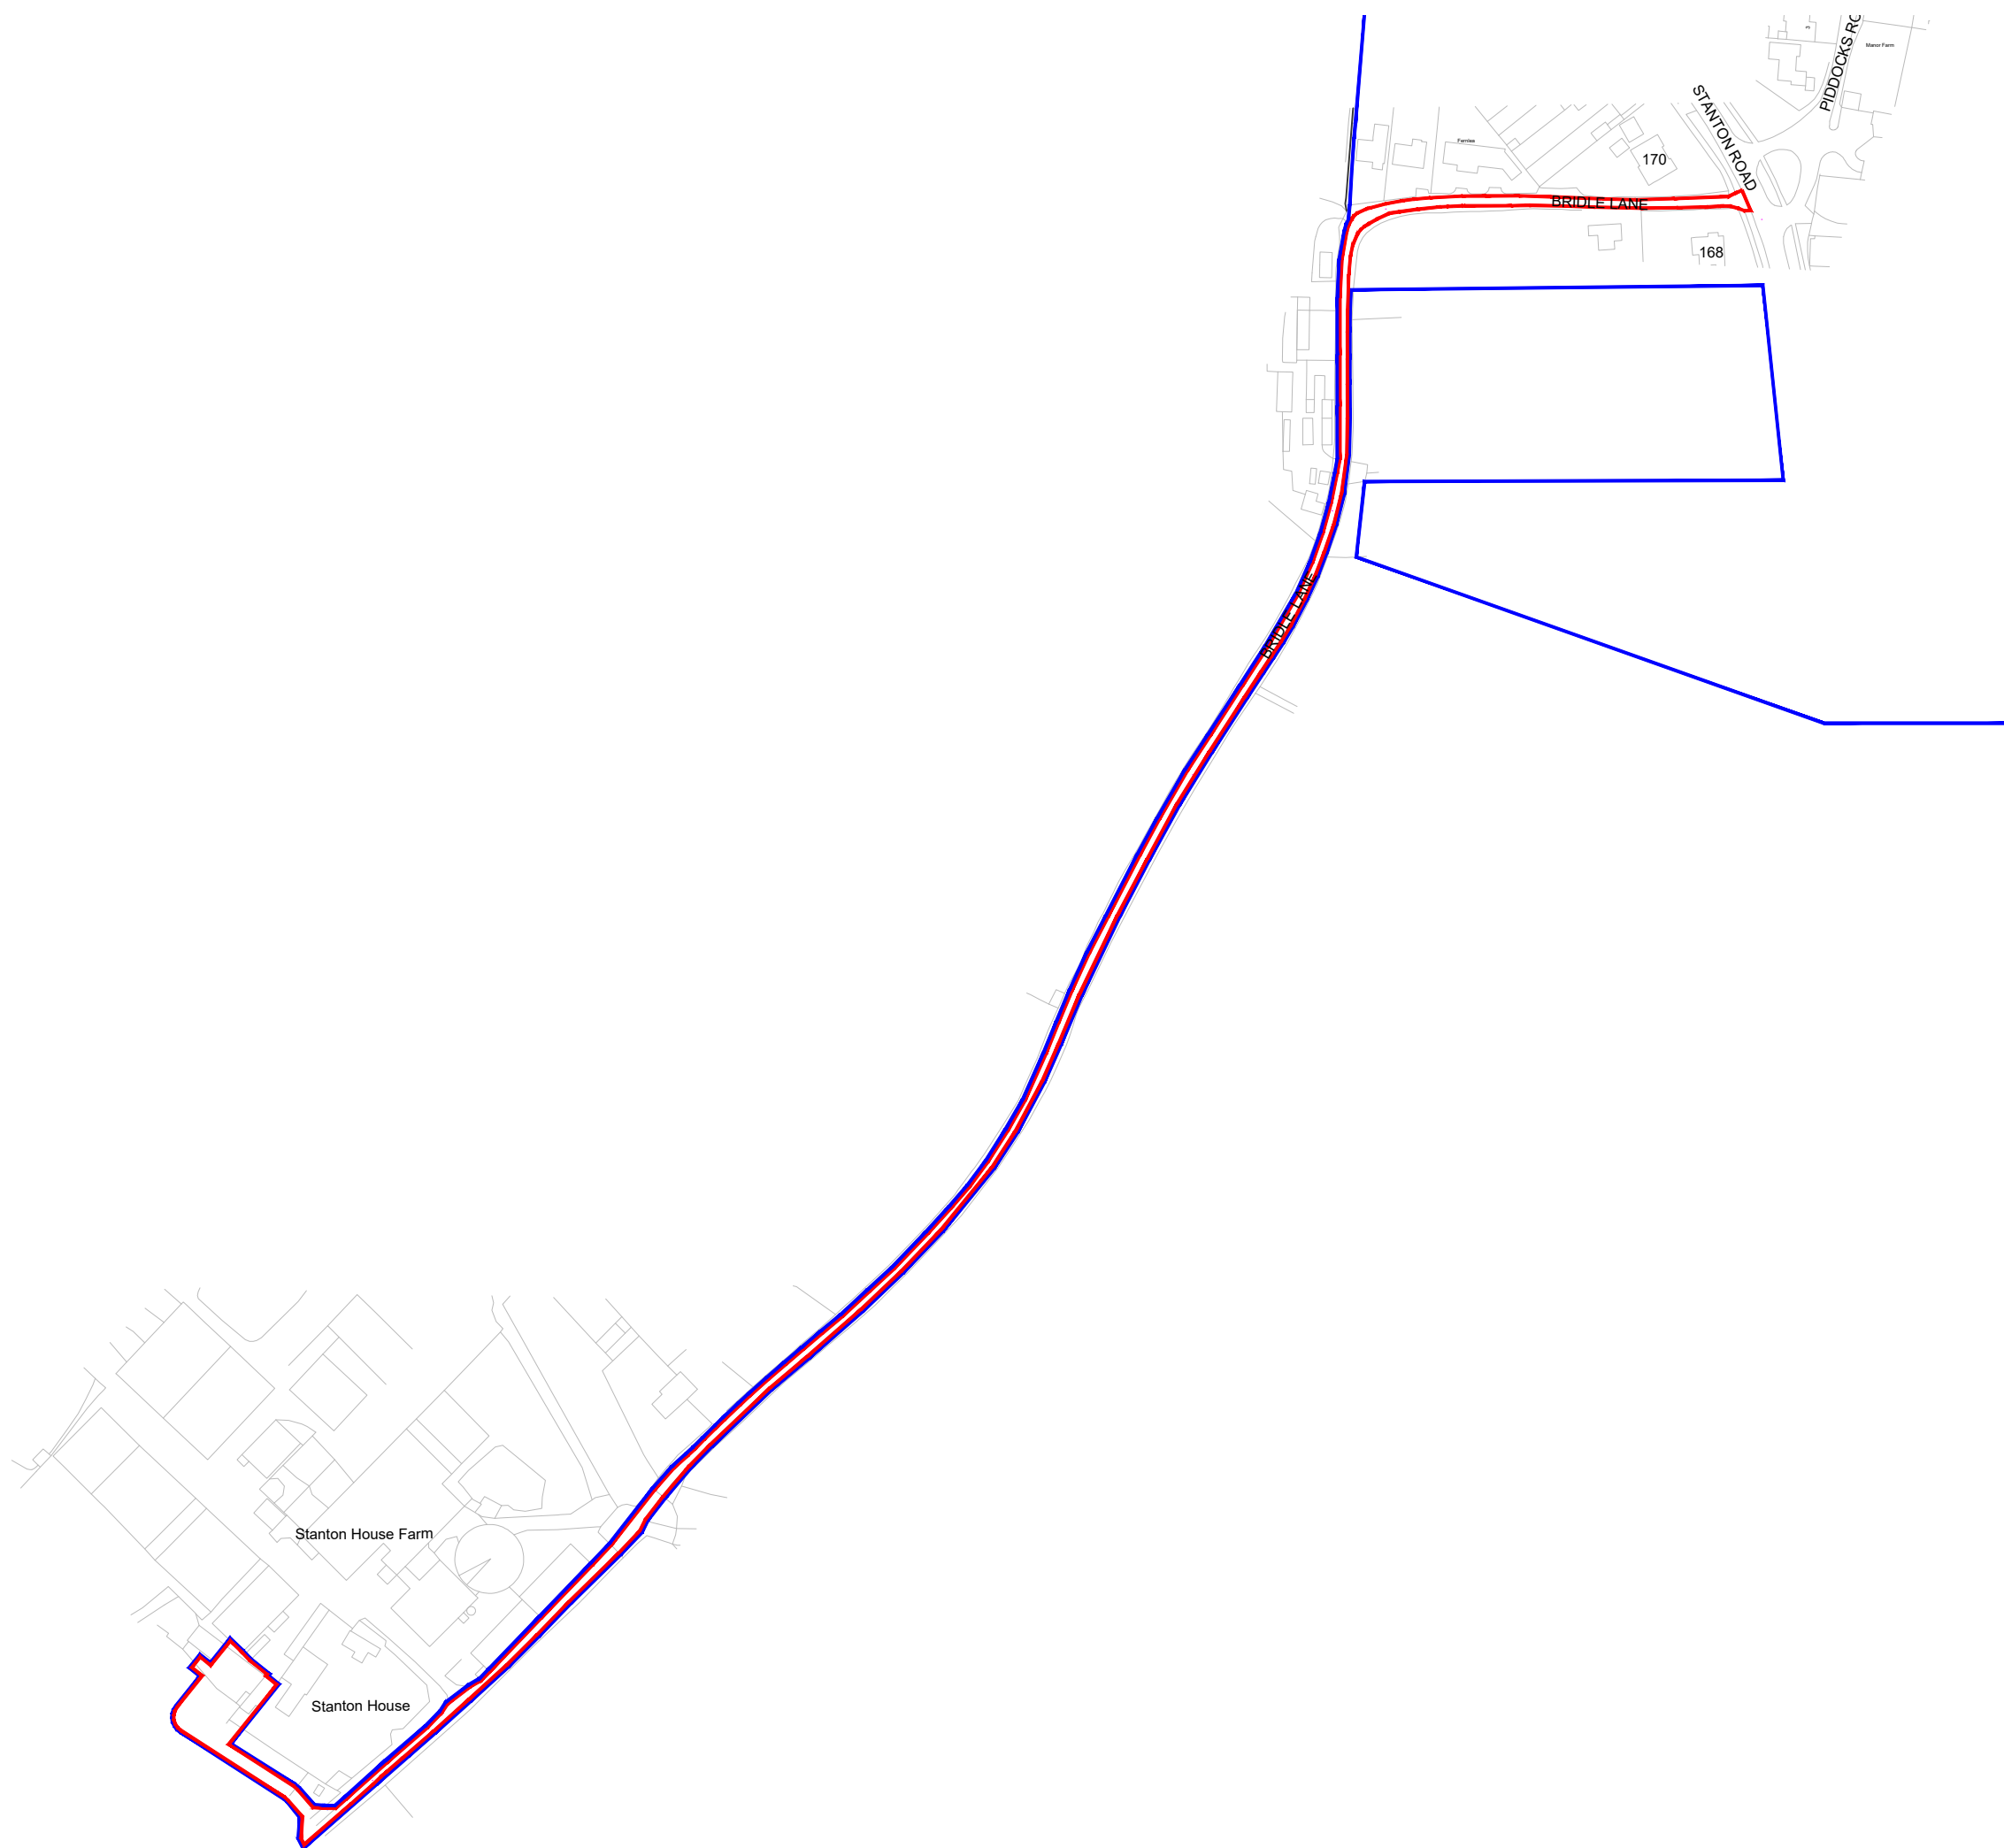

Revisions	B	Application line amended.	07.08.2020
	A	Ownership line amended.	13.07.2020

 **urbandesigns**
urban designs limited | suite 6 | anson court | hominglow street
burton upon trent | staffordshire | de14 1ng
t: 01283 763763
e: info@urban-designs.co.uk
www.urban-designs.co.uk

Drawing: **Site Location Plan**

Client: **Mr J. Kinston**
Job: **Stanton House Farm
Bridle Lane
Burton on Trent
DE15 9TQ**

Scale: **1:2500 @ A3** Drawn By: **TCH**

Date: **June 2020**

Drawing No.

2020_645_01B