



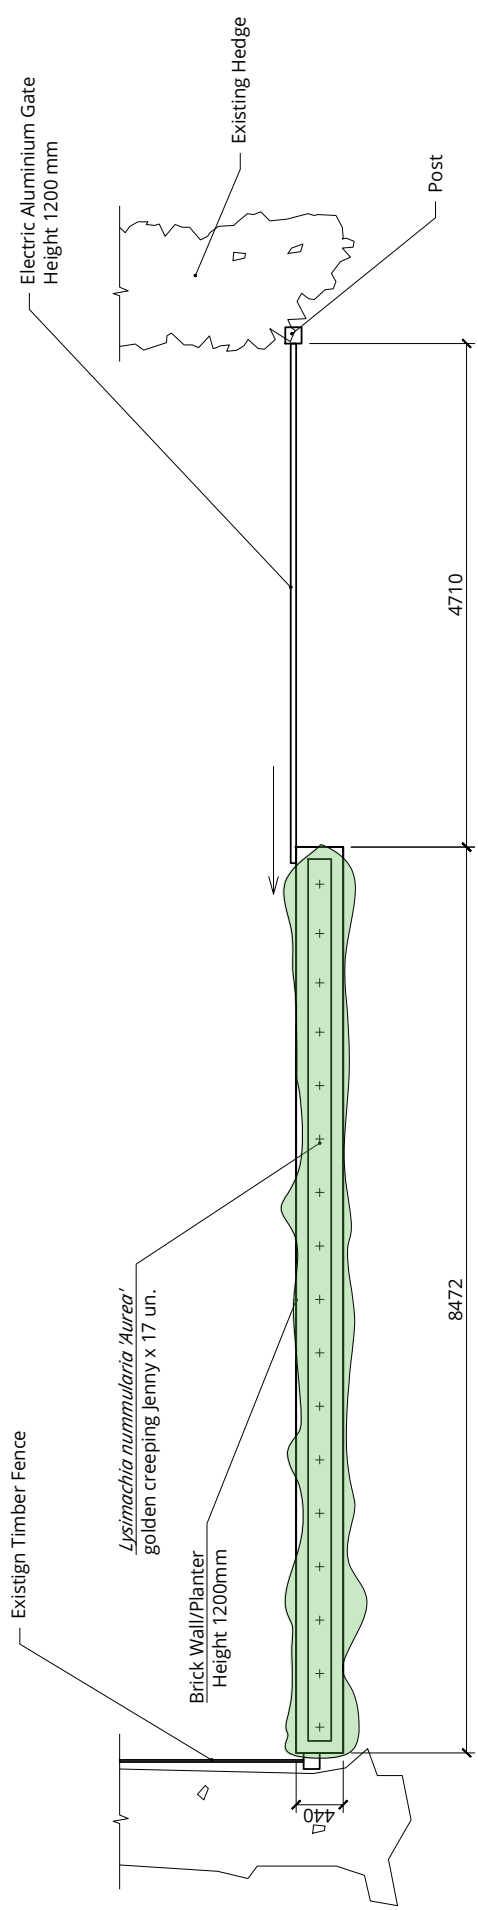

PLAN VIEW. SCALE 1:50

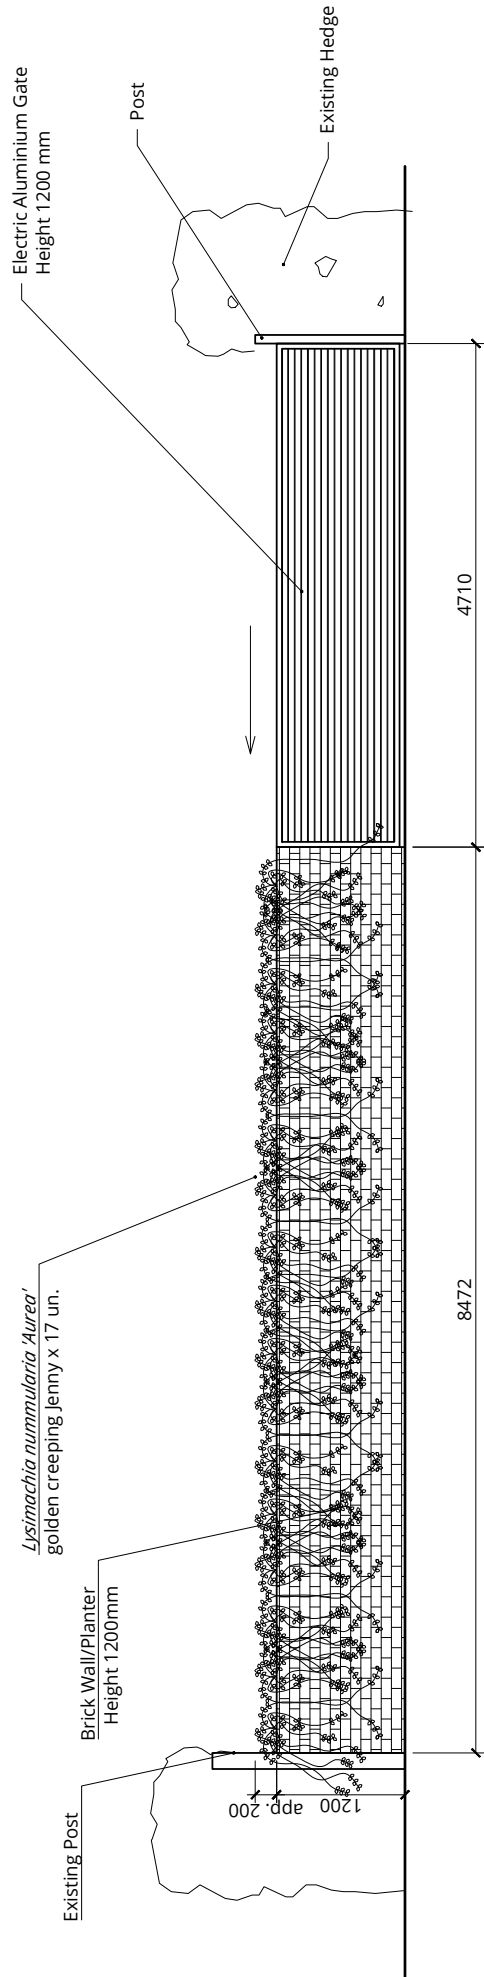

FRONT VIEW. SCALE 1:50



35 Trent Avenue, Willington, DE65 6DN		Paper Size A3	
PLAN VIEW, FRONT VIEW		NOTE	
		Date: 17-02-2021	All dimensions might be checked on site and only scaled from this drawing for planning purposes only
		Scale: 1:50	
		Sheet: 2 of 2	