




EXISTING NORTH EAST ELEVATION (1:100)



PROPOSED NORTH EAST ELEVATION (1:100)

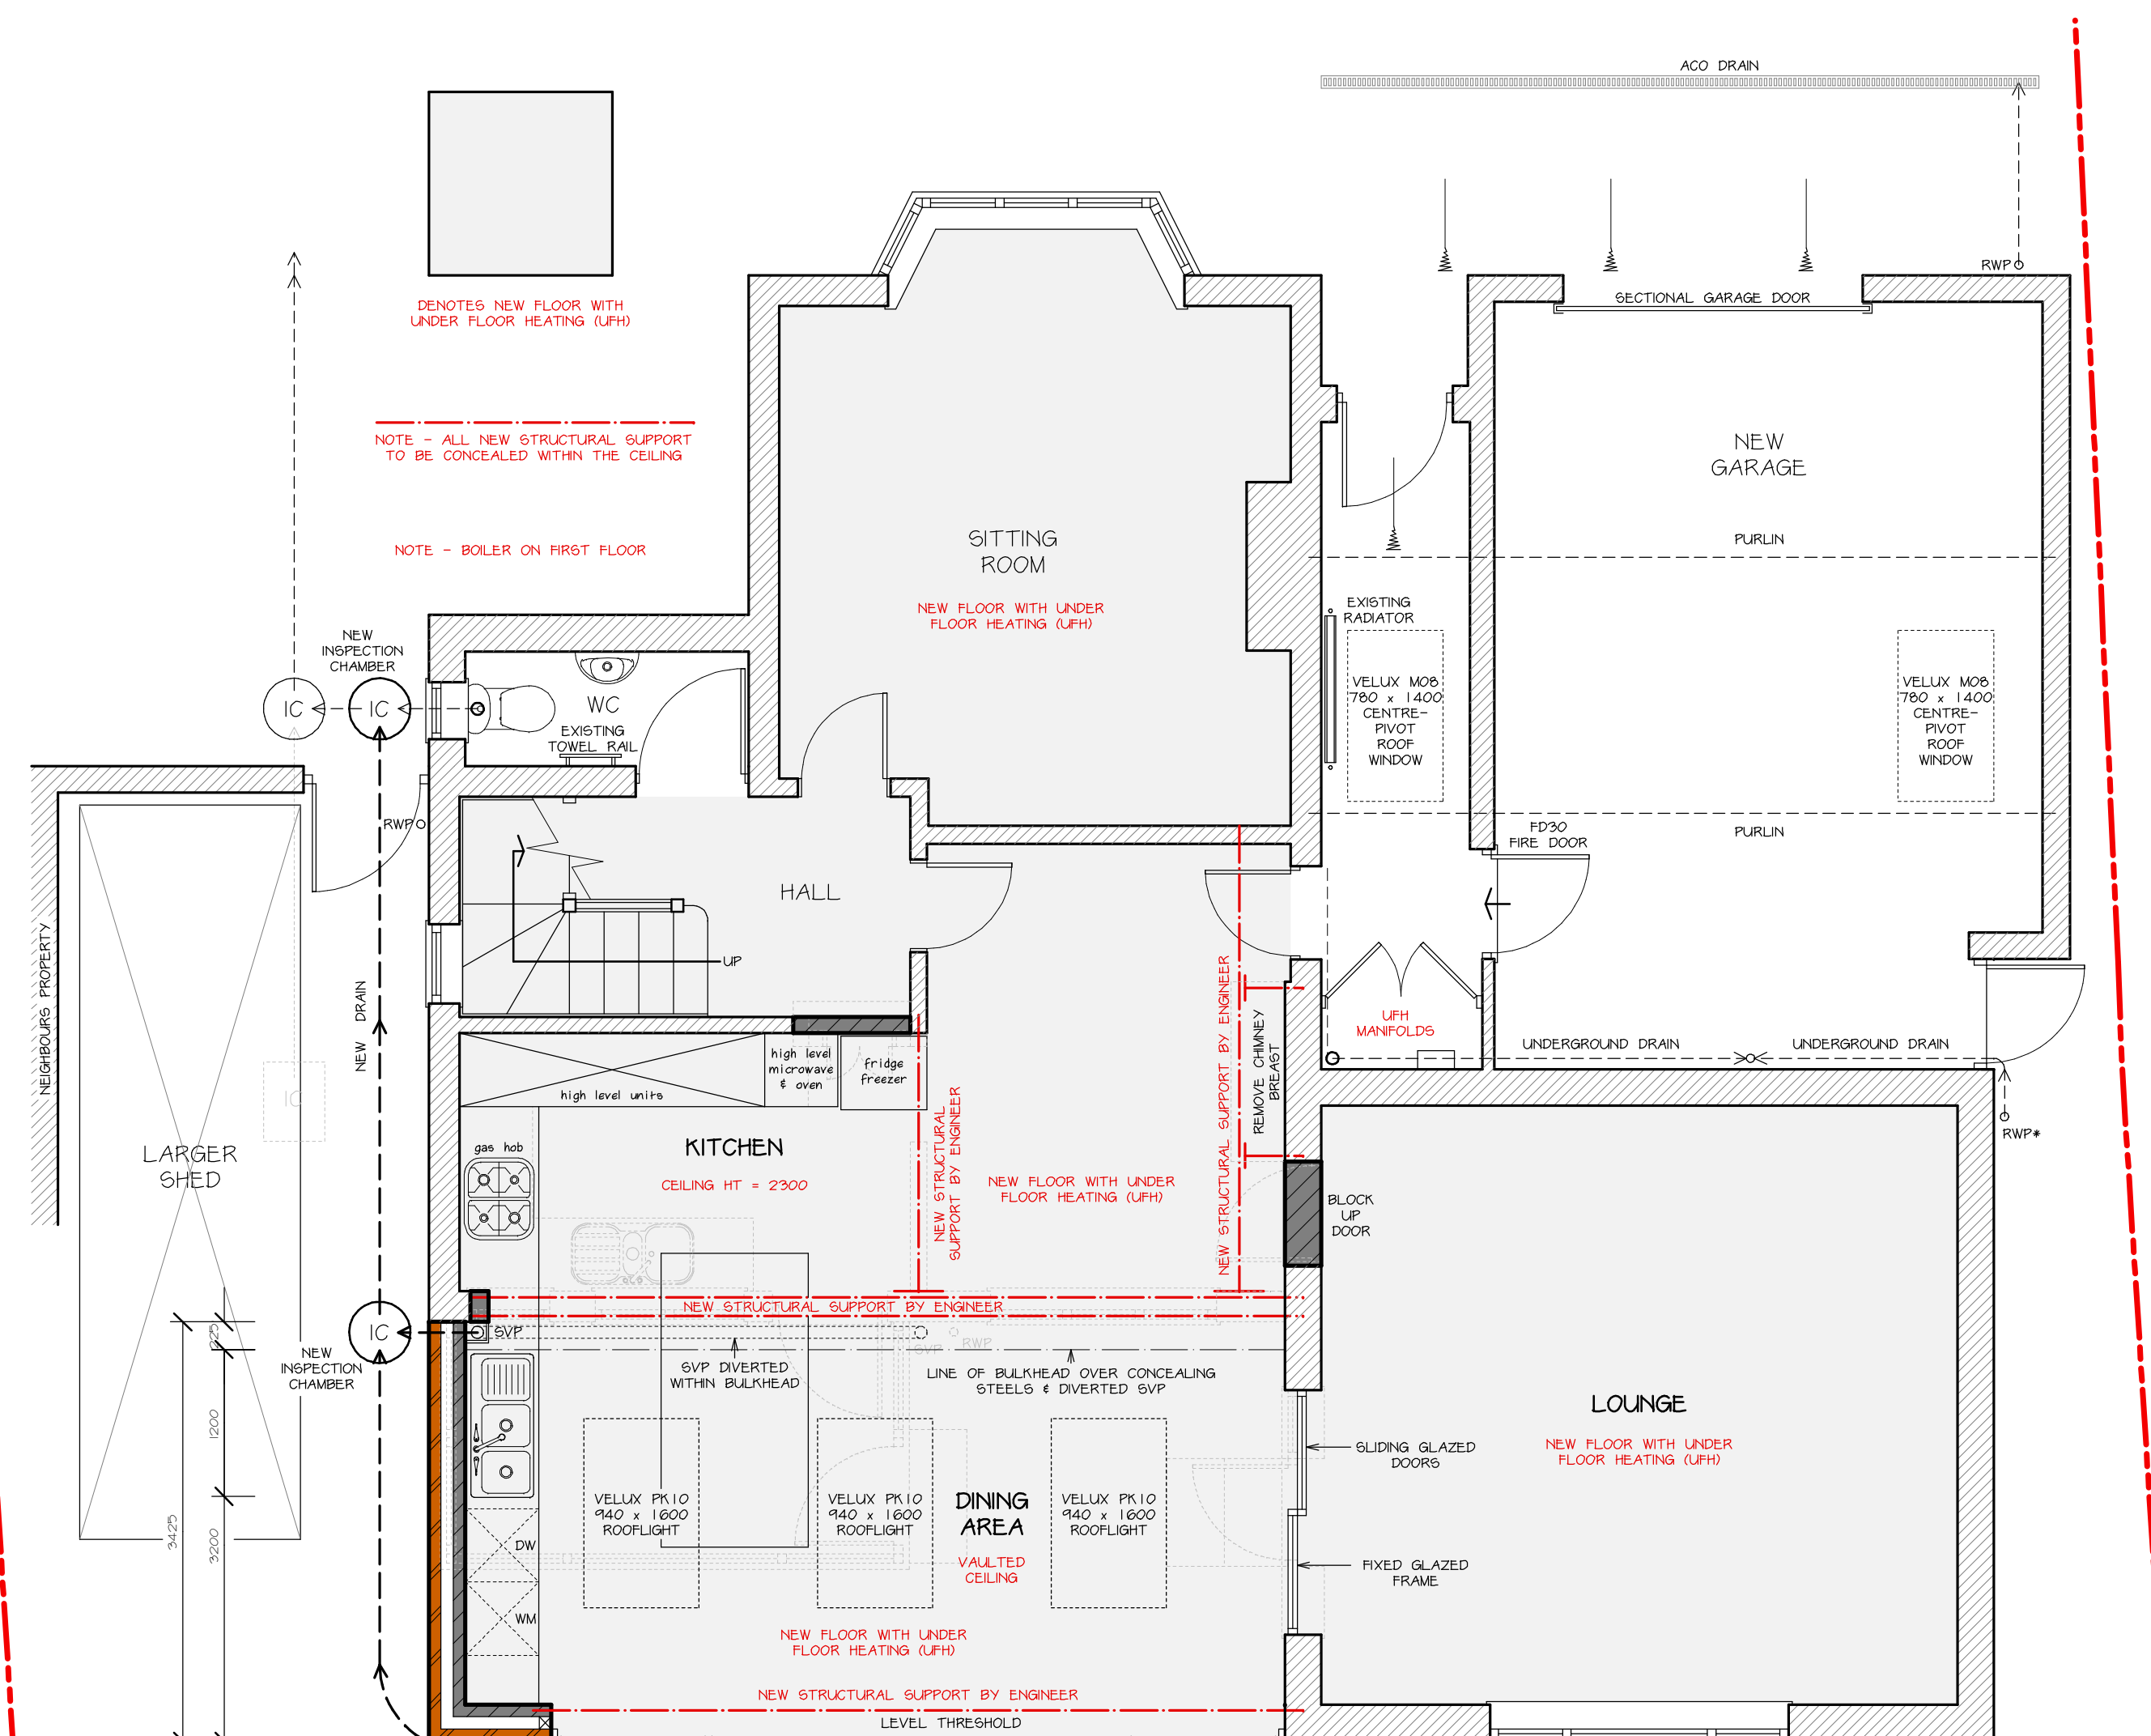


PROPOSED GROUND FLOOR PLAN 1:50

0 1 2

METRES (@ 1:50)

W www.makingplans-architecture.co.uk

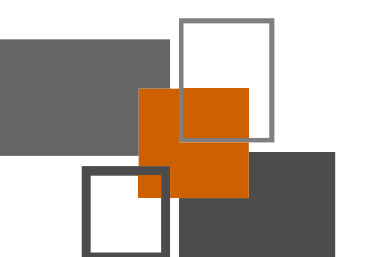

Ivy Lodge, Twyford Road, Willington, Derby. DE65 6DE
T/F 01283 703160 E info@makingplans-architecture.co.uk
W www.makingplans-architecture.co.uk