

Sharpe's Pottery Museum
West Street
Swadlincote
Site Plan

Scale: 1 - 500

WEST STREET

23 a

ALEXANDRA ROAD

Museum

(Kiln)

Museum

(Café)

Car Park

SDMHA


Works

SHARPE'S POTTERY MUSEUM
WEST STREET
SWADLINCOTE
DERBYS
DE11 9DG

File No. 180121/5005d
Scale: 1 - 100

Proposed First Floor Plan
* AMENDED 9.3.21

First Floor Plan

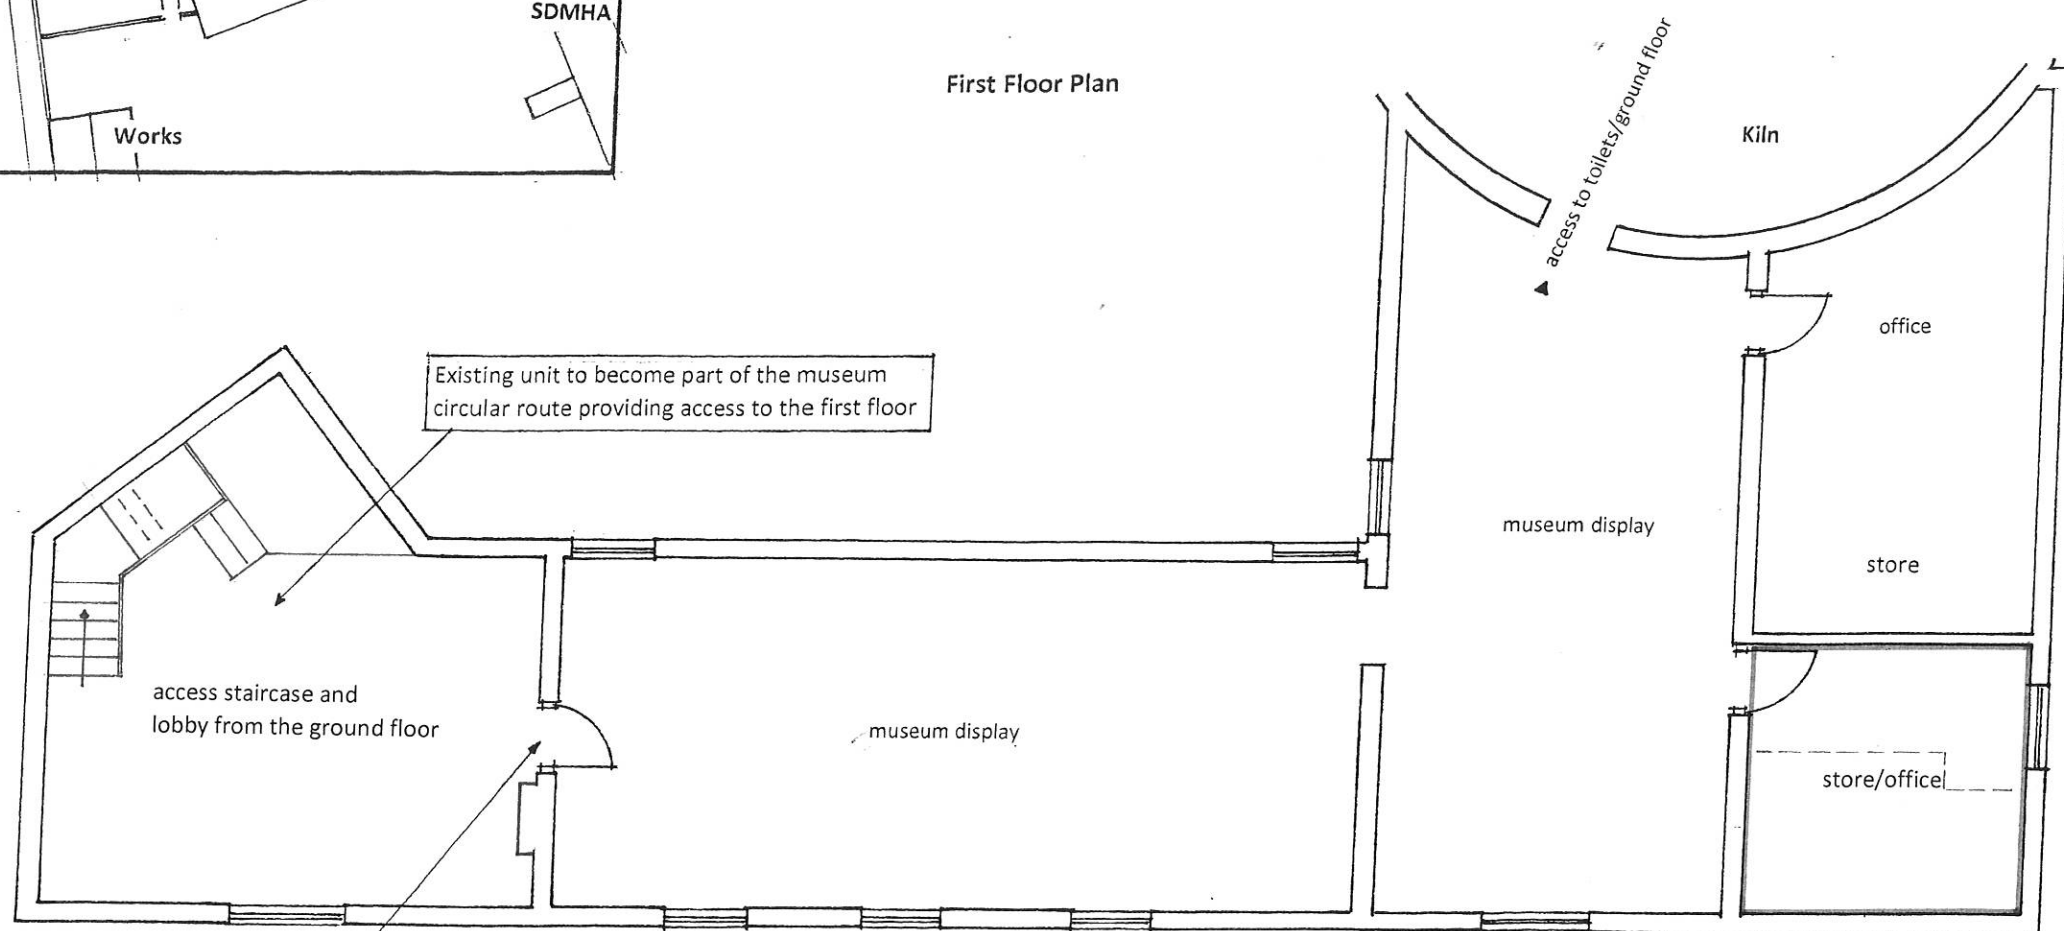

access staircase and
lobby from the ground floor

Existing unit to become part of the museum
circular route providing access to the first floor

museum display

museum display

Kiln

office

store

store/office

Proposed removal of existing
staircase to form a store room/office

Photos - Staircase/Landing

Existing doorway to provide access from the
ground floor as part of the museum circular route

Photos - Door/Opening - C

Plans prepared by
DAVID RAYBOULD & ASSOCIATES LTD
Tel: 07949027272