



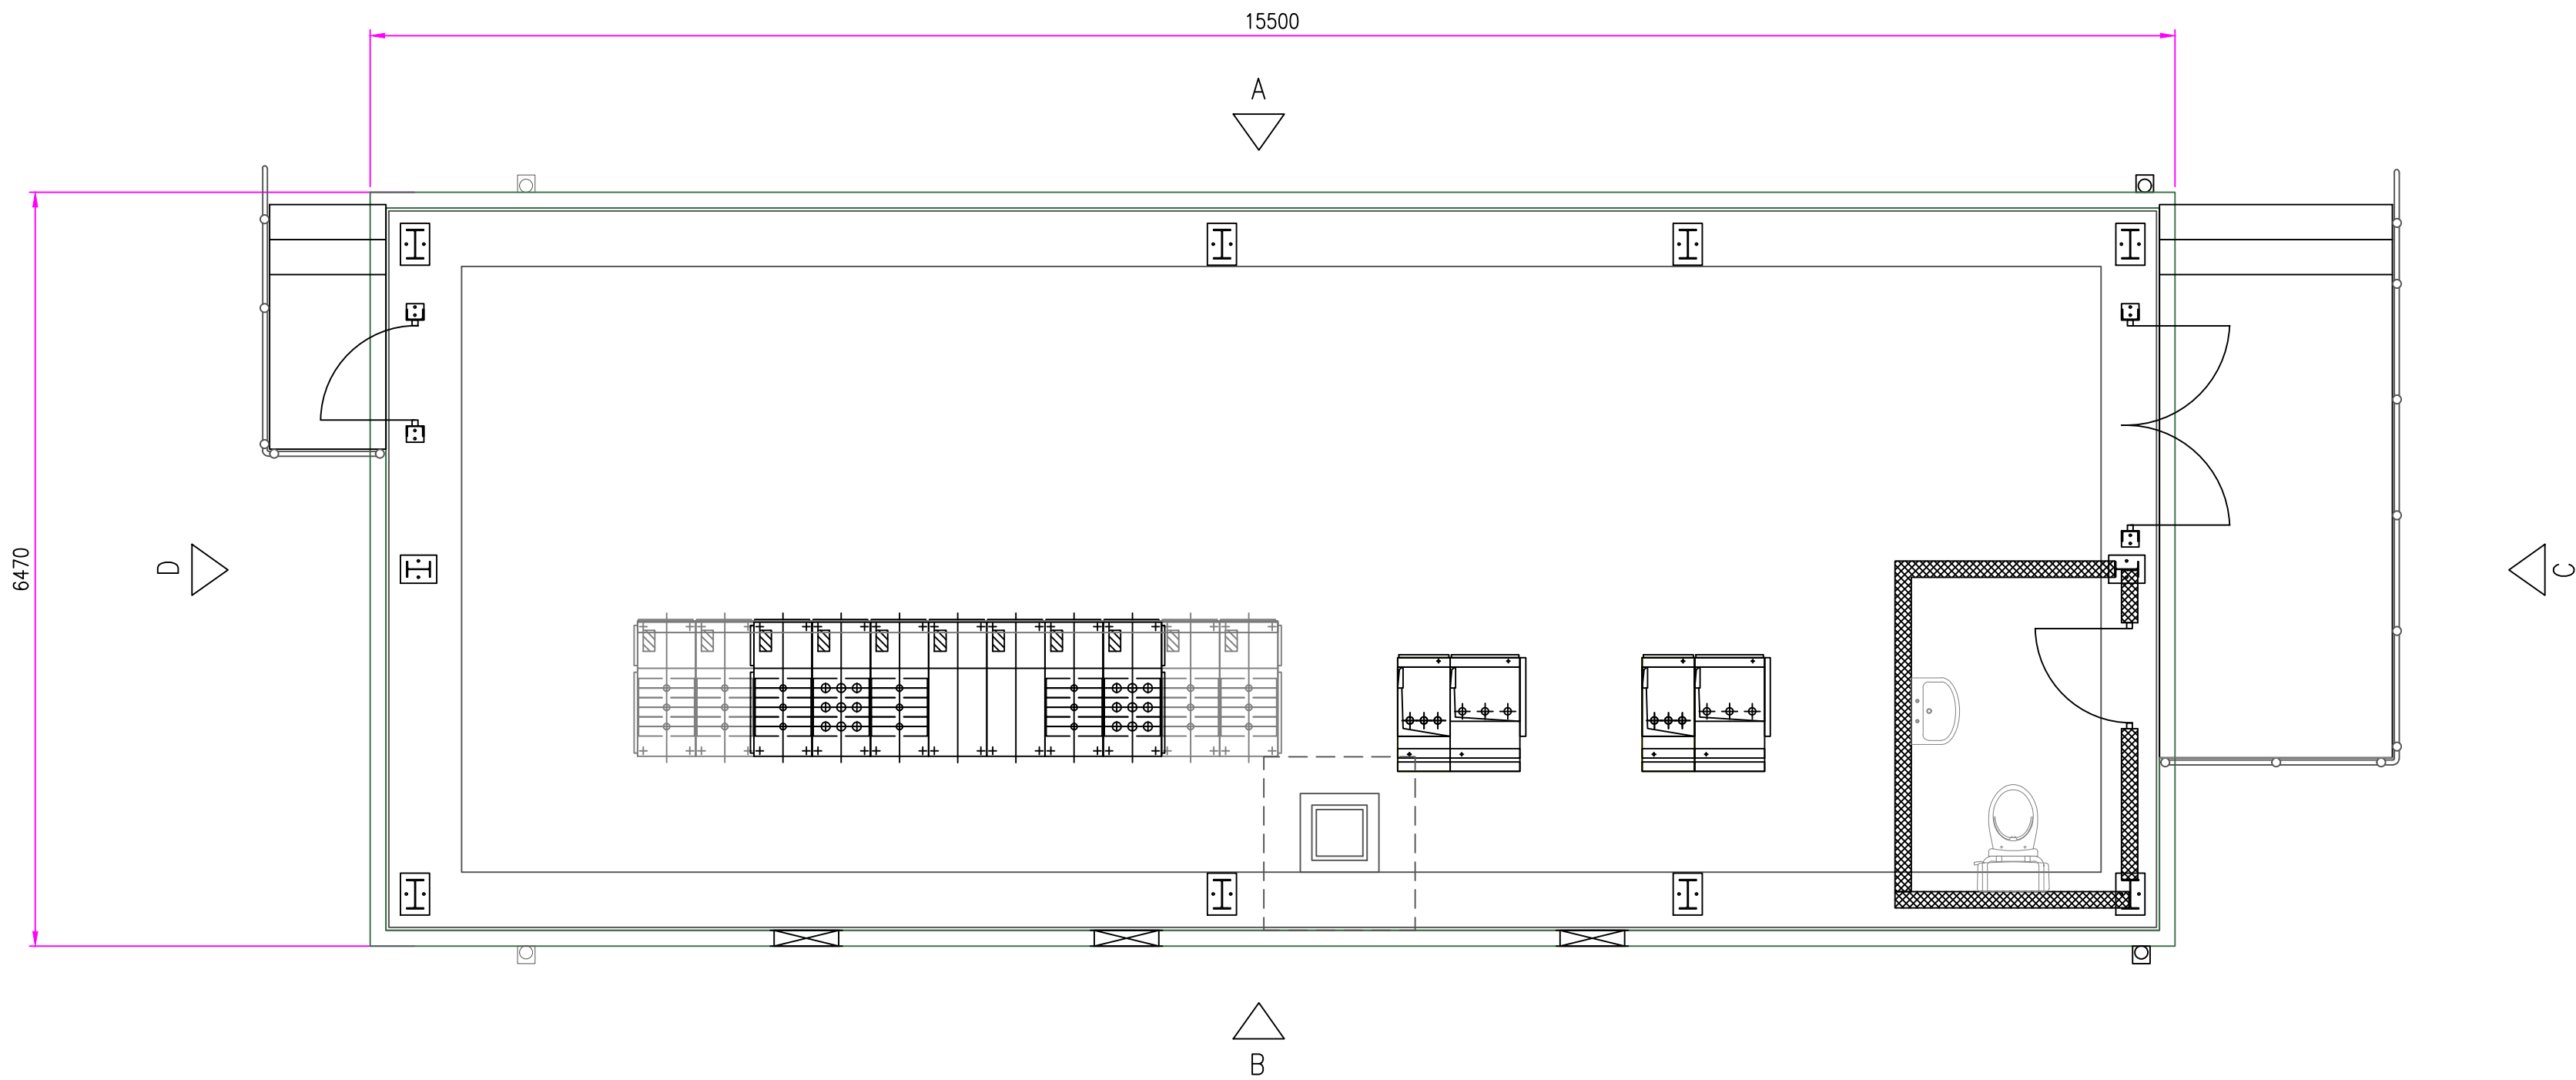


PLAN VIEW
(SCALE 1:50)


ROOF AND WALLS CLAD USING KINGSPAN KS1000
RW. COLOUR BOTTLE GREEN (RAL 6007).

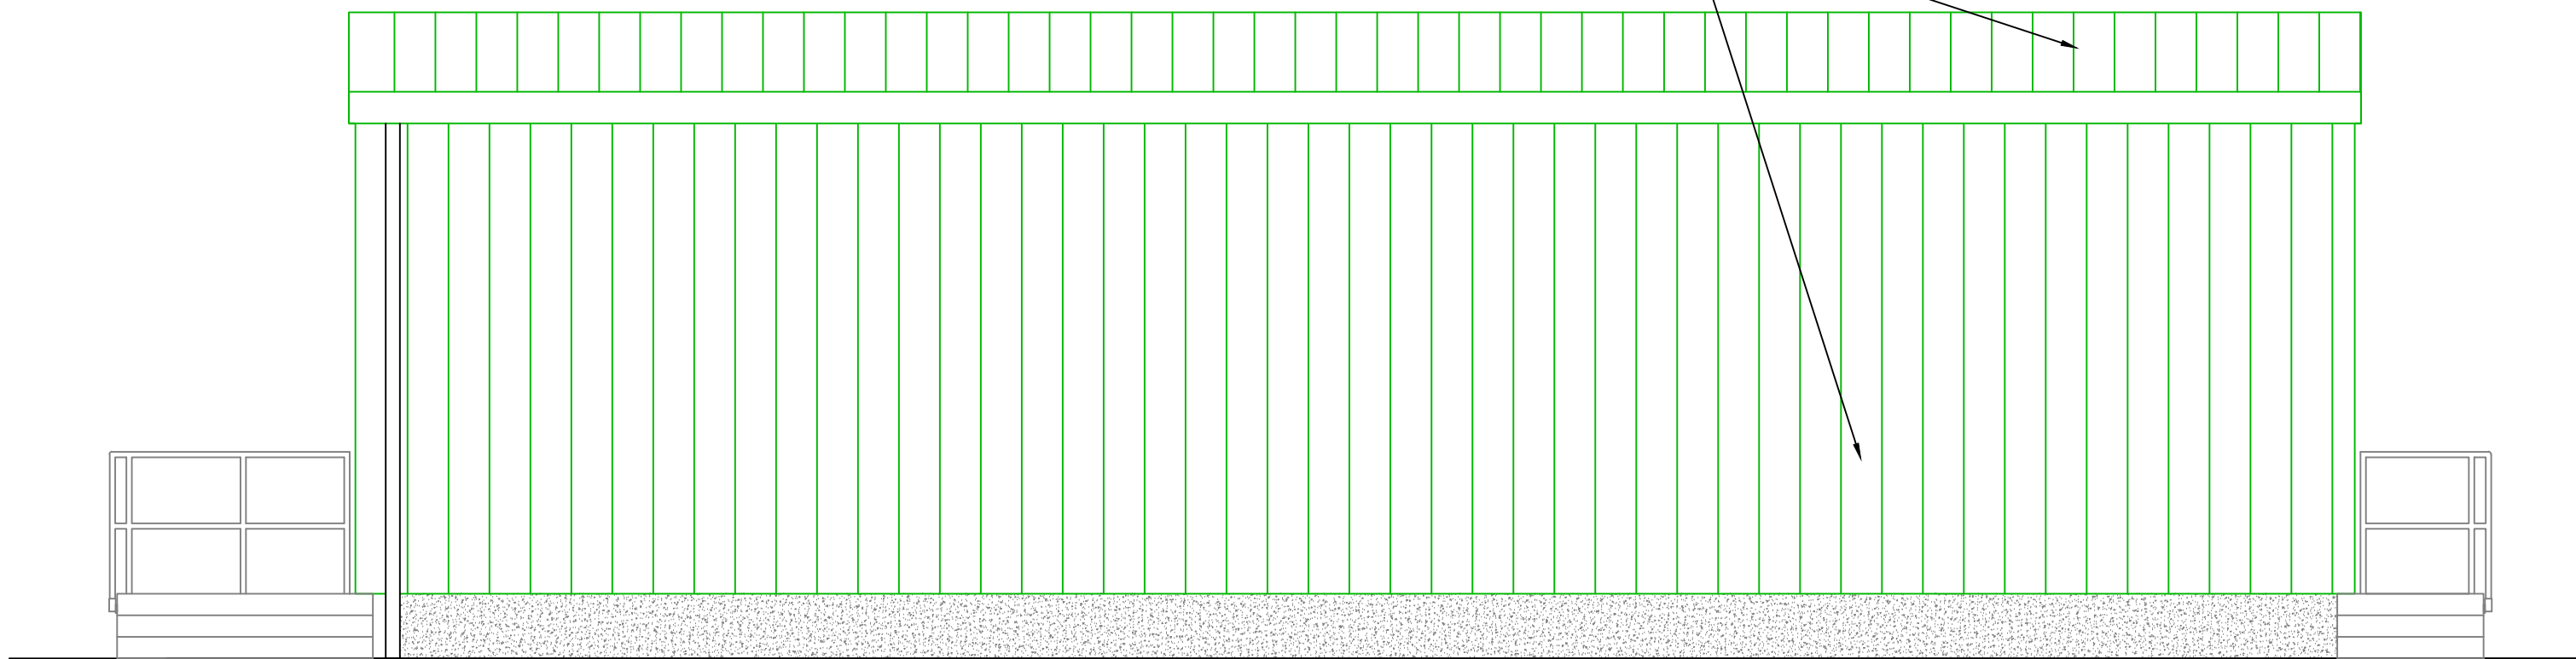

ELEVATION A (NORTH EAST)
(SCALE 1:50)

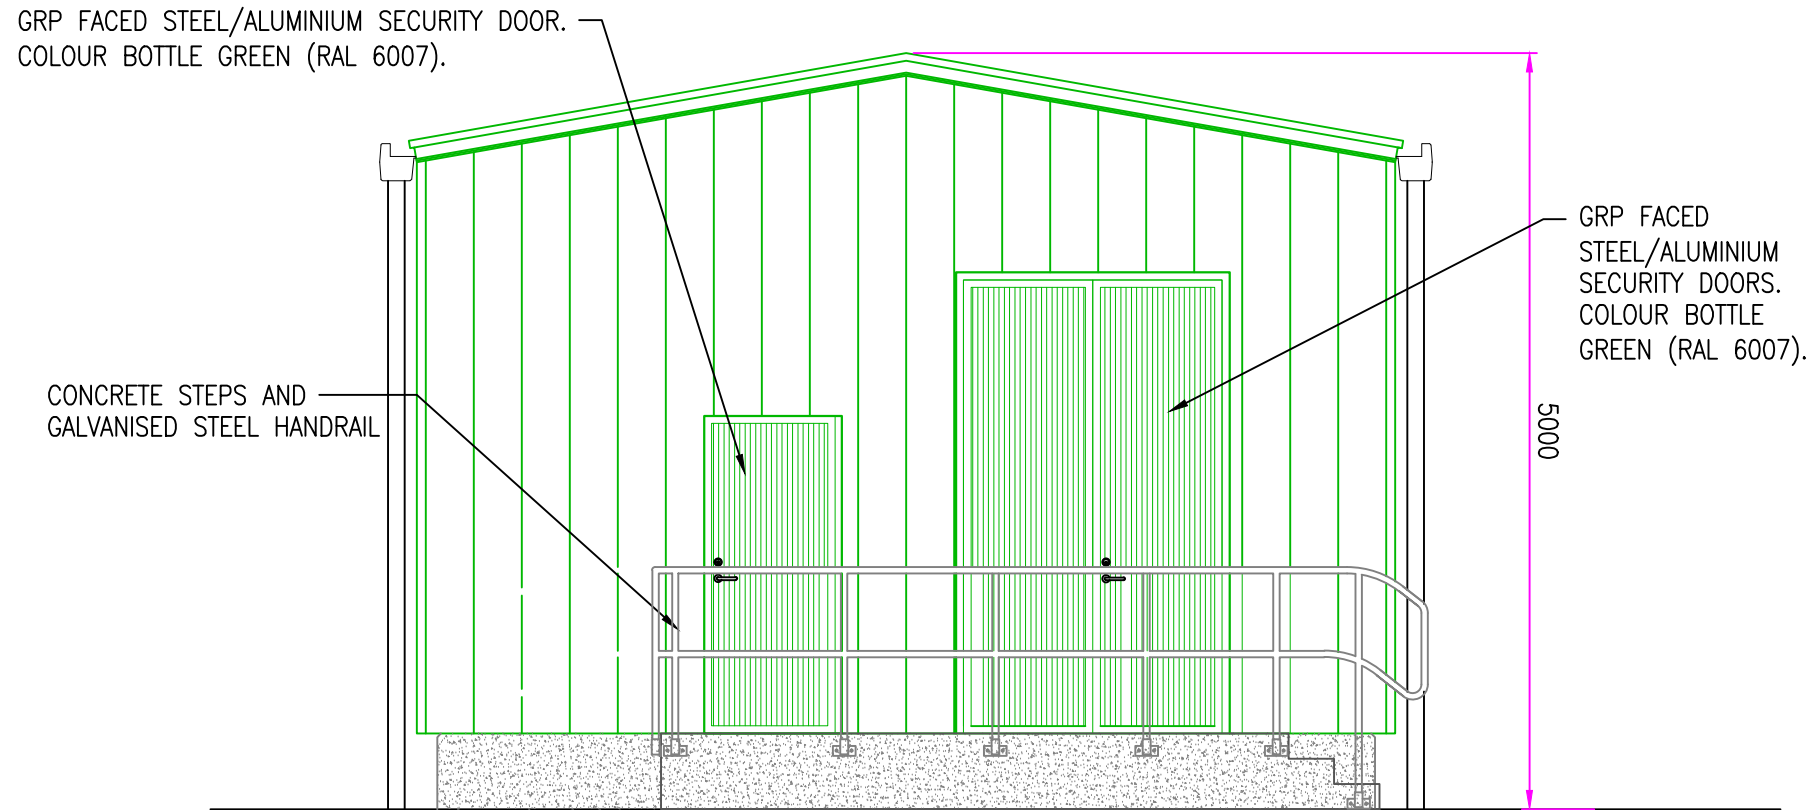


ELEVATION C (SOUTH EAST)
(SCALE 1:50)

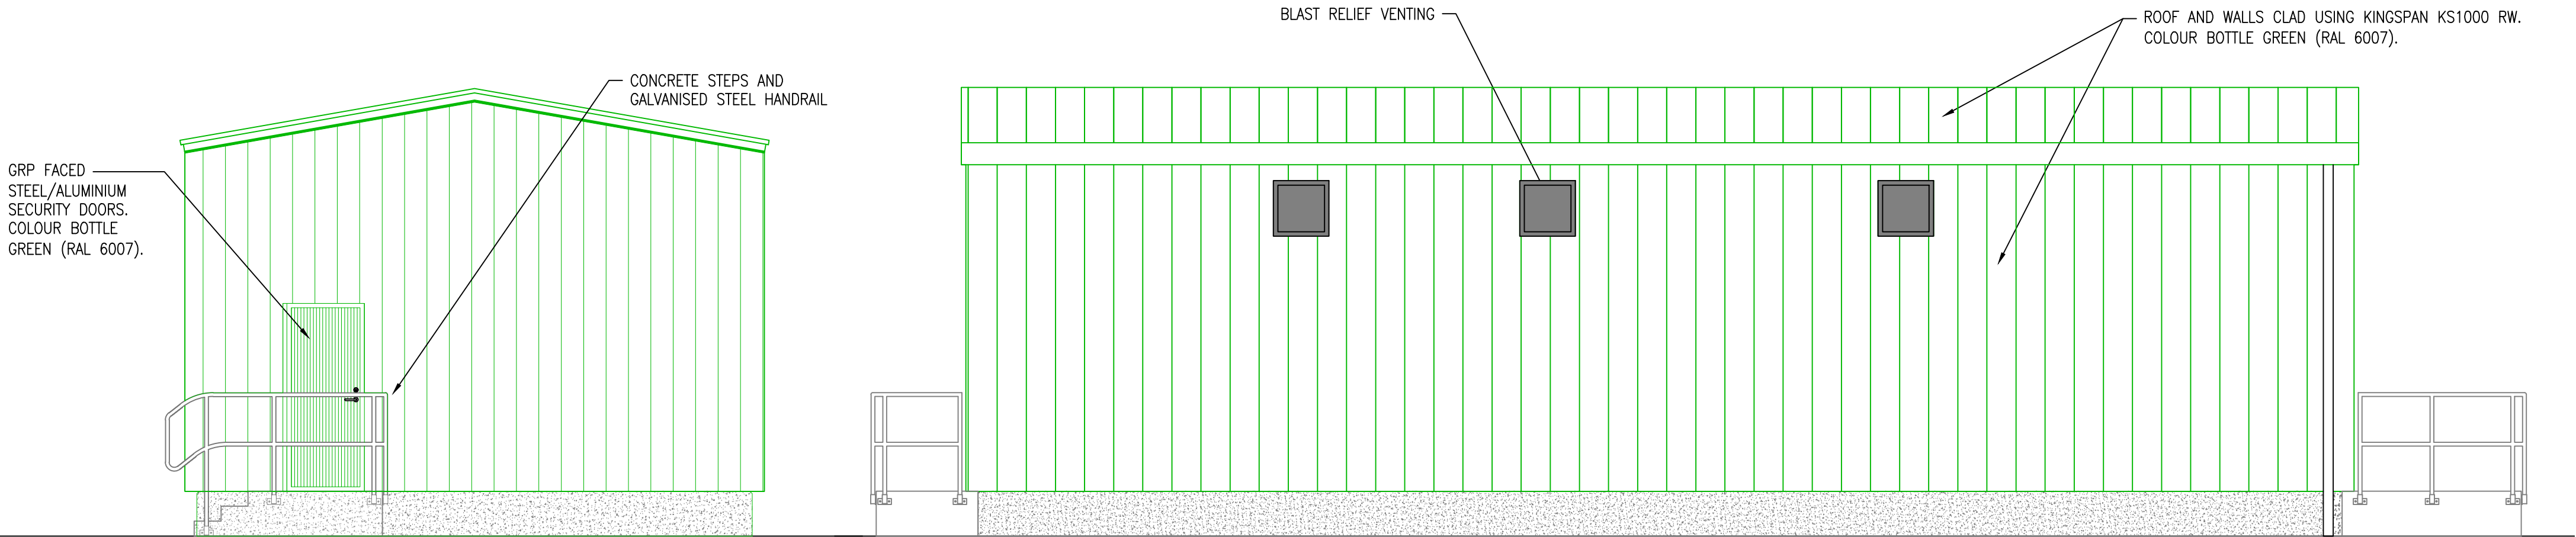

ELEVATION D (NORTH WEST)
(SCALE 1:50)

ELEVATION B (SOUTH WEST)
(SCALE 1:50)

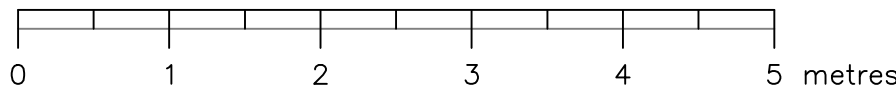

D	BC	RA	CH	10.03.21	DIMENSIONS UPDATED
C	BC	JS	CH	04.03.21	ELEVATION SCALES CHANGED TO 1:50
B	PIB	JS	ME	18.08.20	LAYOUT UPDATE
A	BC	JS	ME	29.08.19	FOR INFORMATION
Rev	Drawn	Chk'd	App'd	Date	Revision Note

WESTERN POWER DISTRIBUTION Engineering Design Department (Midlands) Pegasus Business Park, Castle Donington, DE74 2TU.			WESTERN POWER DISTRIBUTION <i>Serving the Midlands, South West and Wales</i>	
Title: DOVE VALLEY SUBSTATION PLANNING PROPOSED 11KV BUILDING PLAN & ELEVATIONS		Scale: 1:50 @ A1	Drg. No. DE97_12_0003	Rev No. D