





Sue Fames 1 Eastend Drive Swadlincote DE11 8LL	Proposed Development at Land Adjacent 6 Church Street, Swadlincote 2 No 3B5P Dwellings	Existing Block plan & Location map	1 : 1250	1 : 500	2020- 51 - 01

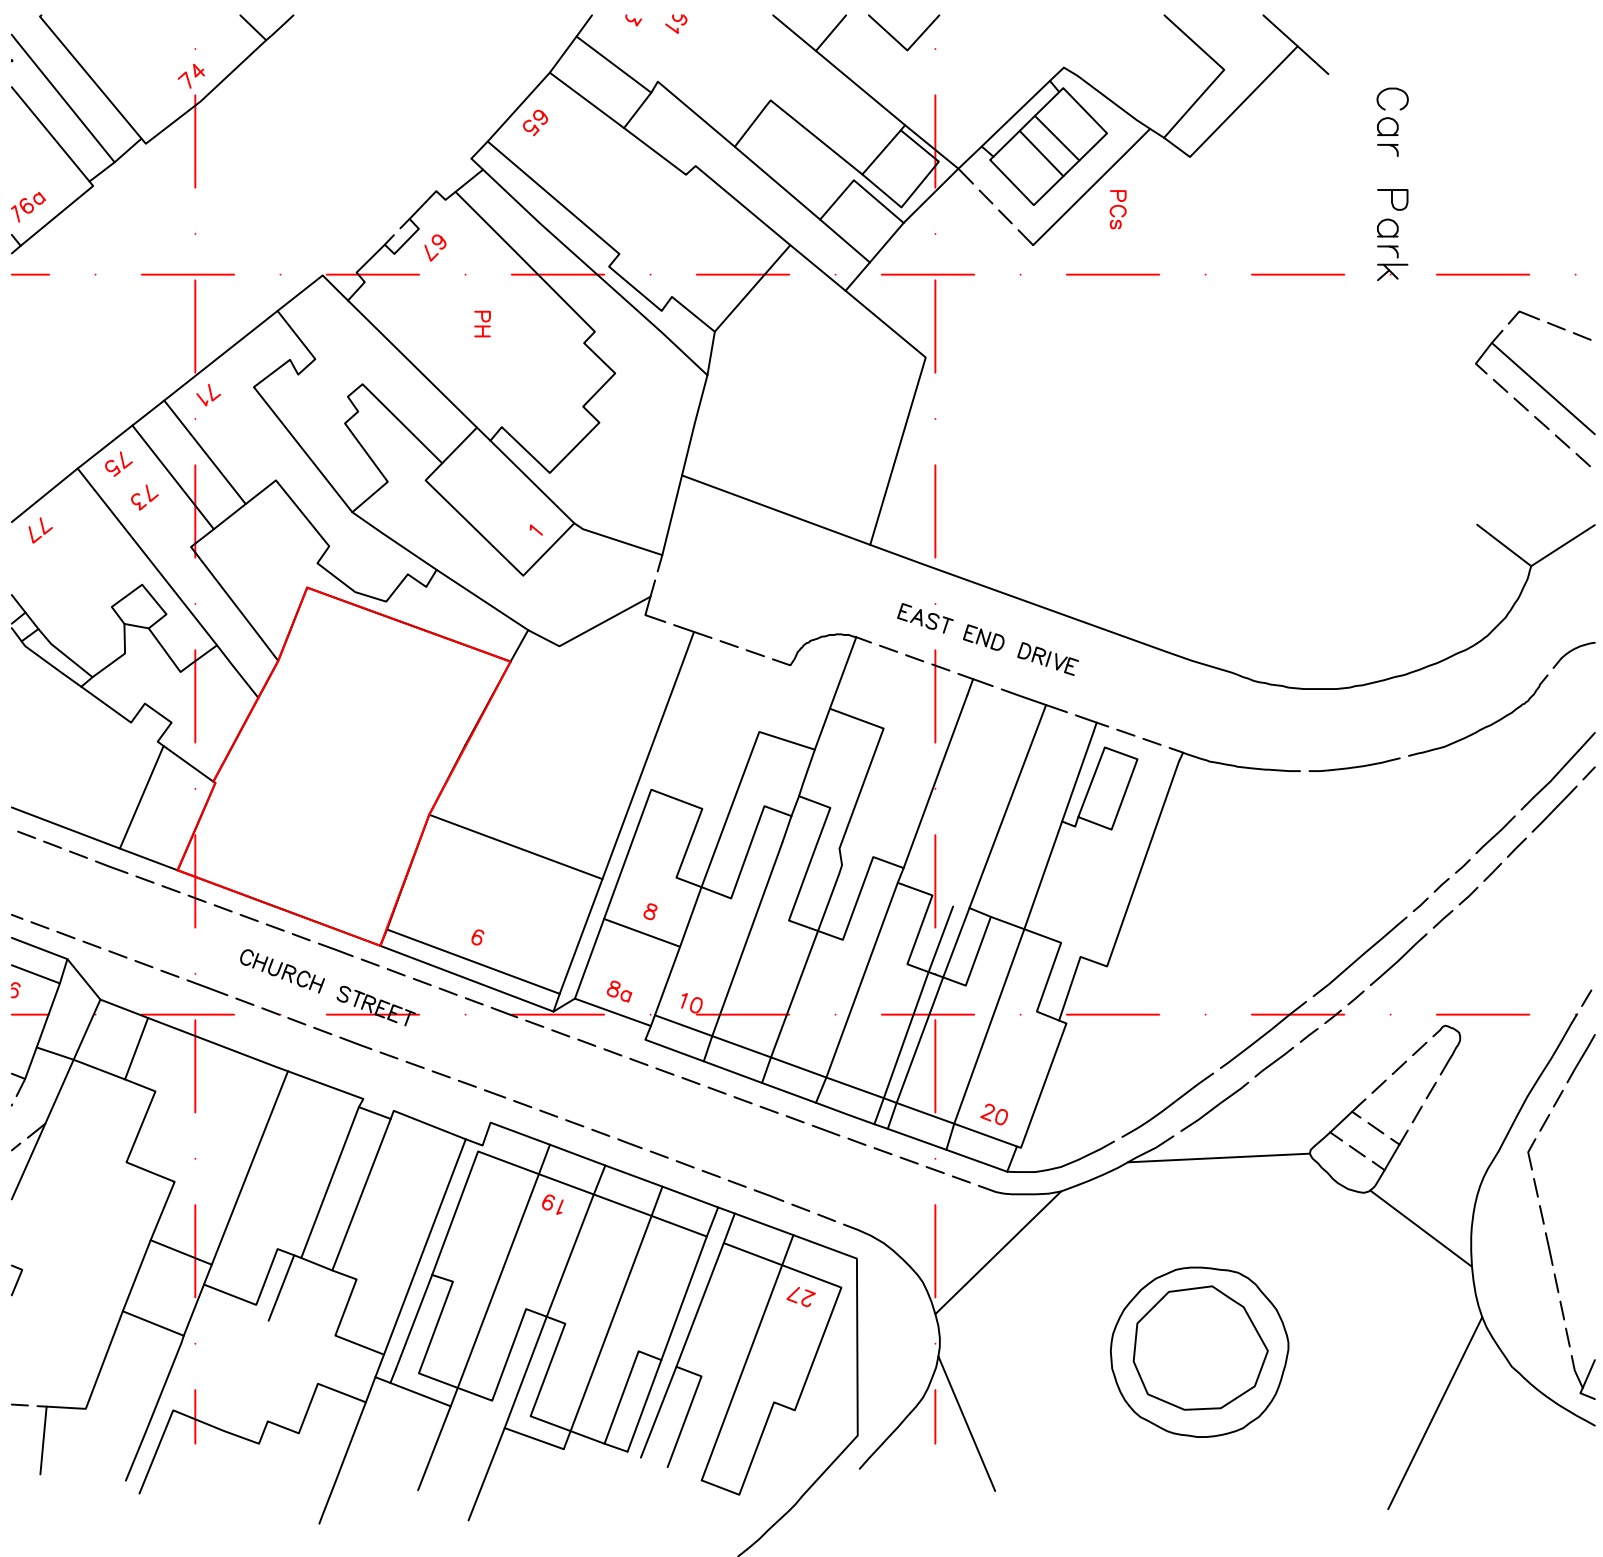

EXISTING BLOCK PLAN
scale 1:500

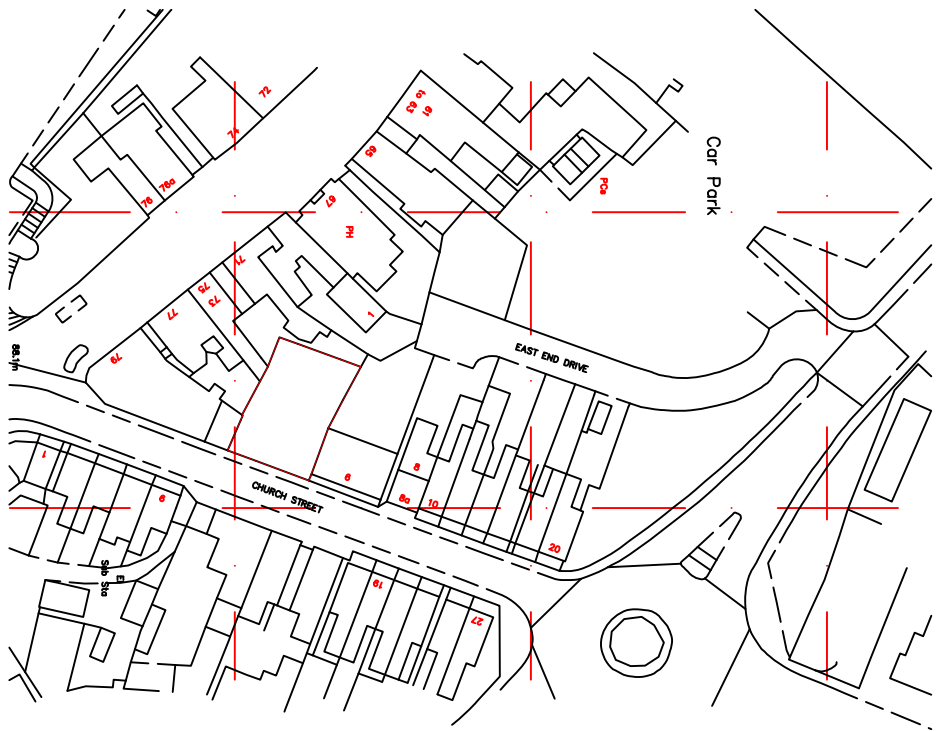

EXISTING LOCATION MAP
scale 1:1250

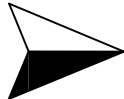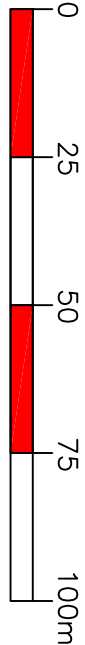

North