


David McPhee Chartered Architect

1 Rutland Drive Mickleover Derby DE3 9FW Tel- 01332 988279 E mail- dave@davidmcpheearchitect.co.uk

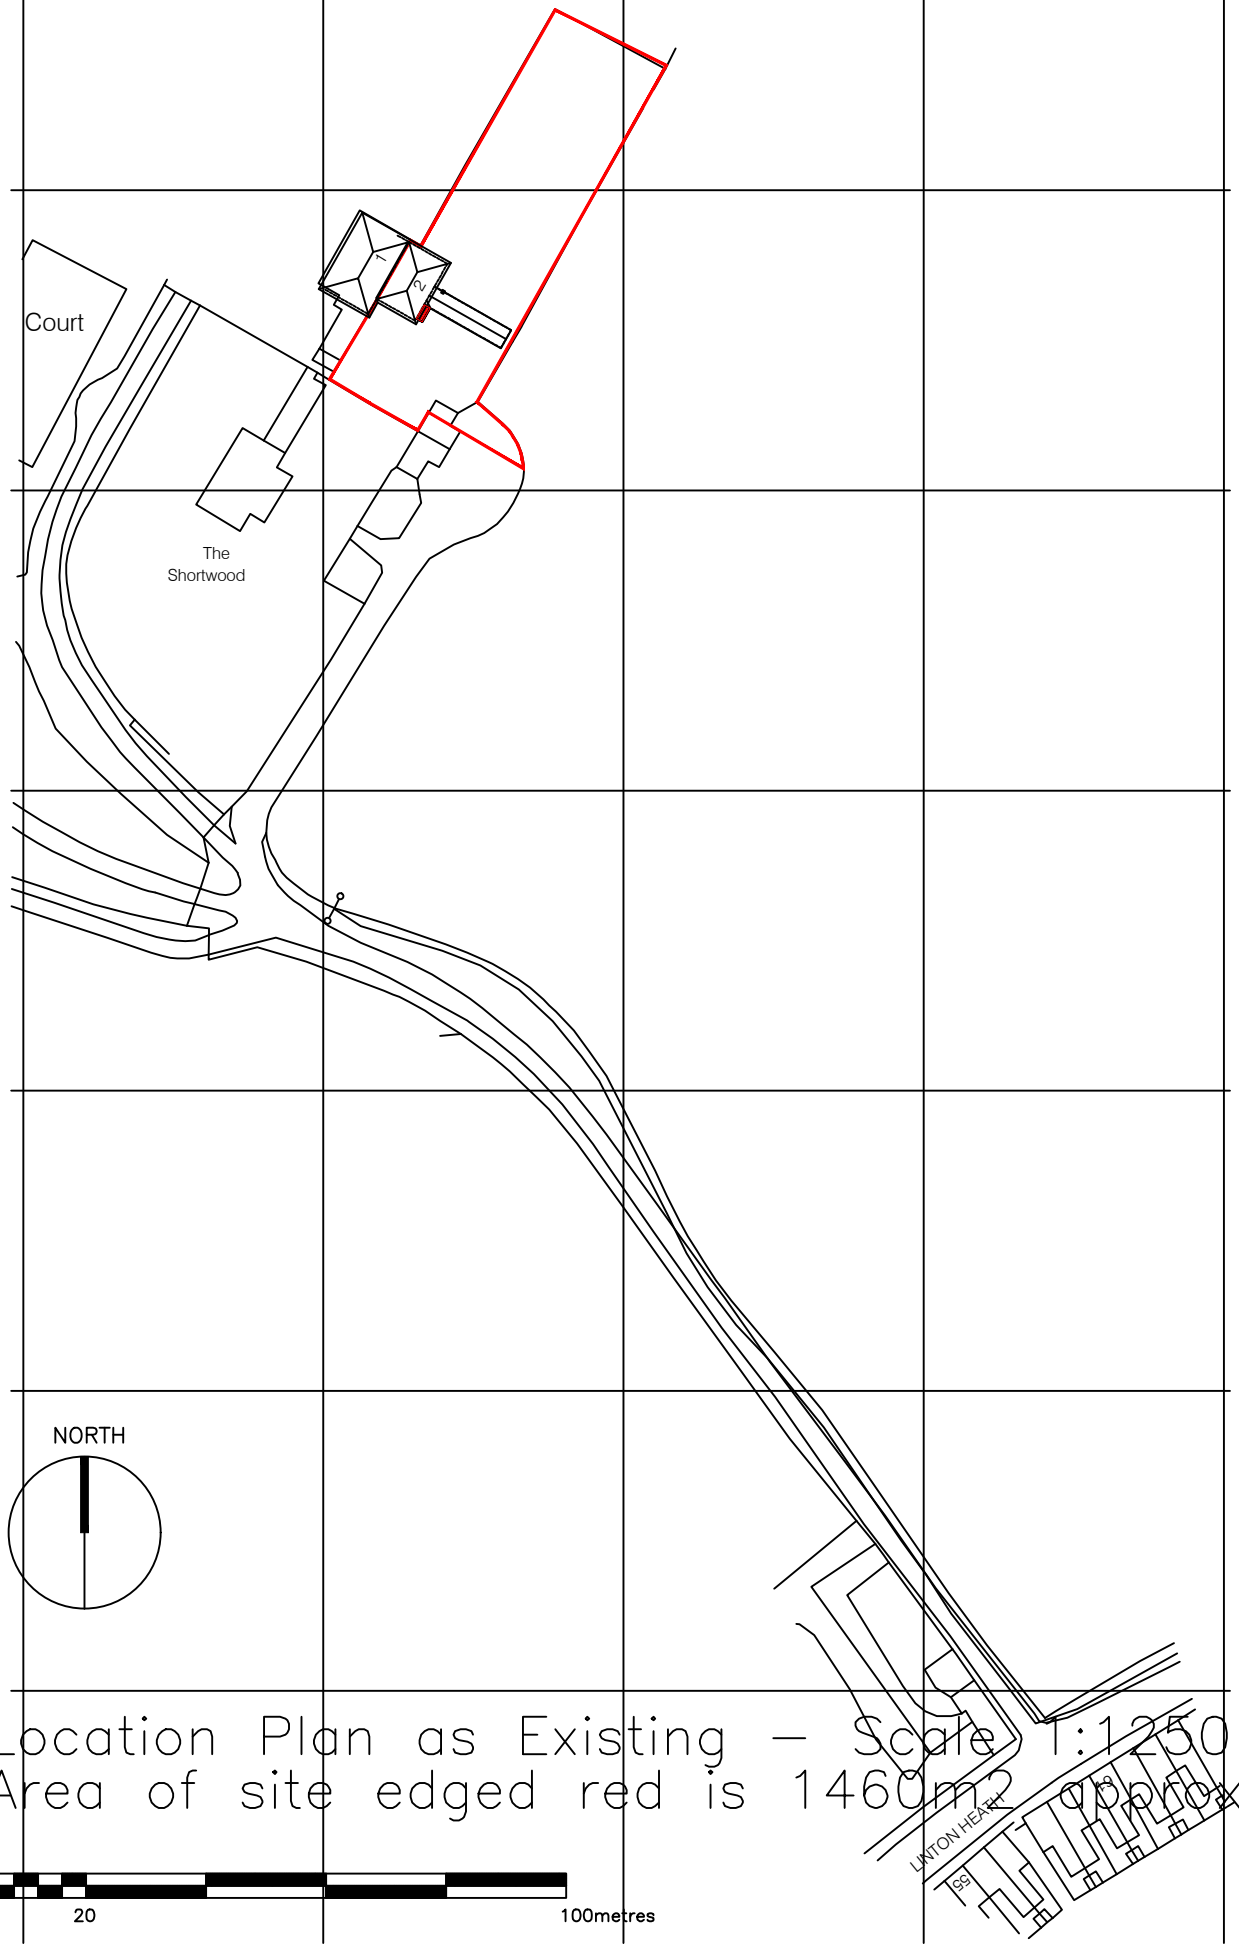

Location Plan as Existing – Scale 1:1250
Area of site edged red is 1460m² approx



AMENDMENTS

PROJECT NAME Alterations and Extensions Greenfields, Waterfallow Lane, Linton			JOB NO. DMA21-001
DRAWING TITLE Scheme Design 01 Location Plan as Proposed			DWG NO. EX 81 02
SCALE 1:1250	DRAWN BY D. McPhee RIBA	DATE 29/03/21	REV. -

This drawing is copyright
Contractor must check all dimensions on site, working only from grid & figure dimensions.
Any discrepancies are to be reported to the designer before work commences.