



PROPOSED EXTENSION TO RAYWORTH COTTAGE - GRASSY LANE - BERNASTON - DERBY

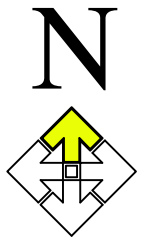

Site Boundary

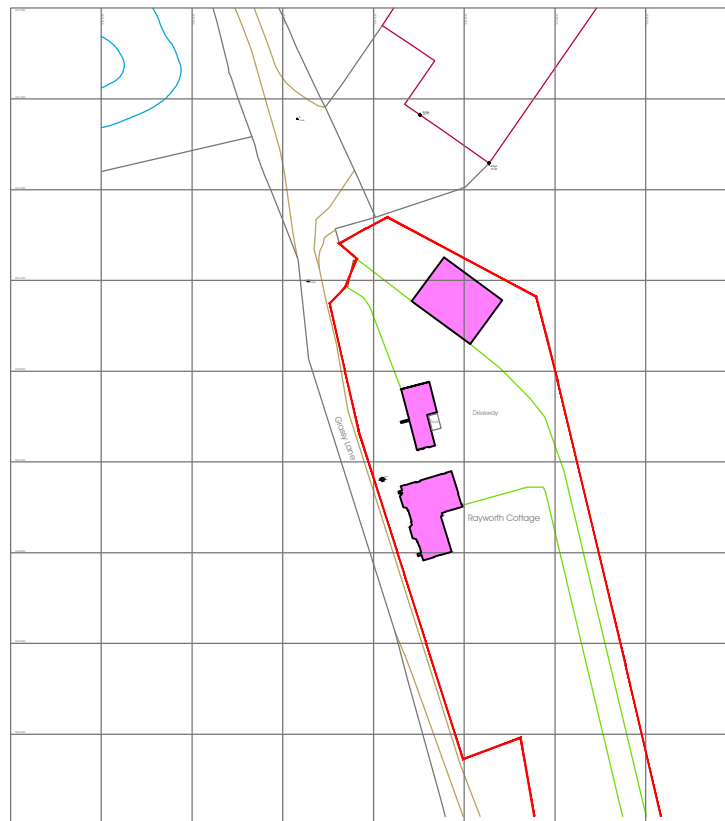

Revisions

 **urbandesigns**
urban designs limited | suite 6 | anson court | horninglow street
burton upon trent | staffordshire | de14 1ng
t: 01283 763763
e: info@urban-designs.co.uk
www.urban-designs.co.uk

Drawing: Site Location Plan

Client: Mr J Croft
Job: Rayworth Cottage
Grassy Lane
Bernaston
Derby

Scale: 1:1250 @A4

Drawn By: RL

Date: Oct 20

Drawing No.

2020_660_01

Site Location Plan - 1:1250