




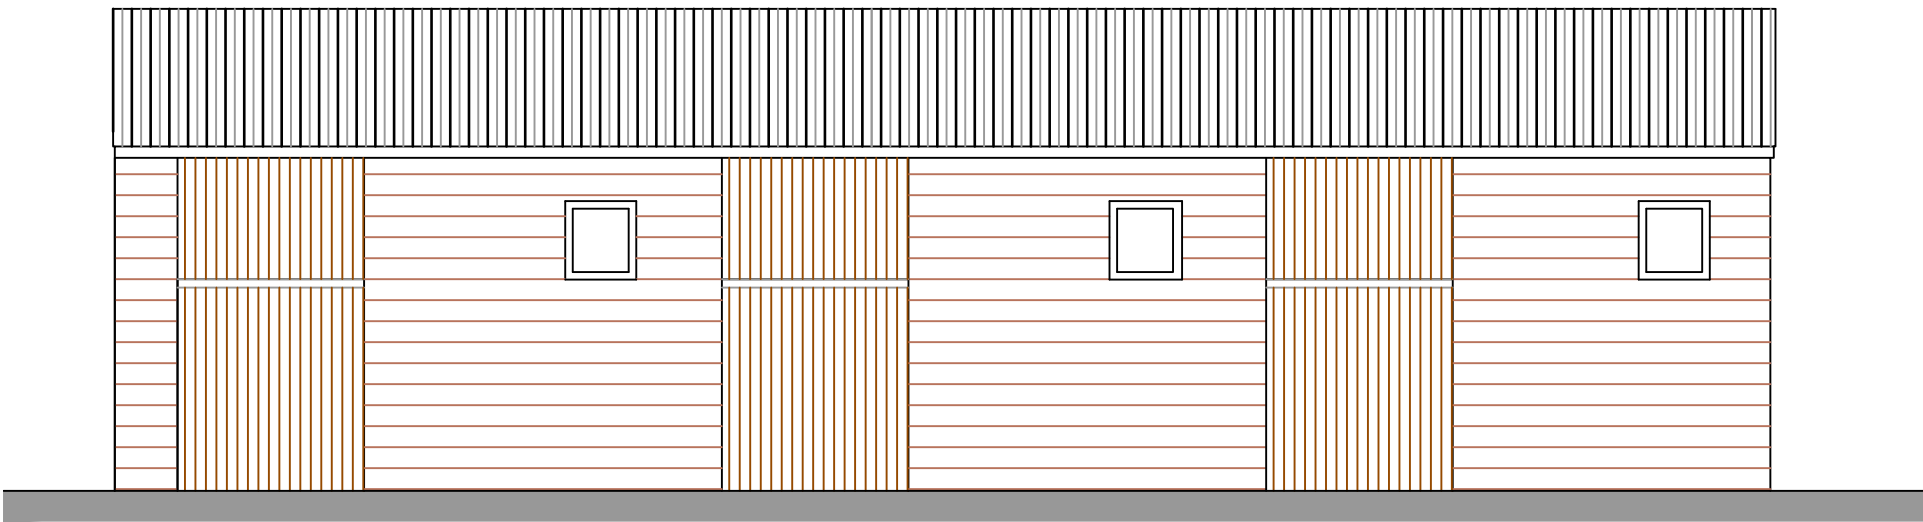


West Elevation

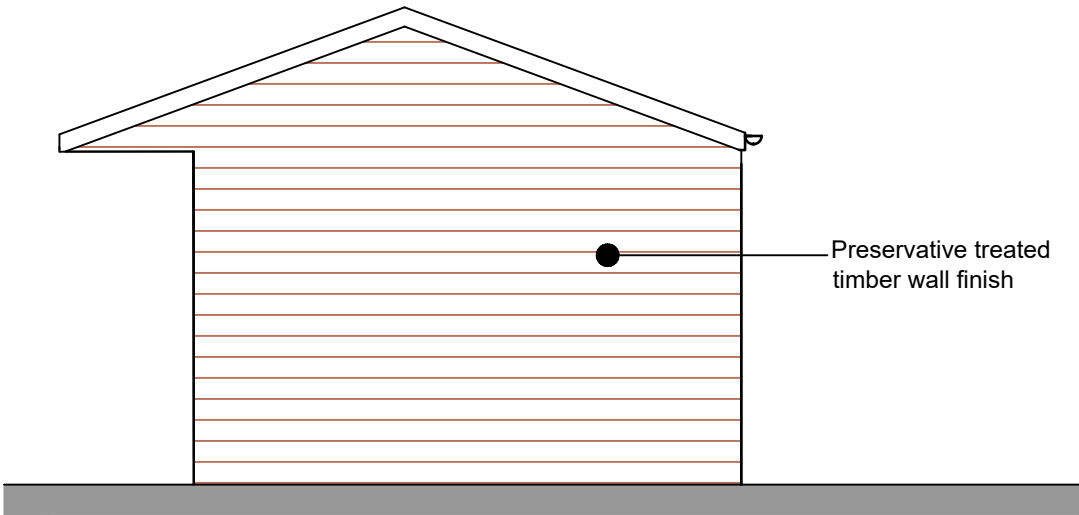


South Elevation

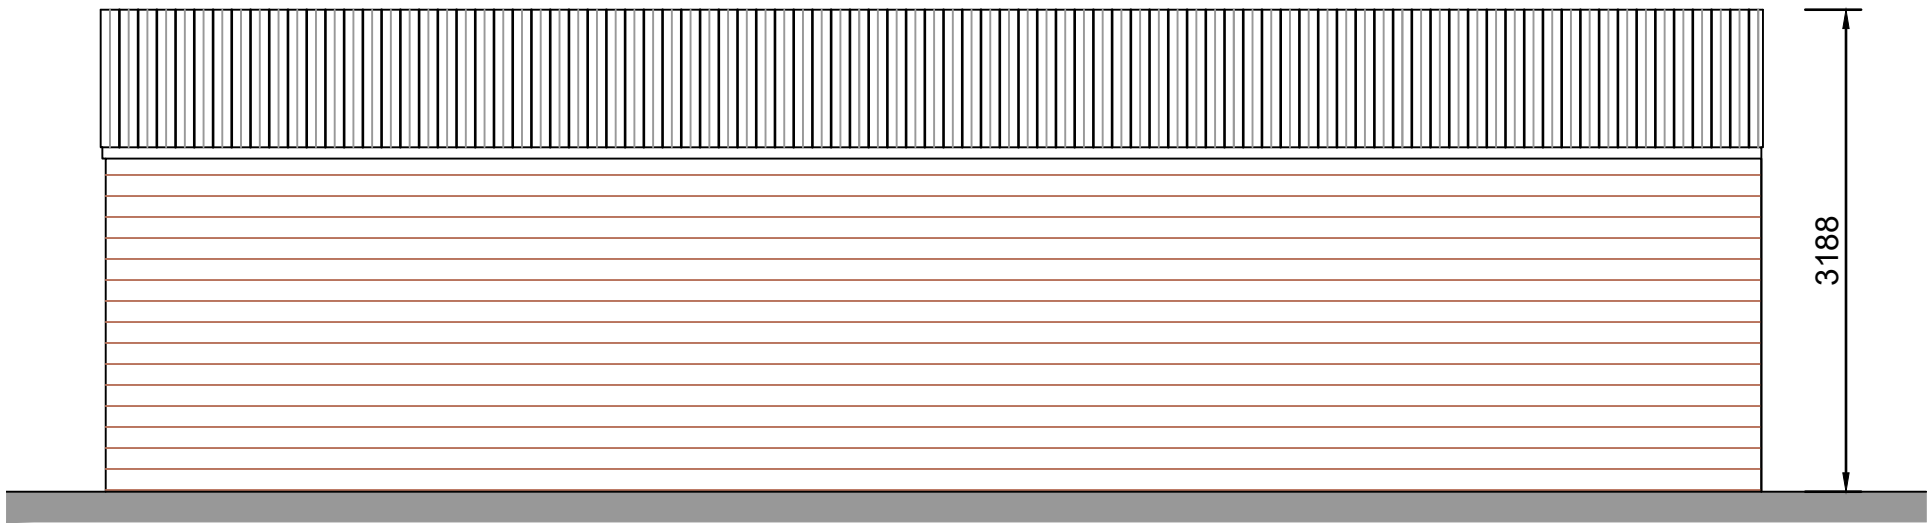

East Elevation

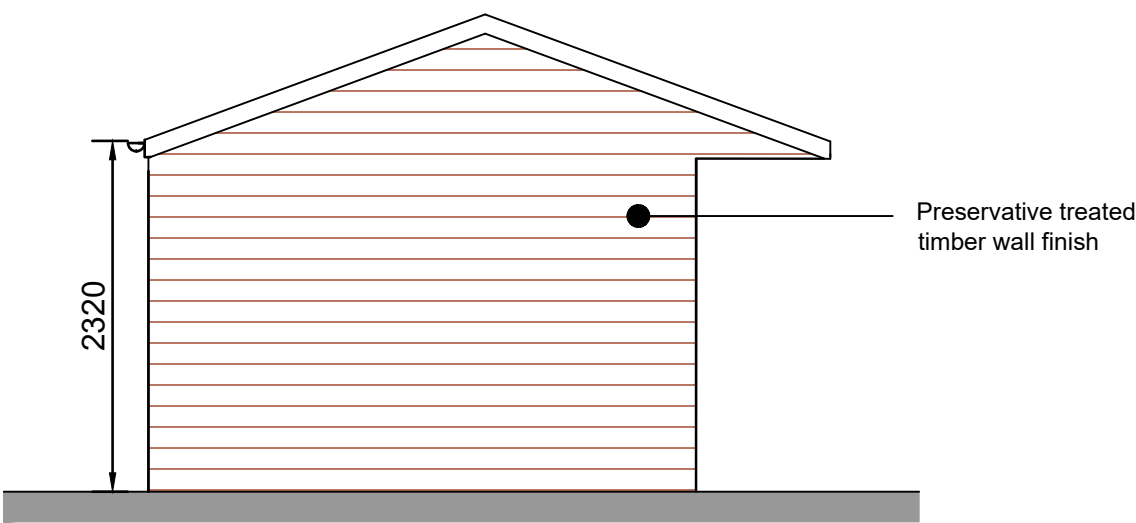

North Elevation

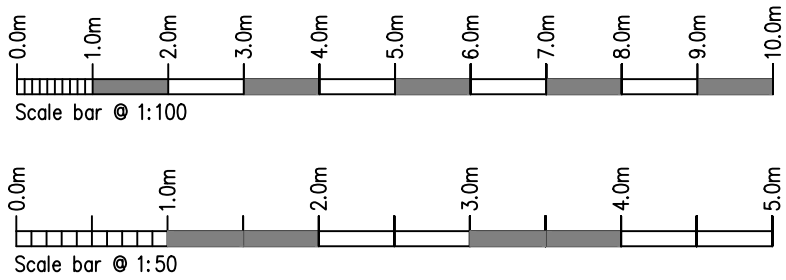

Rev.	Drawn	Comments.	Date

MAC
ARCHITECTURAL DESIGN LTD
Moorland House, 123 Moorland Road, Burslem, ST6 1JD.
T:01782 503302 E:admin@mac-arch.co.uk


Client:
Mr & Mrs T Rooney

Project:
Clary Meadows Alpacas
Clary Meadows, Green Lane,
Burnaston, Derbyshire. DE65 6LH

Title: Stables
Plans & Elevations

Status:
Planning

Paper Size A2: Date: April 2021 Drawing Ref: 1733-AL05

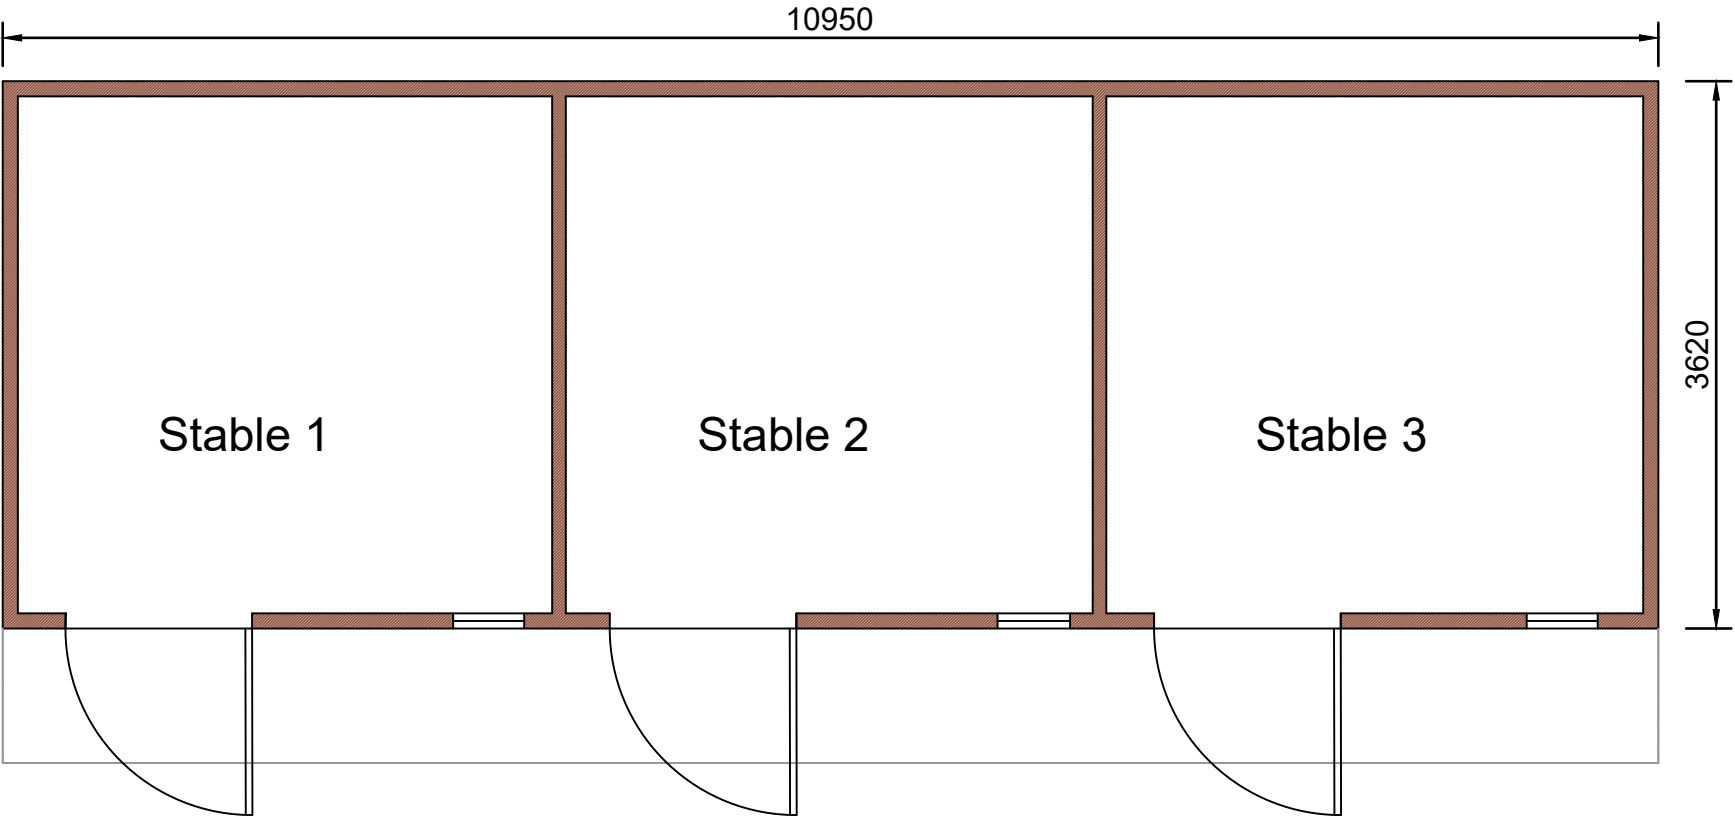

Floor Plan