


90 Burton Road

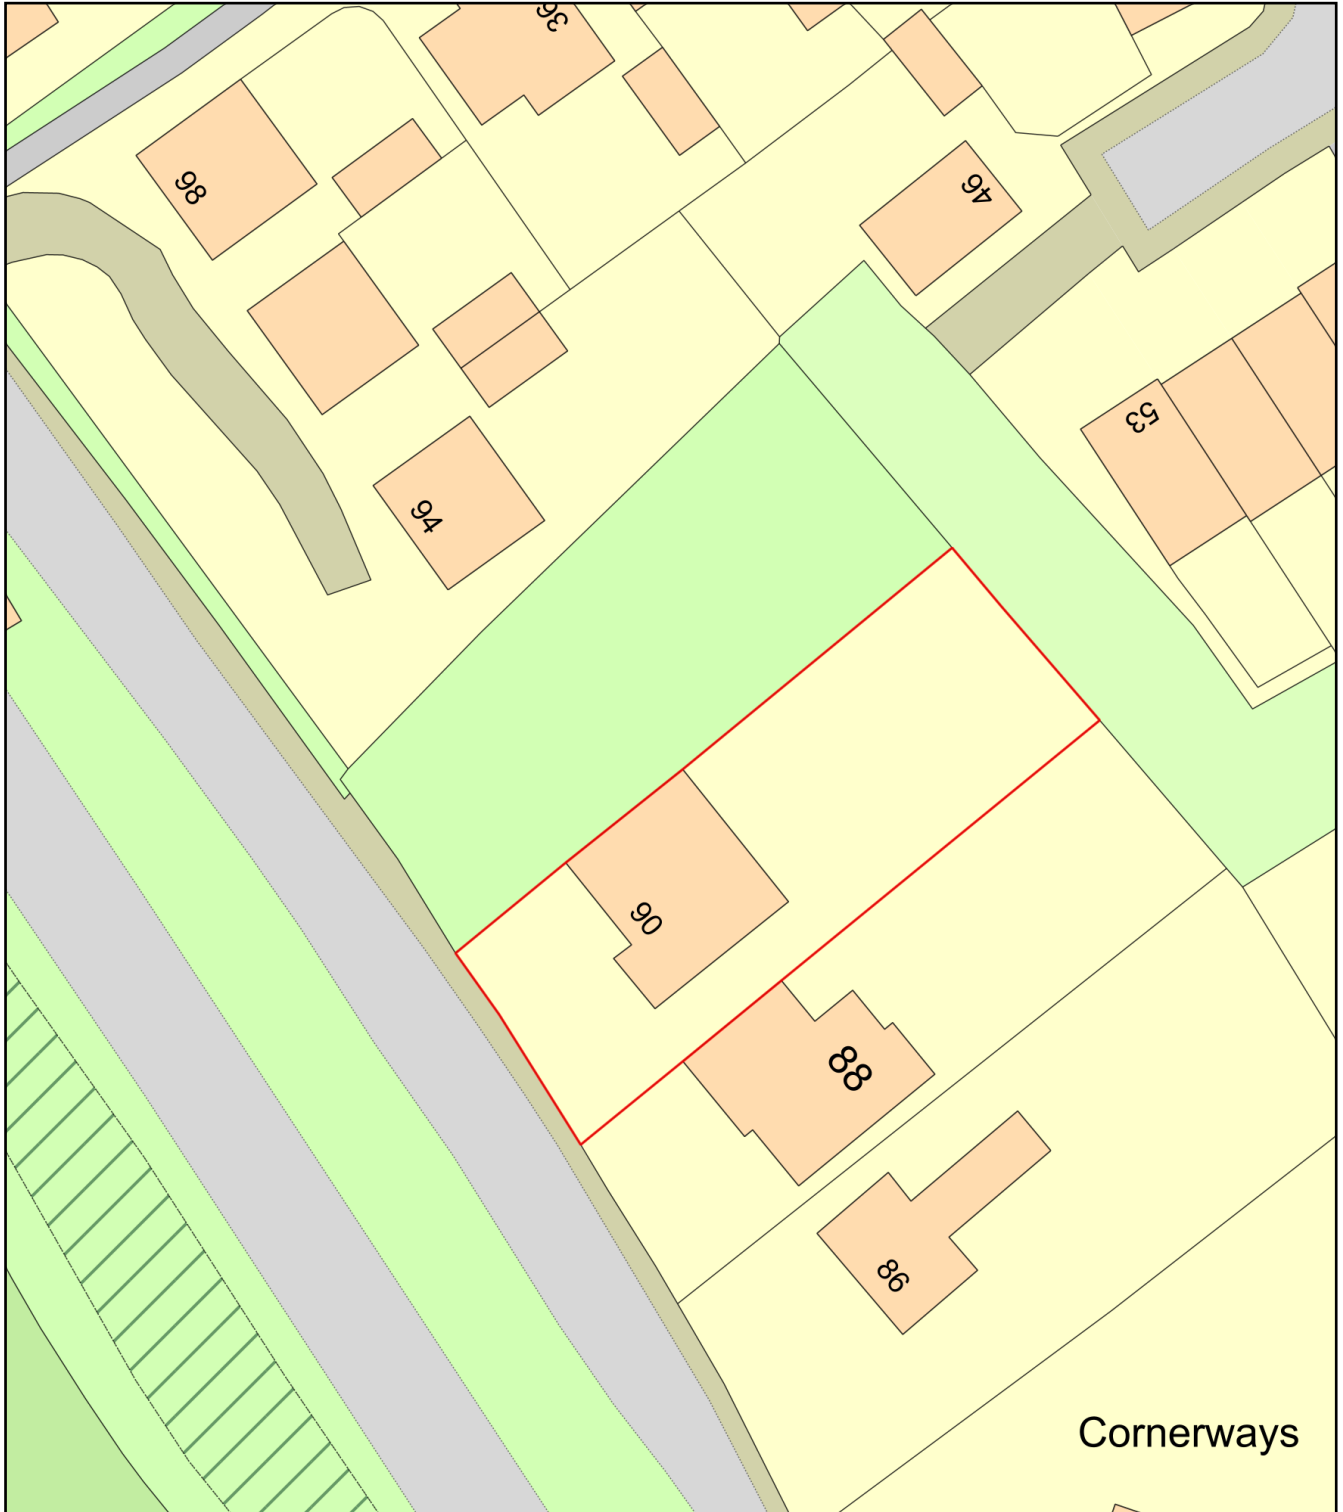

0 20
Metres



Plan Produced for: Mark Chamberlain

Date Produced: 25 Feb 2021

Plan Reference Number: TQRQM21056204502602

Scale: 1:500 @ A4