



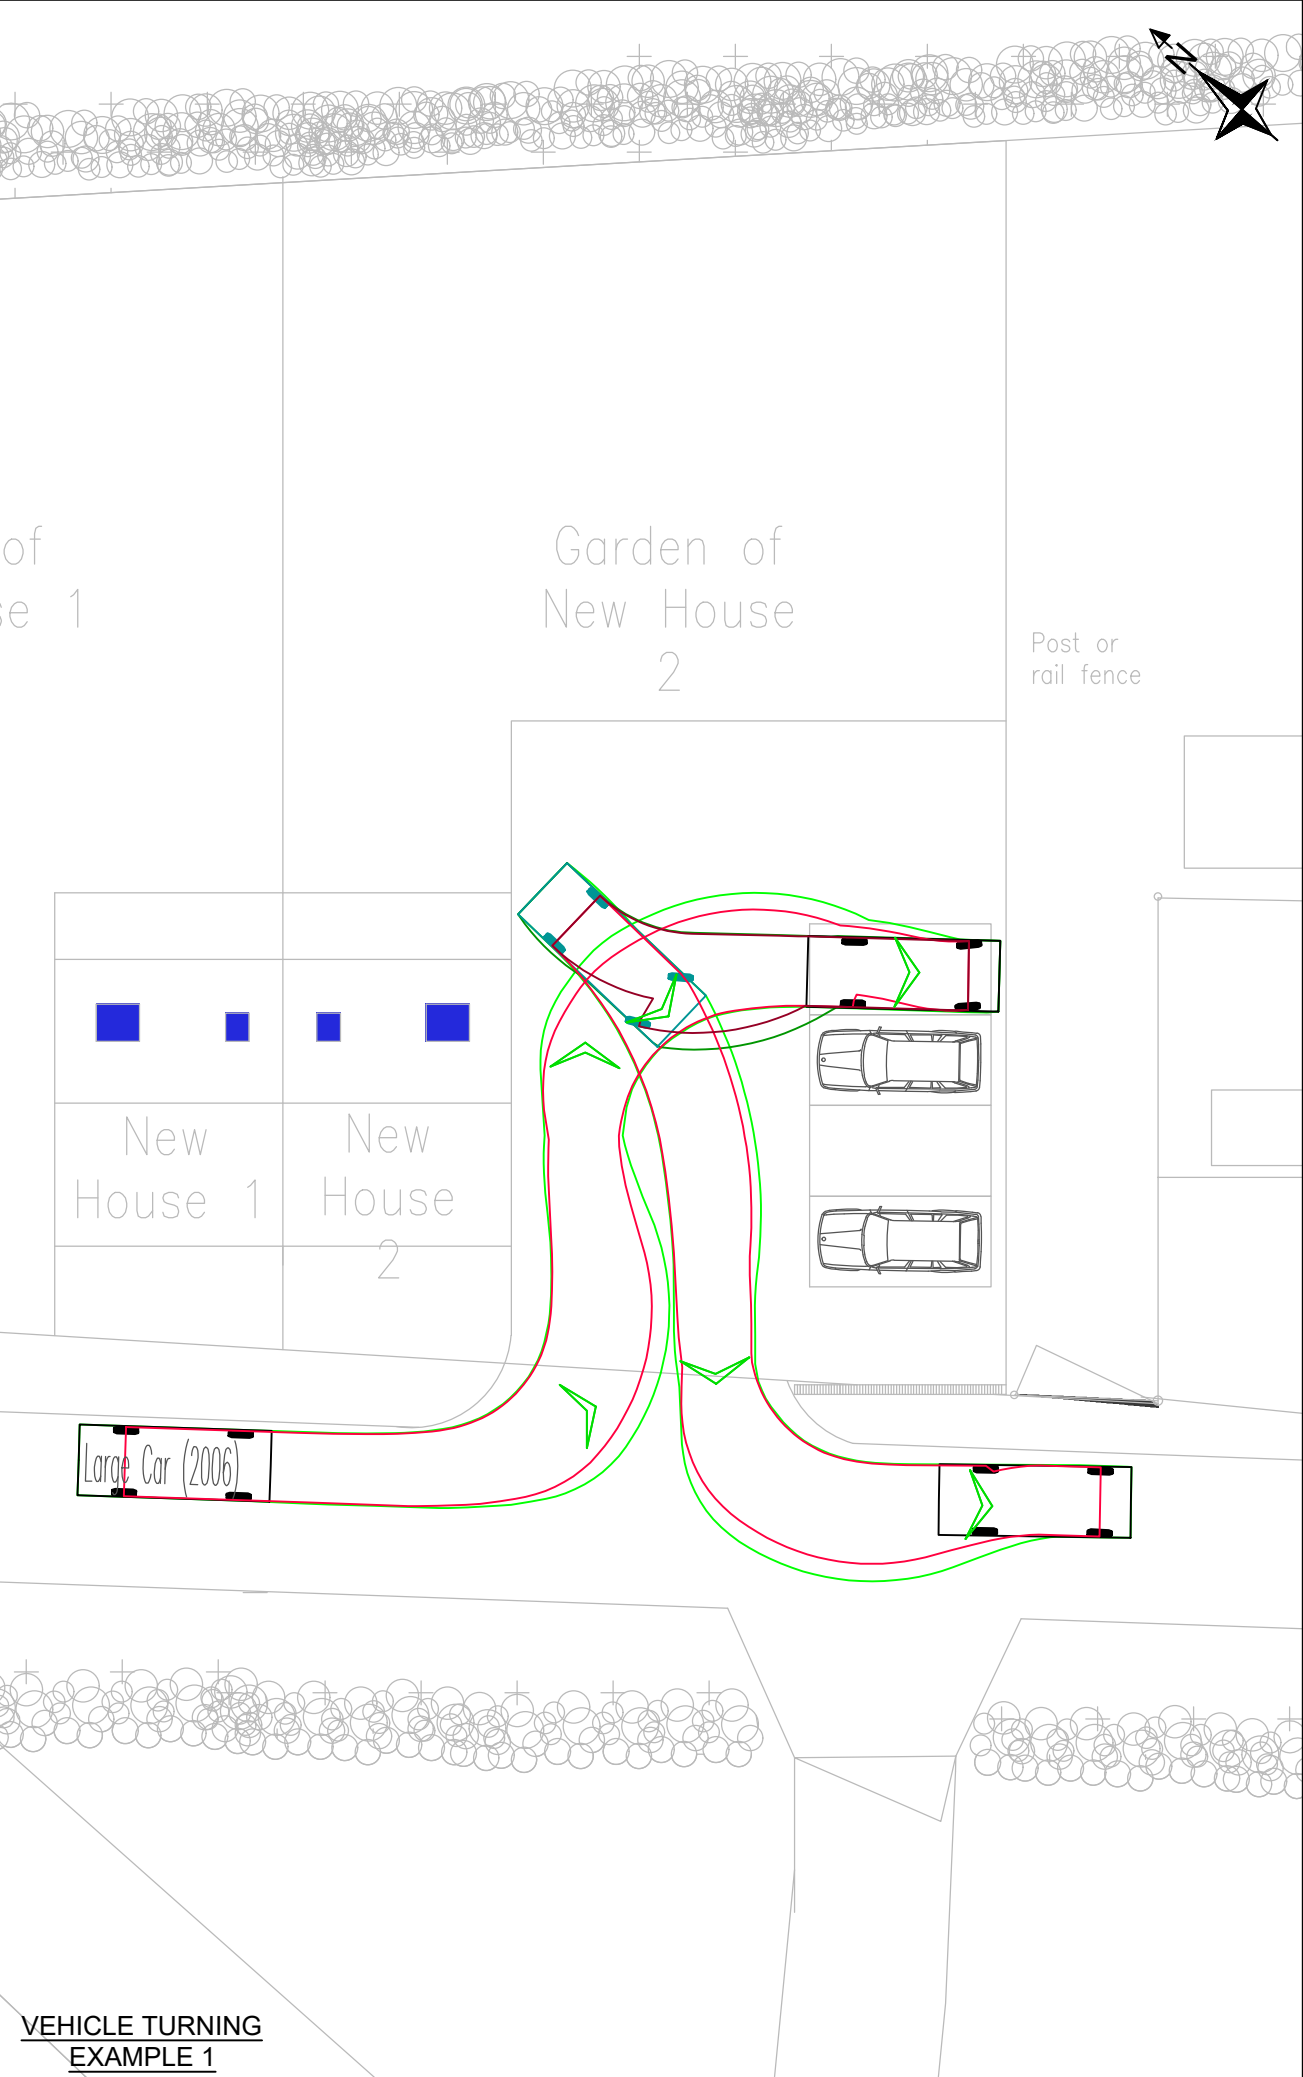

VEHICLE TURNING
EXAMPLE 1

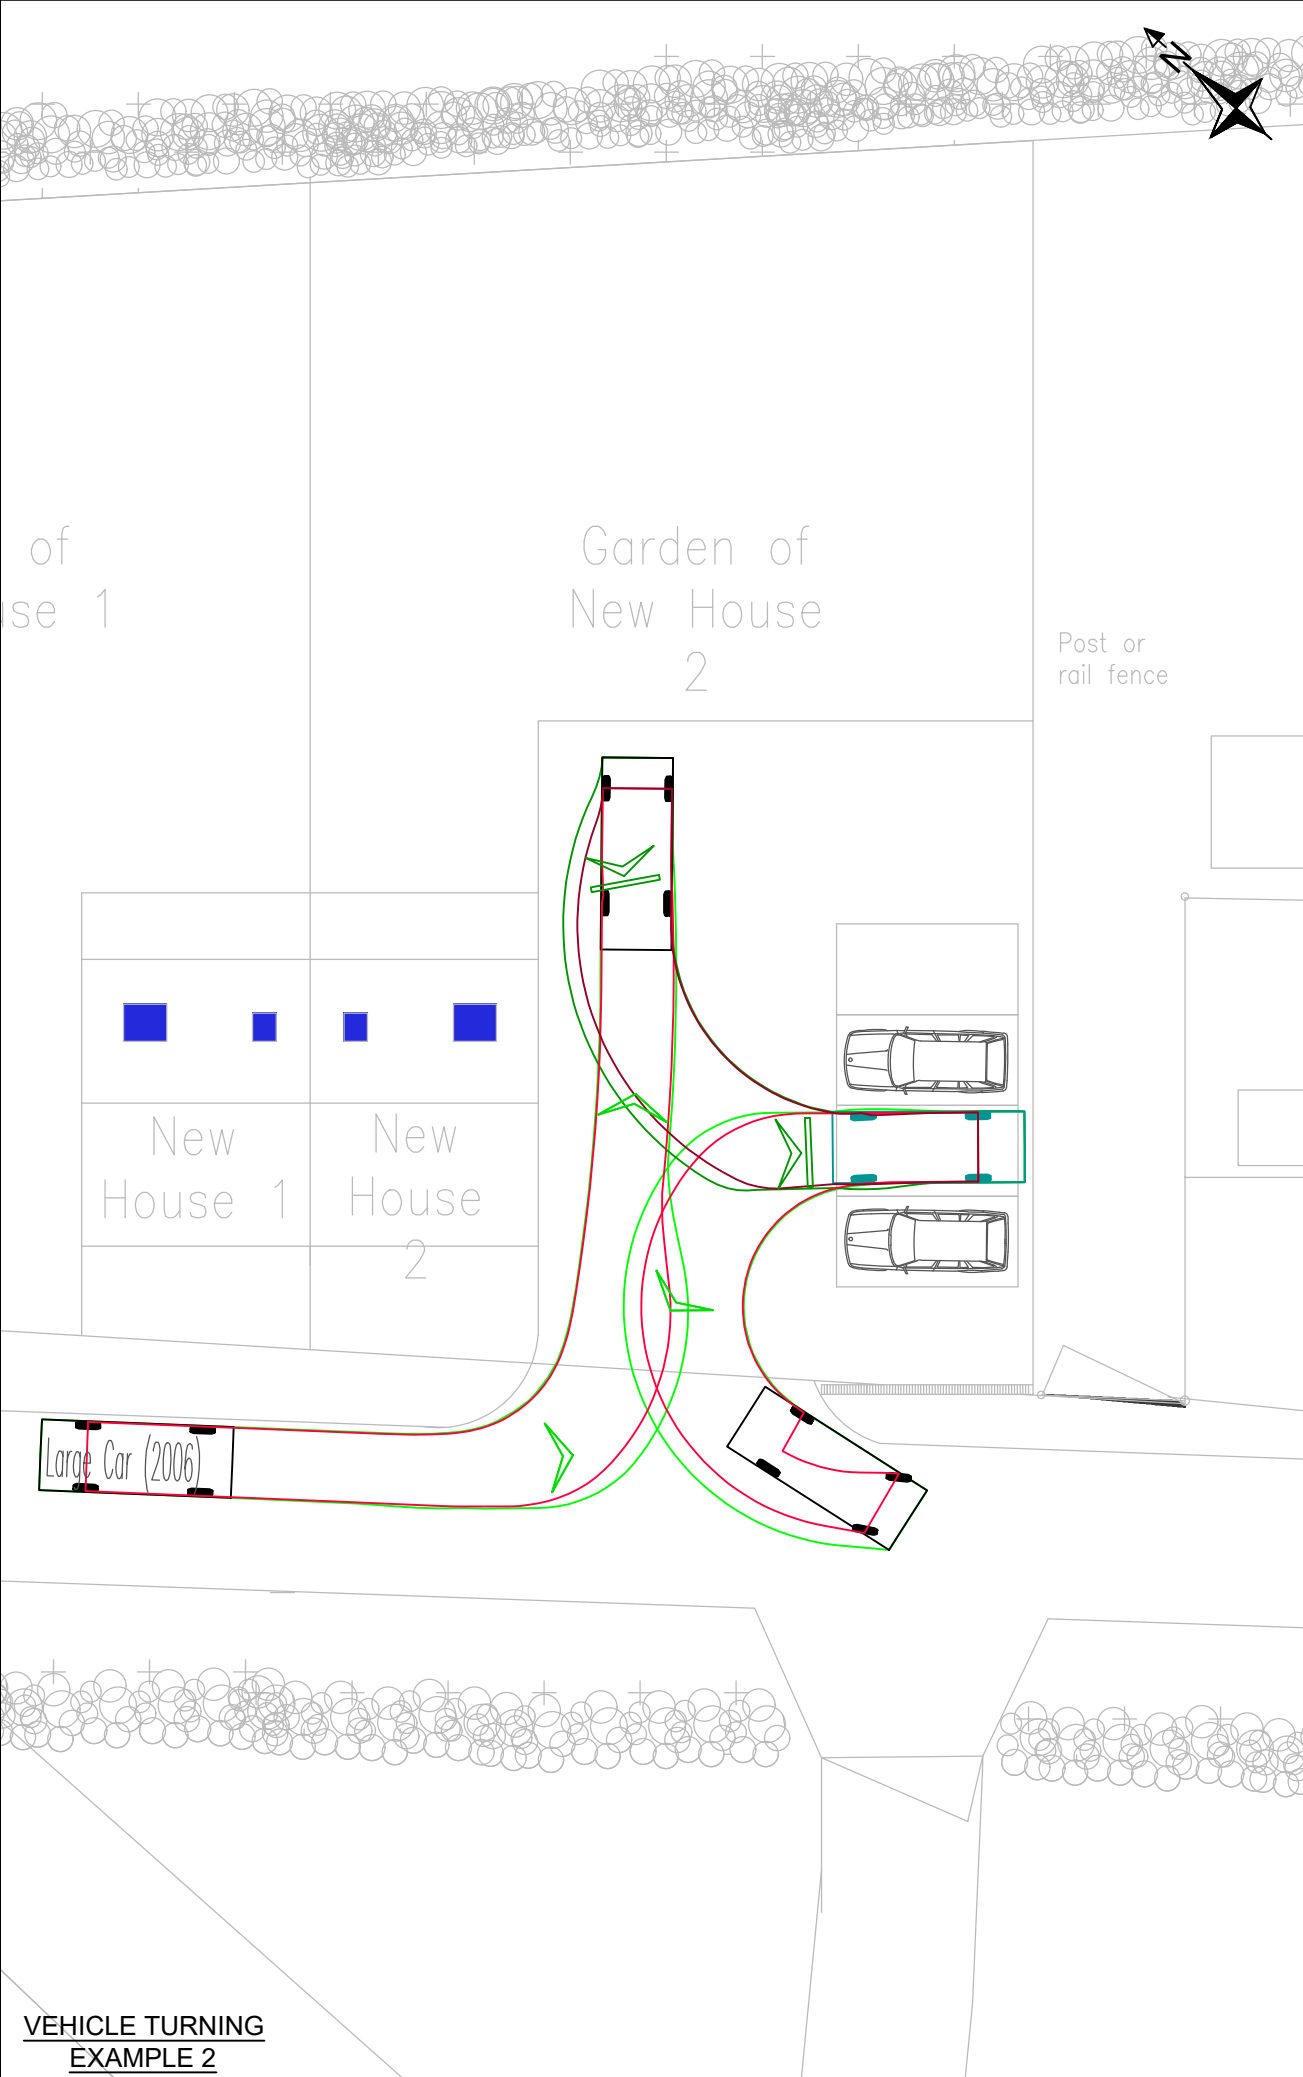

VEHICLE TURNING
EXAMPLE 2

NOTES:

- DO NOT SCALE THIS DRAWING.



Large Car (2006)	
Overall Length	5.079m
Overall Width	1.872m
Overall Body Height	1.525m
Min Body Ground Clearance	0.310m
Max Track Width	1.831m
Lock to lock time	4.00s
Kerb to Kerb Turning Radius	5.900m

REV: FIRST ISSUE		AR	AR	TR	20.04.21
REV: AMENDMENTS:		DRN	CHK	APP	DATE:
PROJECT: NO. 2 SAPPERTON LANE, CHURCH BROUGHTON, DERBYSHIRE					
DRAWING TITLE: VEHICLE TRACKING CAR PARK					
CLIENT: BATES M					
DRAWING NUMBER: 26360_08_020_03					
REVISION: -	SHEET SIZE: A3		SCALE: 1:150		
STATUS: PRELIMINARY					
 Consulting Development Engineers			Telephone: 01530 264 753 Email: group@m-ec.co.uk Website: www.m-ec.co.uk		
			ORDNANCE SURVEY © CROWN COPYRIGHT 2015. ALL RIGHTS RESERVED. LICENCE NUMBER 100055865.		

File Location: T:\M-EC_3rd Book\26360 Car wwg\26360_08_020_03 tracking.dwg
Printed: 20.04.2021