
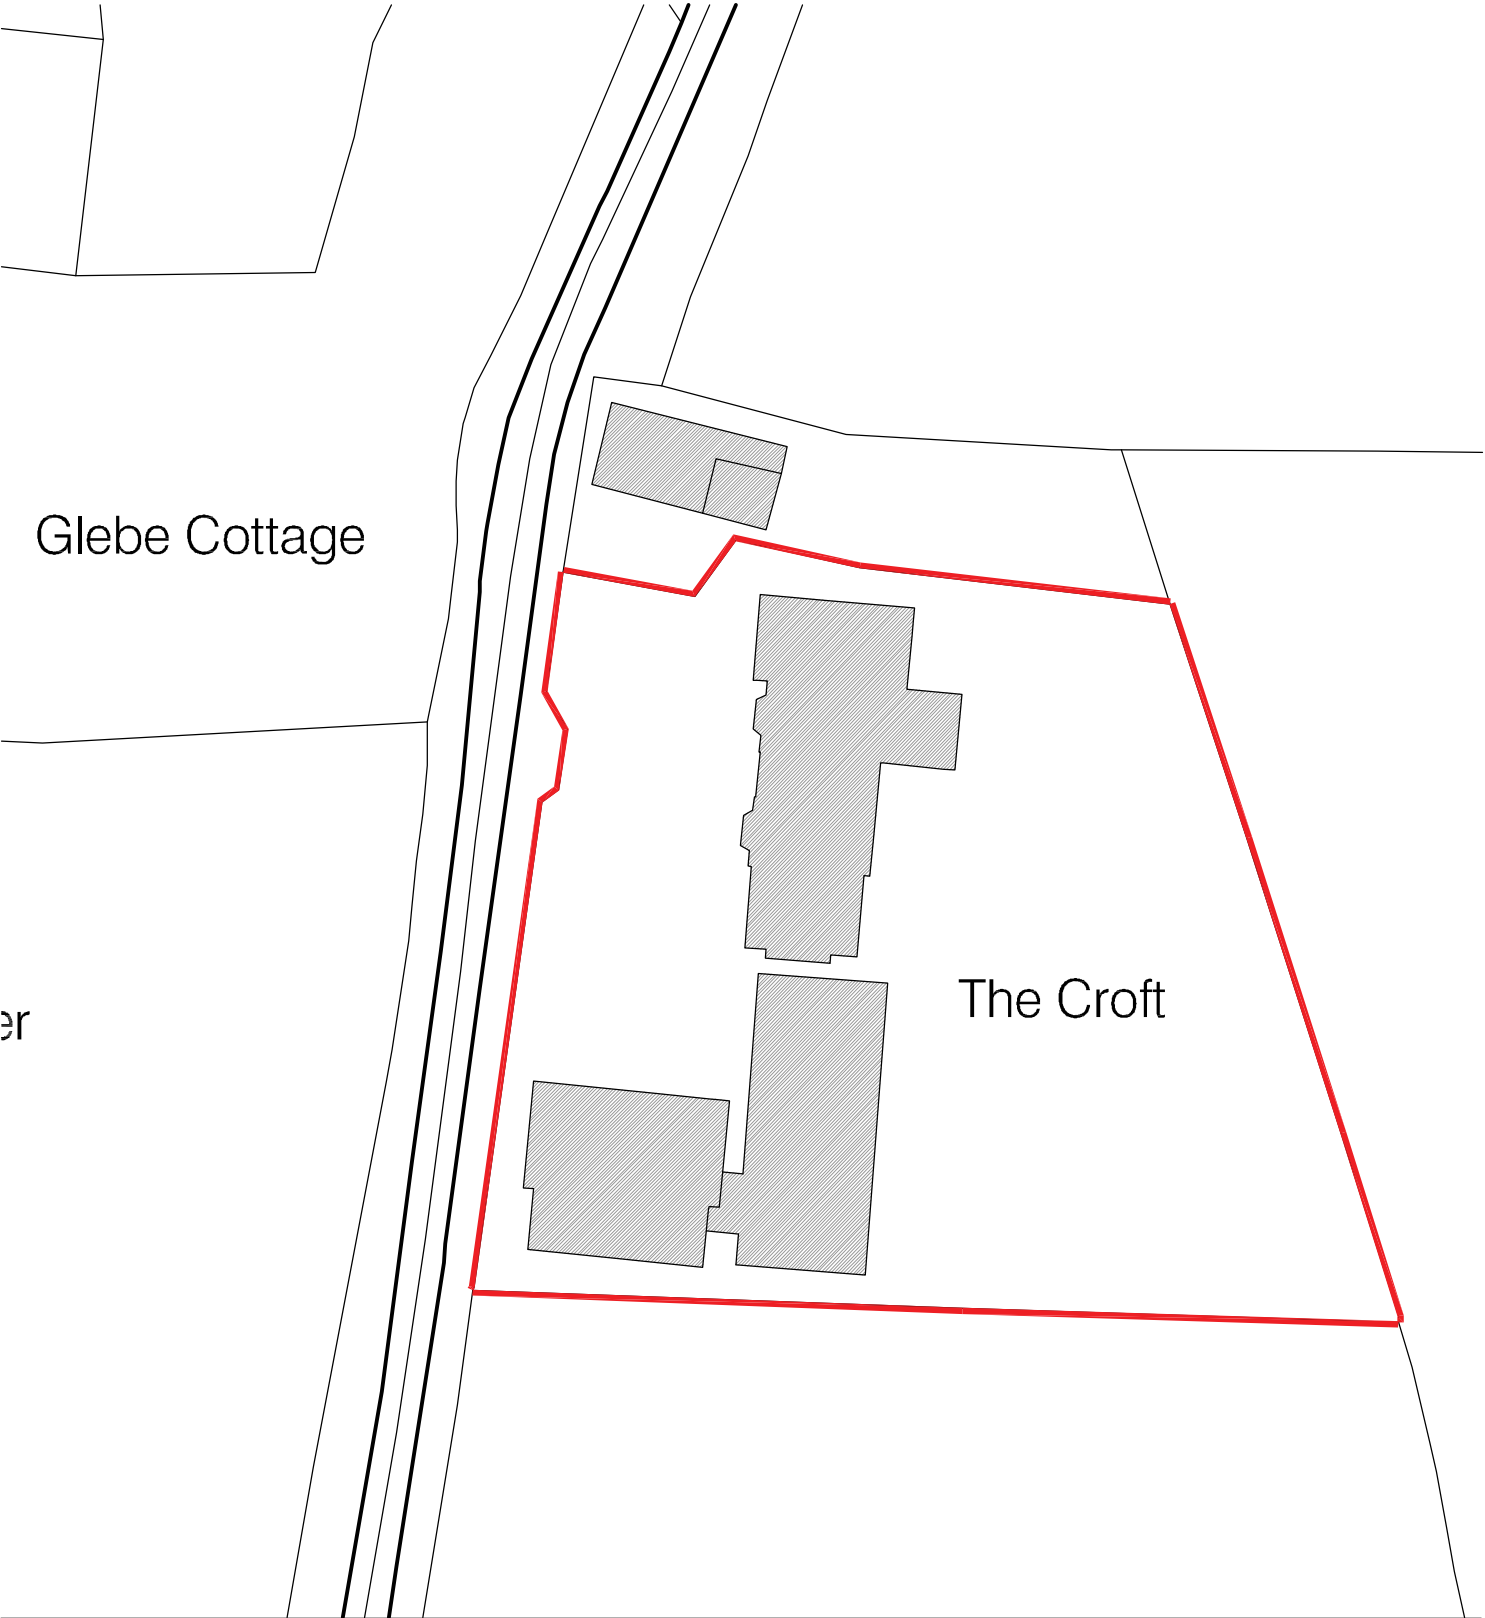


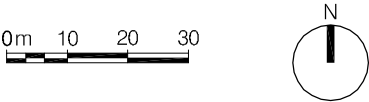

Swimming Pool Enclosure at
The Croft, Back Lane, Sutton-on-the-Hill

Block Plan as proposed

DRAWING NUMBER		SCALE		PAPER SIZE		DRAWN			
1839		1:500		A4		DE			
PROJECT	CLIENT	ZONE	LEVEL	TYPE	AGE	NUMBER			
SWM	MMA	Z1	XX	DR	A	3005			
SCALE								SCHEDULE DESCRIPTION	
S0	WORK IN PROGRESS								
REVISION								REVISION DESCRIPTION	
P1	PRELIMINARY								

P1	First Issue	28-04-2021	DE	DE
Rev.	Description	Date	By	Chkd

This document is copyright of Matthew Montague Architects. If in doubt ASK. Drawing measurements shall not be obtained by scaling. Verify all dimensions prior to construction. Immediately report any discrepancies on this document to the Architect. This document shall be read in conjunction with associated models, specifications and related consultants documents.

MATTHEW MONTAGUE
ARCHITECTS



The Cheese Factory · Longford Lane · Longford · Ashbourne ·
Derbyshire · DE6 3DT

Tel: 01335 330510 · info@matthewmontague.co.uk ·
www.matthewmontague.co.uk