
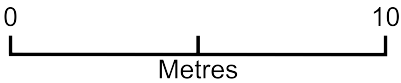


Greenhouse Castleway

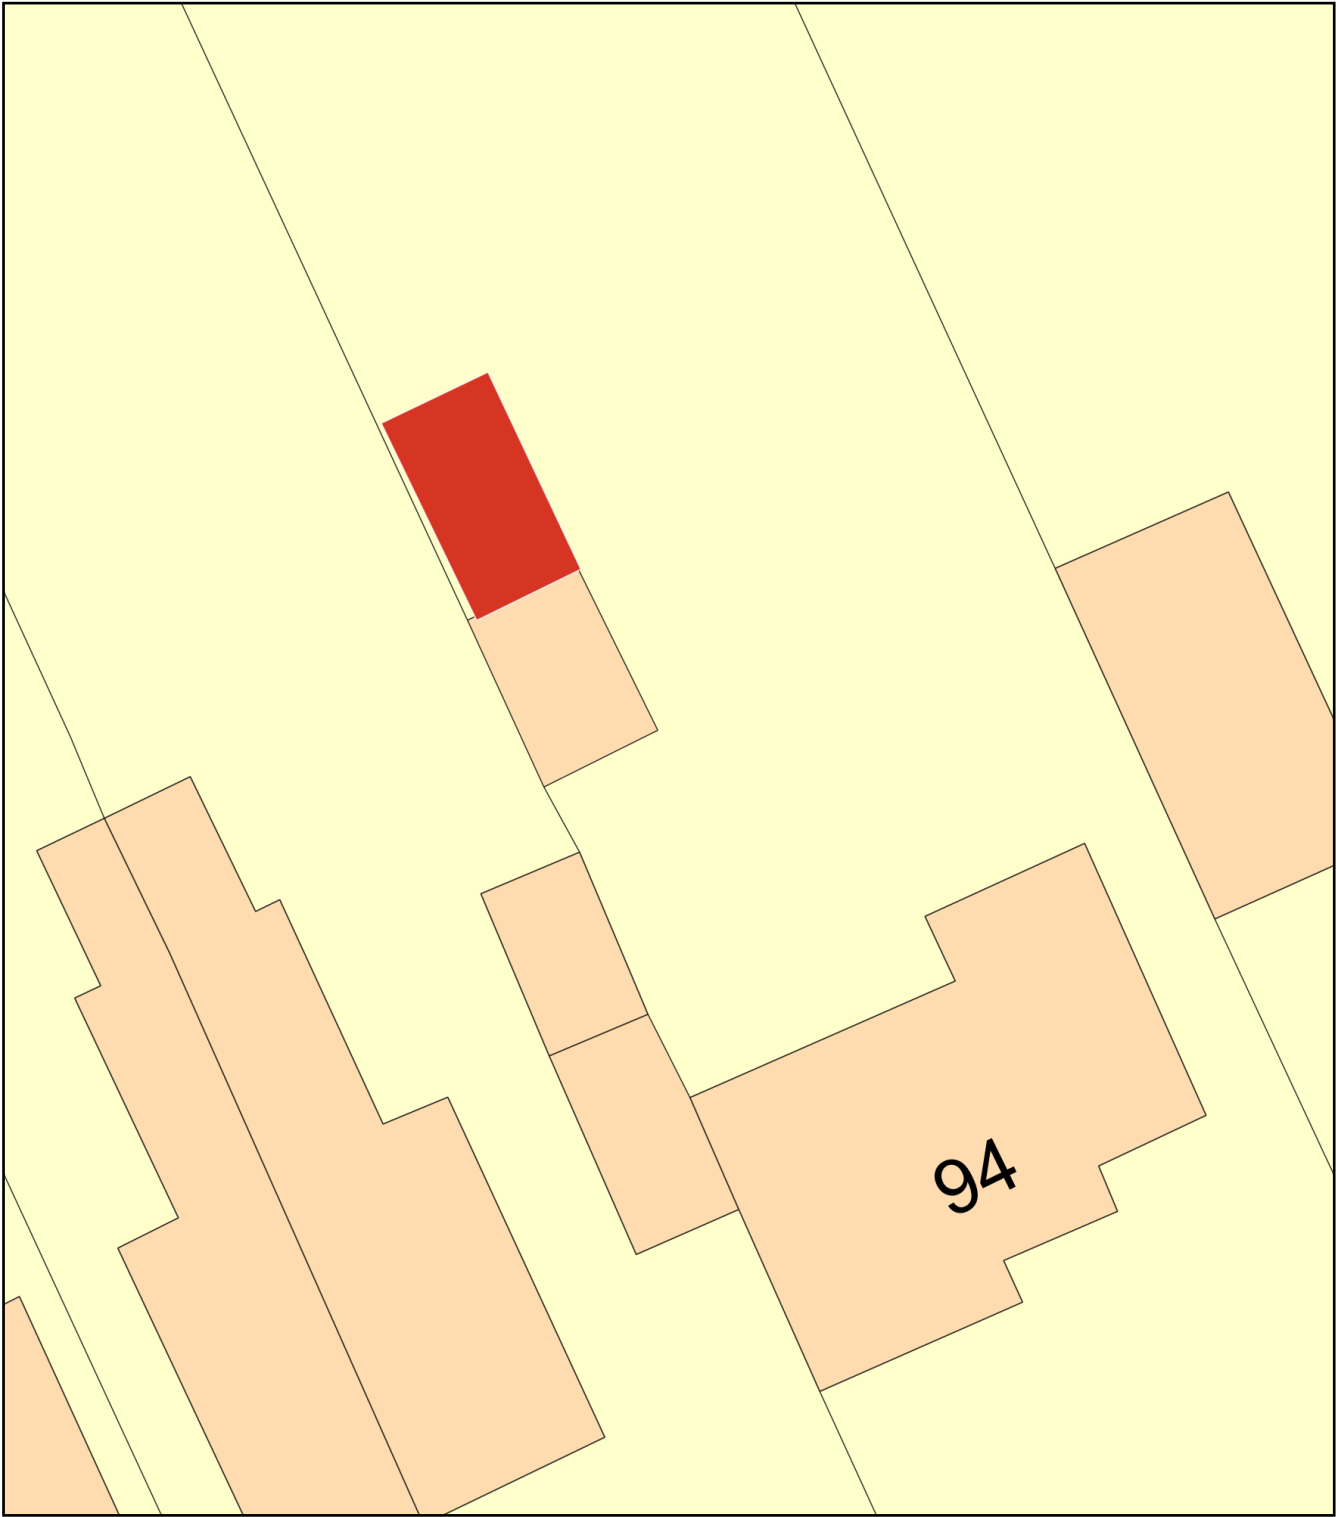

Plan Produced for: J. Fitton

Date Produced: 03 May 2021

Plan Reference Number: TQRQM21123142532356

Scale: 1:200 @ A4