


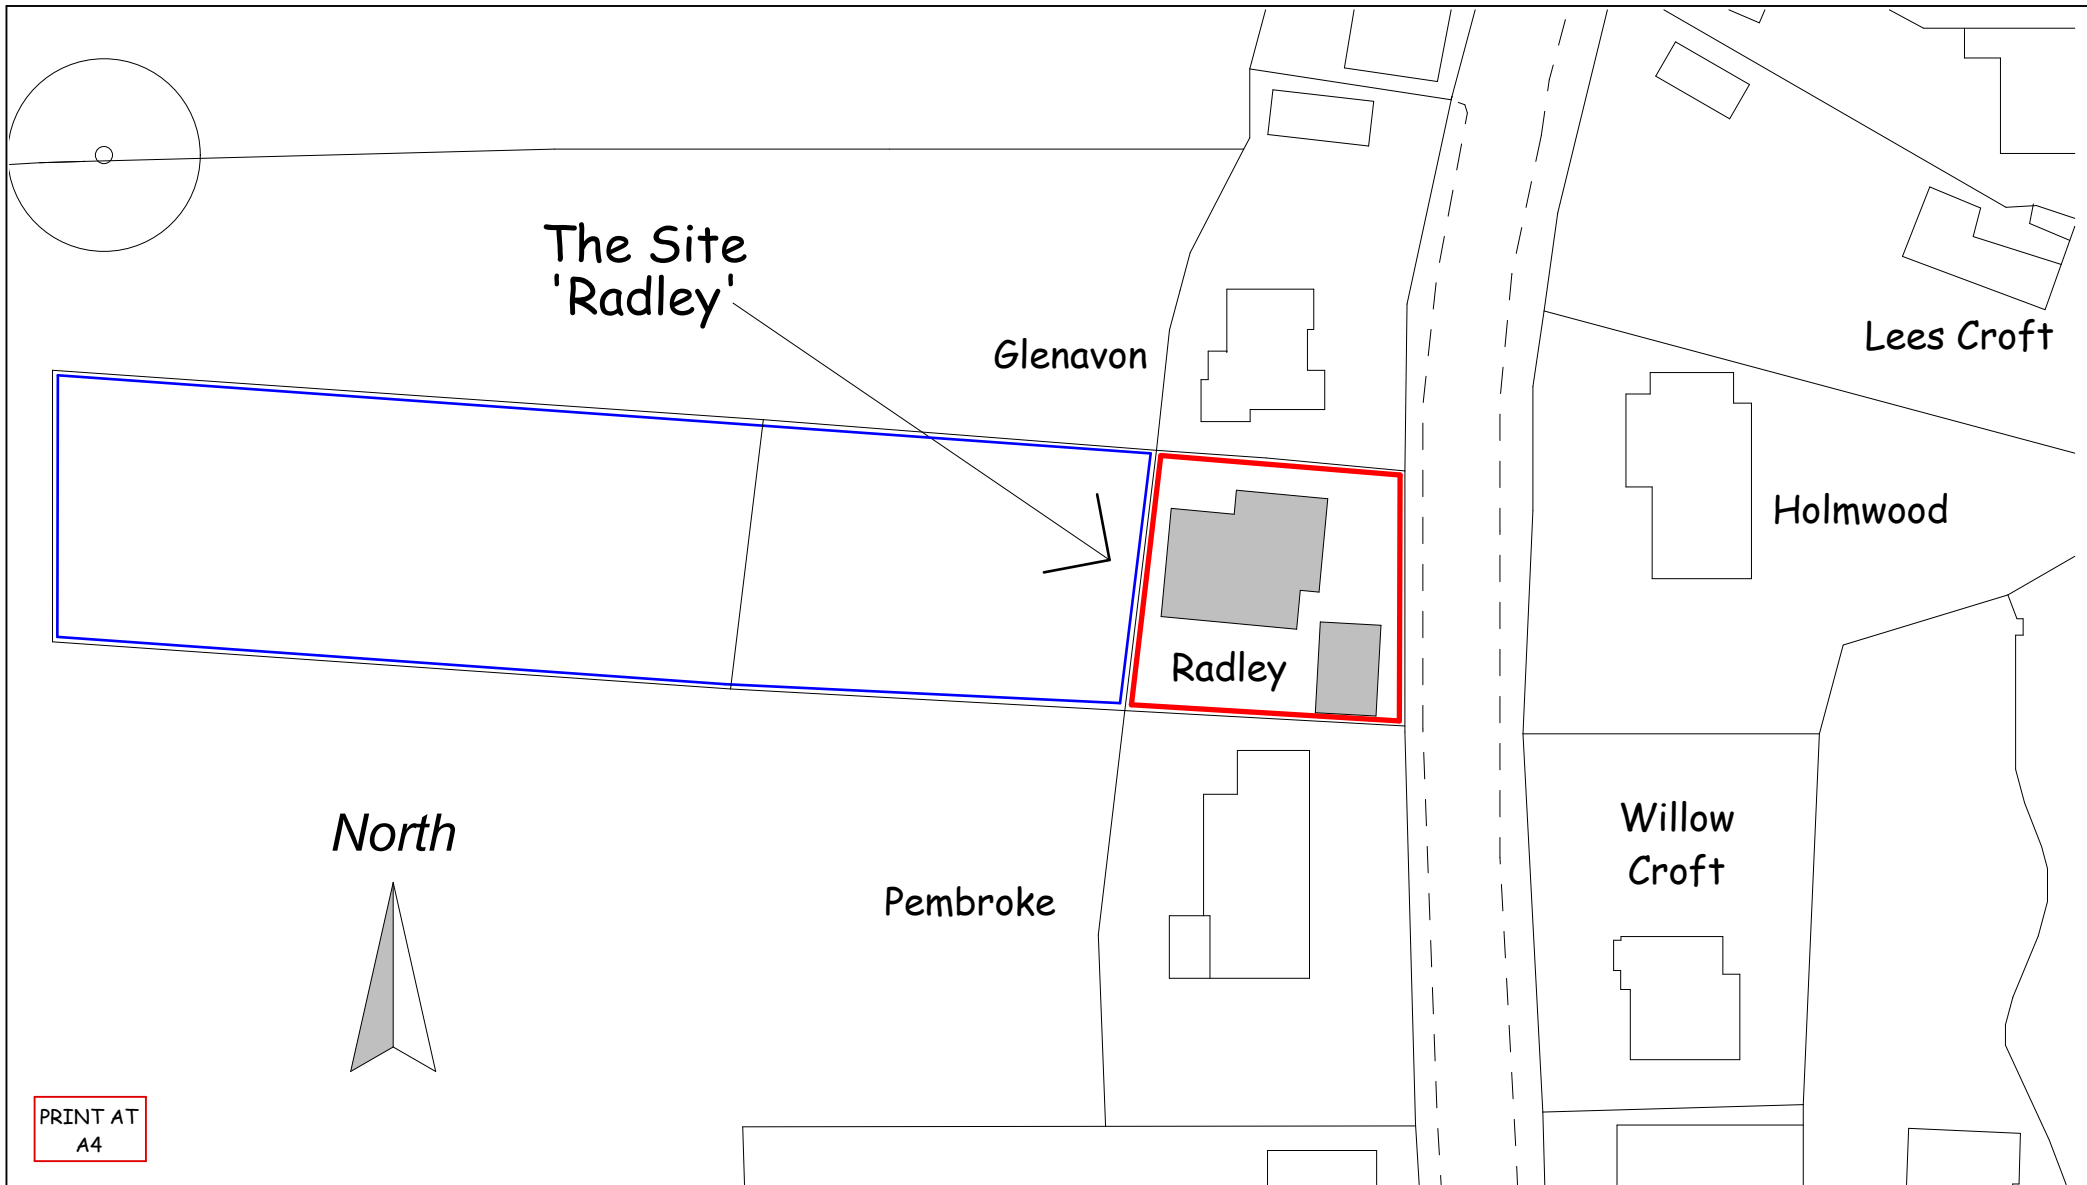

PRINT AT
A4

Applicant Mrs W. Jarrett 'Radley', Dalbury Lees, Derbyshire DE6 5BE	Drawing Title Poposed Replacement Window O.S. Block Plan 1:500	Scale 1 : 500 Date May 2021	Drawing No. WJ/04/21 -03 revisions