


PRINT AT
A4

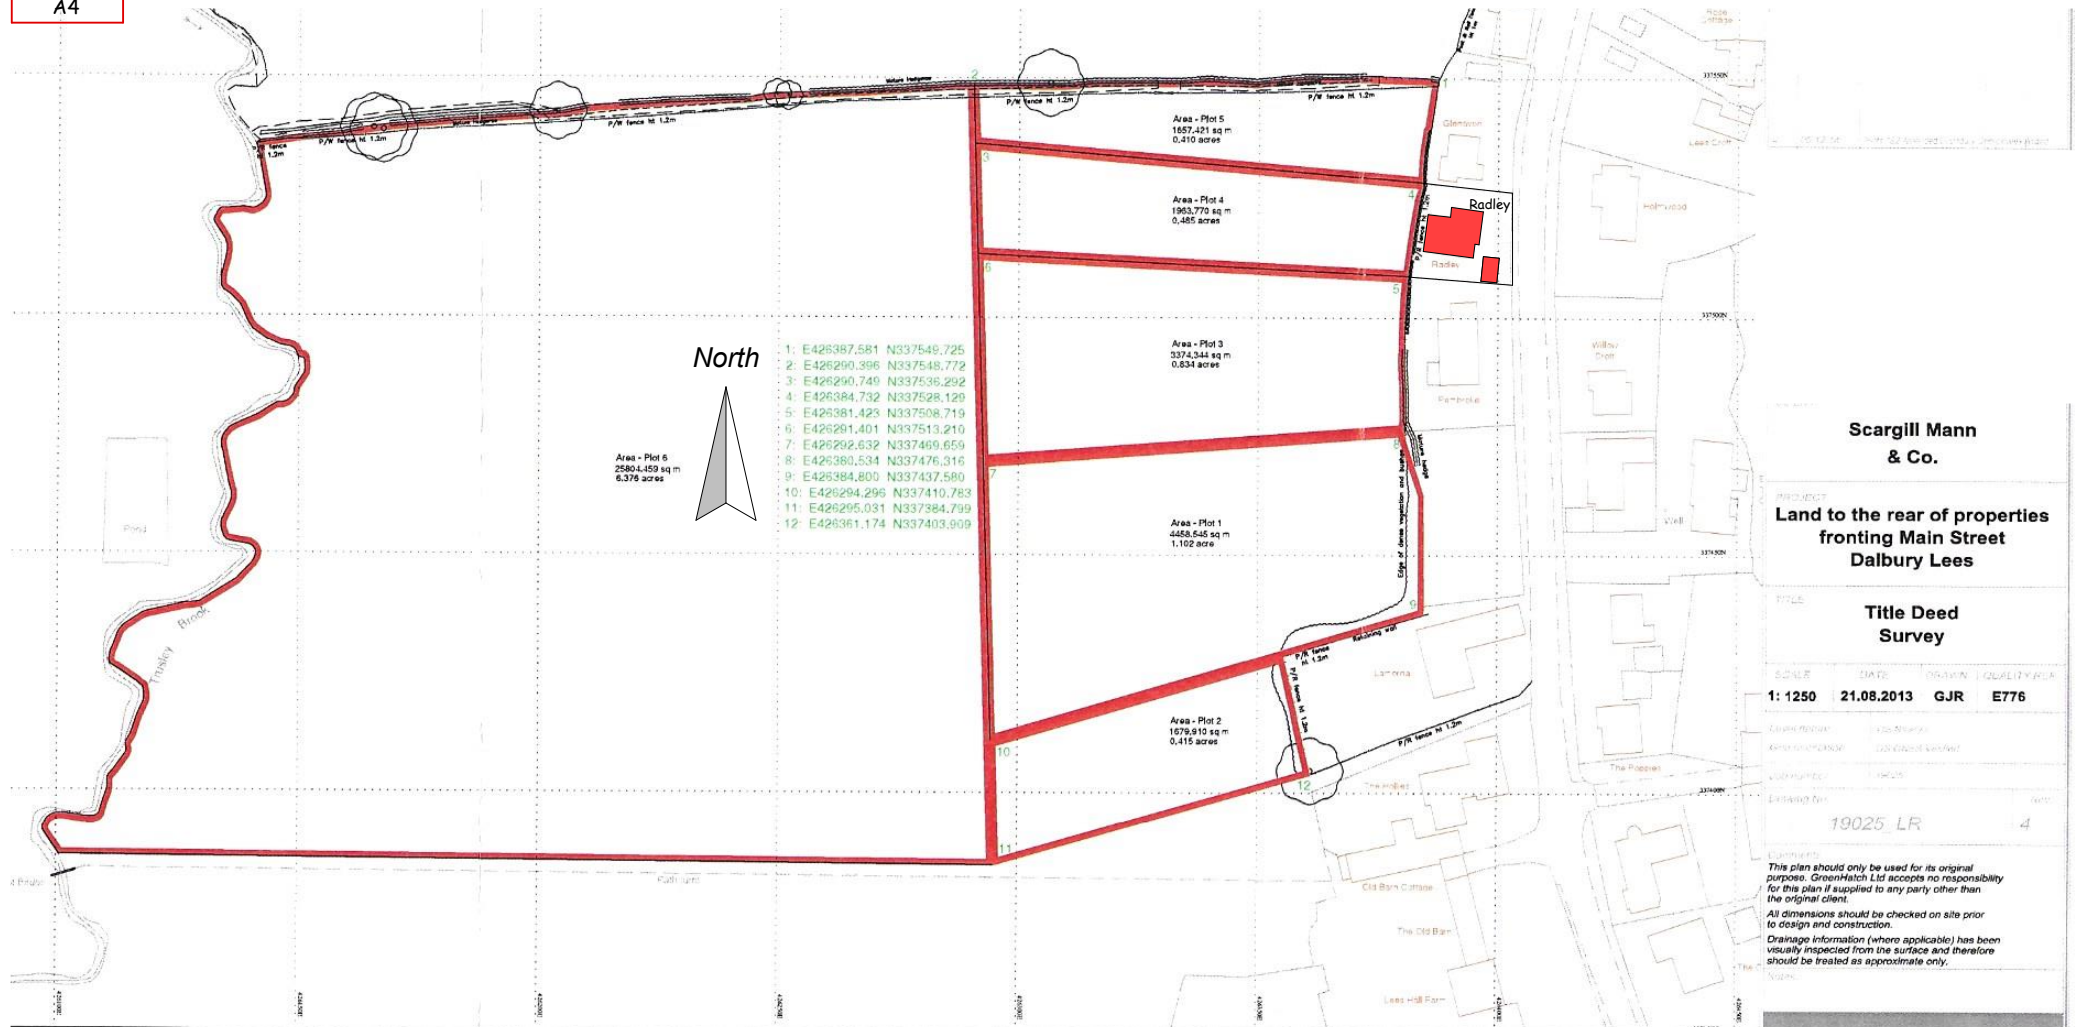

Applicant

Mrs W. Jarrett
'Radley', Dalbury Lees,
Derbyshire DE6 5BE

Drawing Title

PROPOSED CHANGE OF USE
AGRICULTURAL LAND TO DOMESTIC CURTILAGE
TITLE DEED SURVEY OF ADJOINING PROPERTIES

Scale

Date May 2021

Drawing No.

WJ/04/21 -04

revisions

--	--	--	--	--