


PRINT AT
A4

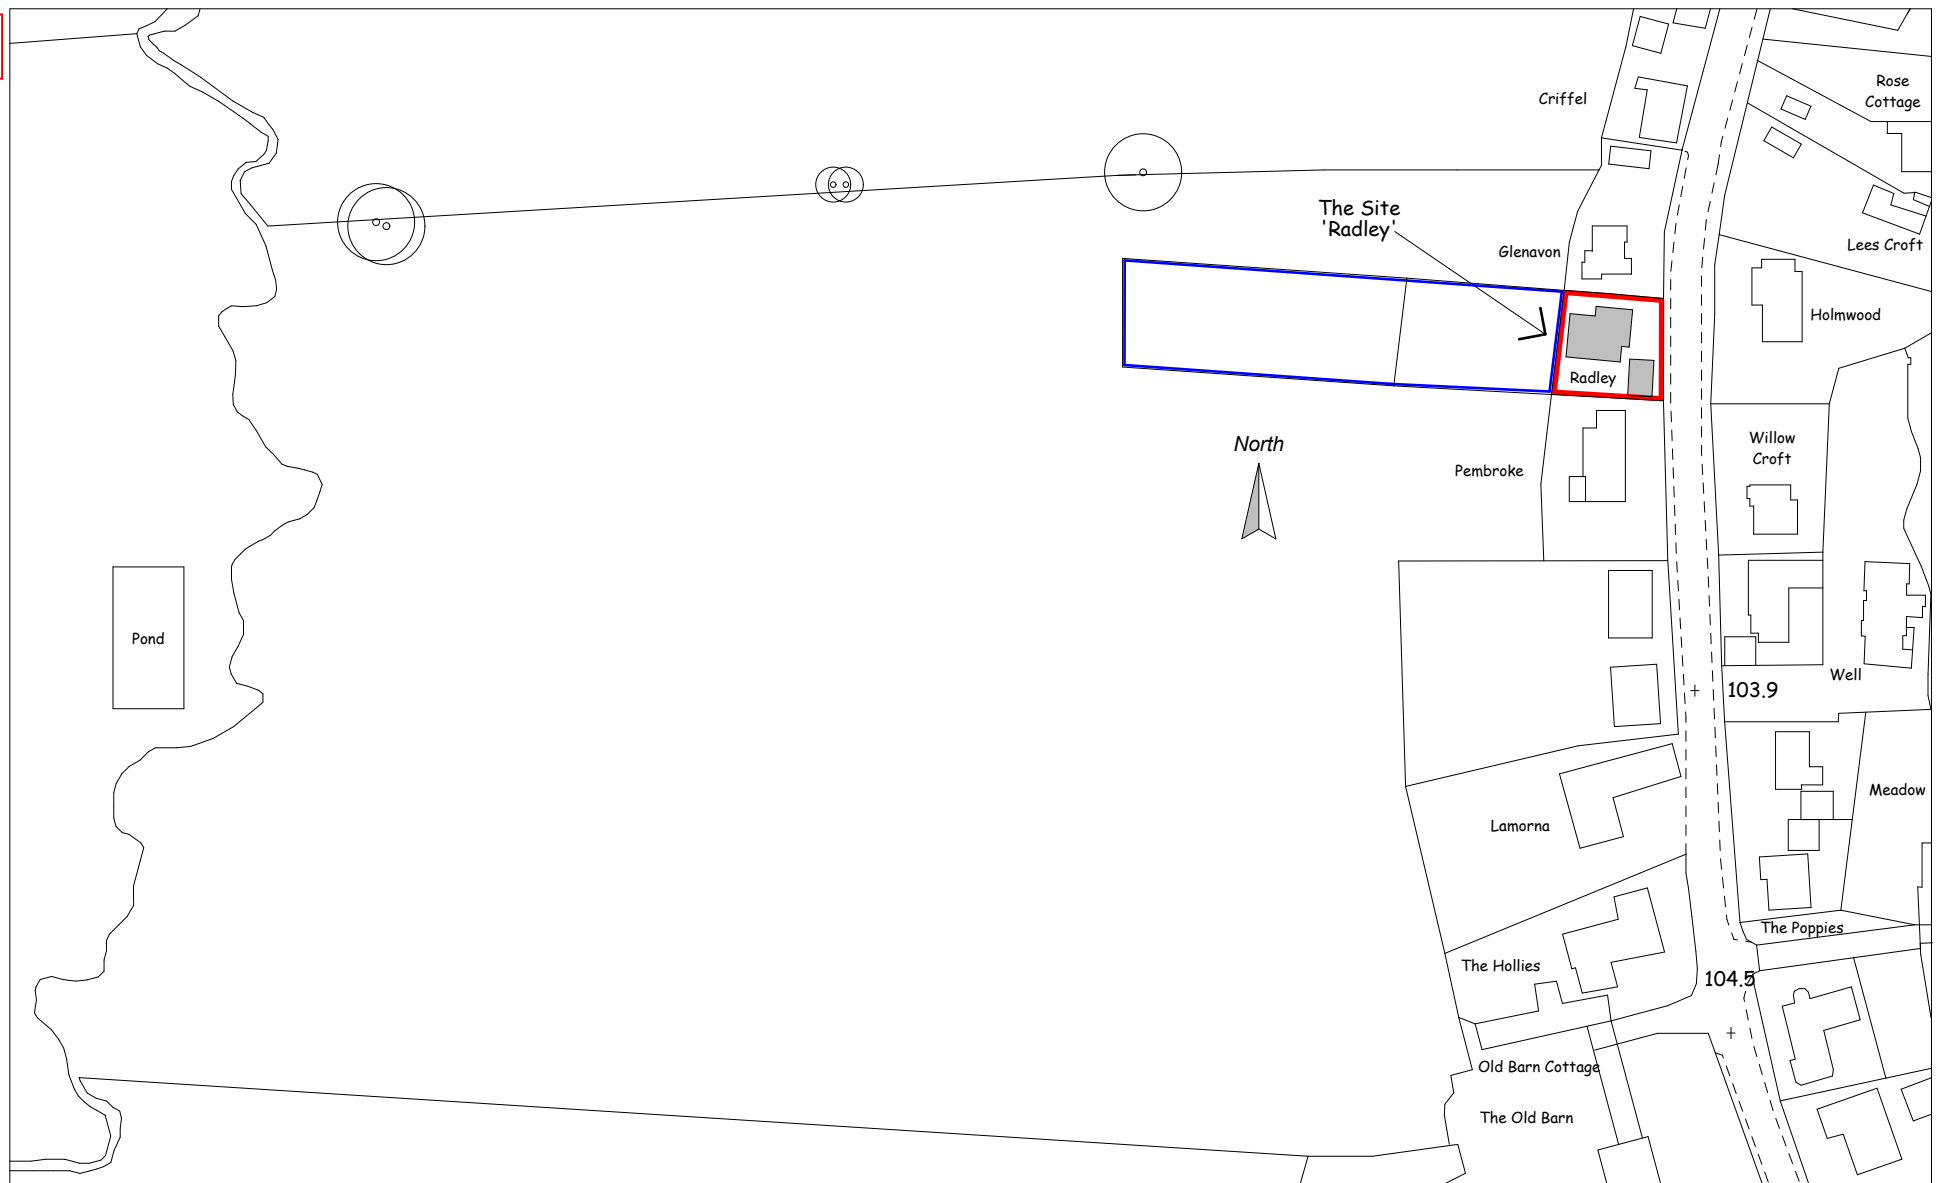

Applicant

Mrs W. Jarrett
'Radley', Dalbury Lees,
Derbyshire DE6 5BE

Drawing Title

Proposed
Replacement Window
O.S. Plan 1:1250

Scale 1 : 1250

Date May 2021

Drawing No.

WJ/04/21 -02

revisions

--	--	--	--	--