

[illegible]

Watercourse protection, 8m stand off

Watercourse protection, 4m
stand off /habitat corridor

SITE ALLOCATED FOR
PRIMARY SCHOOL


Watercourse protection, 8m stand off to any structure or raised ground level

Watercourse protection, 4m
stand off /habitat corridor

10m surface water easement


Existing FW Rising Main,
location to be surveyed
and depth confirmed.
5m easement.

Facing Material Legend

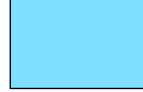	Main Brick	Feature Brick	Roof tile
	Forterra - Hampton Rural Blend	Forterra Atherstone red	Russell Lothian Slate Grey
	Forterra - Kirkton Arden Red	Forterra Atherstone red	Russell Lothian Slate Grey
	Forterra - Aetherstone Red multi	Forterra Atherstone red	Russell Lothian Slate Grey
Render		Smooth White	
Lath board Cladding		Brown	
Chimneys		Match brick of dwelling	
Windows		Grey	
Fascias		Grey	
Doors and Garage Doors		Black	
Rainwater Goods		Black	

Surface Material Legend

Roads	Black tarmacadam
Raised tables	Block Paving
Footpaths	Black tarmacadam
Private drives	Black tarmacadam
Parking spaces	Black tarmacadam
Paths to front door	Buff riven paving slabs
	Denotes area of Brindle Block paving

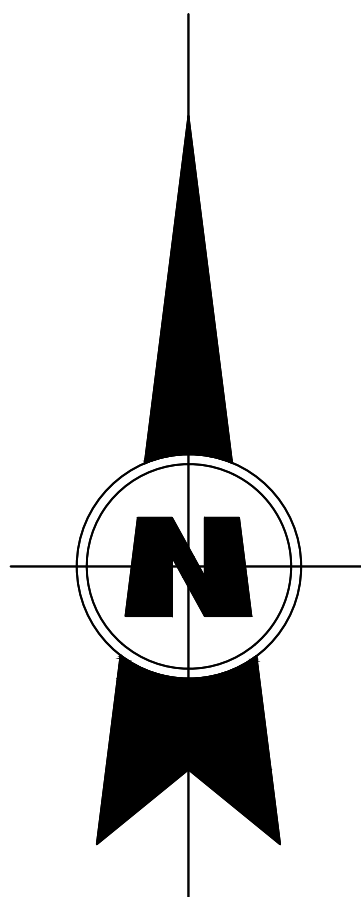

Rev:	0001	Issue:	0001/00000001
Description:			
 Geoff Perry Associates Limited The Stewbury, 28 Edington Road, Androp, Wiltshire W9 8BA T: 01622 744 900 E: enquiries@geoffperryassoci.co.uk			
Client: TW WEST MIDLANDS			
Project: CHURCH GRESLEY, SWADLINCOTE			
Title: MATERIALS PLAN			
Date: 09/03/2020 Drawn by: BPC		Scale: 1:500 @ A0 Checked by: -	
Job No. A 945		Drg No. 13	
		Rev. ~	
Scale Check: 