


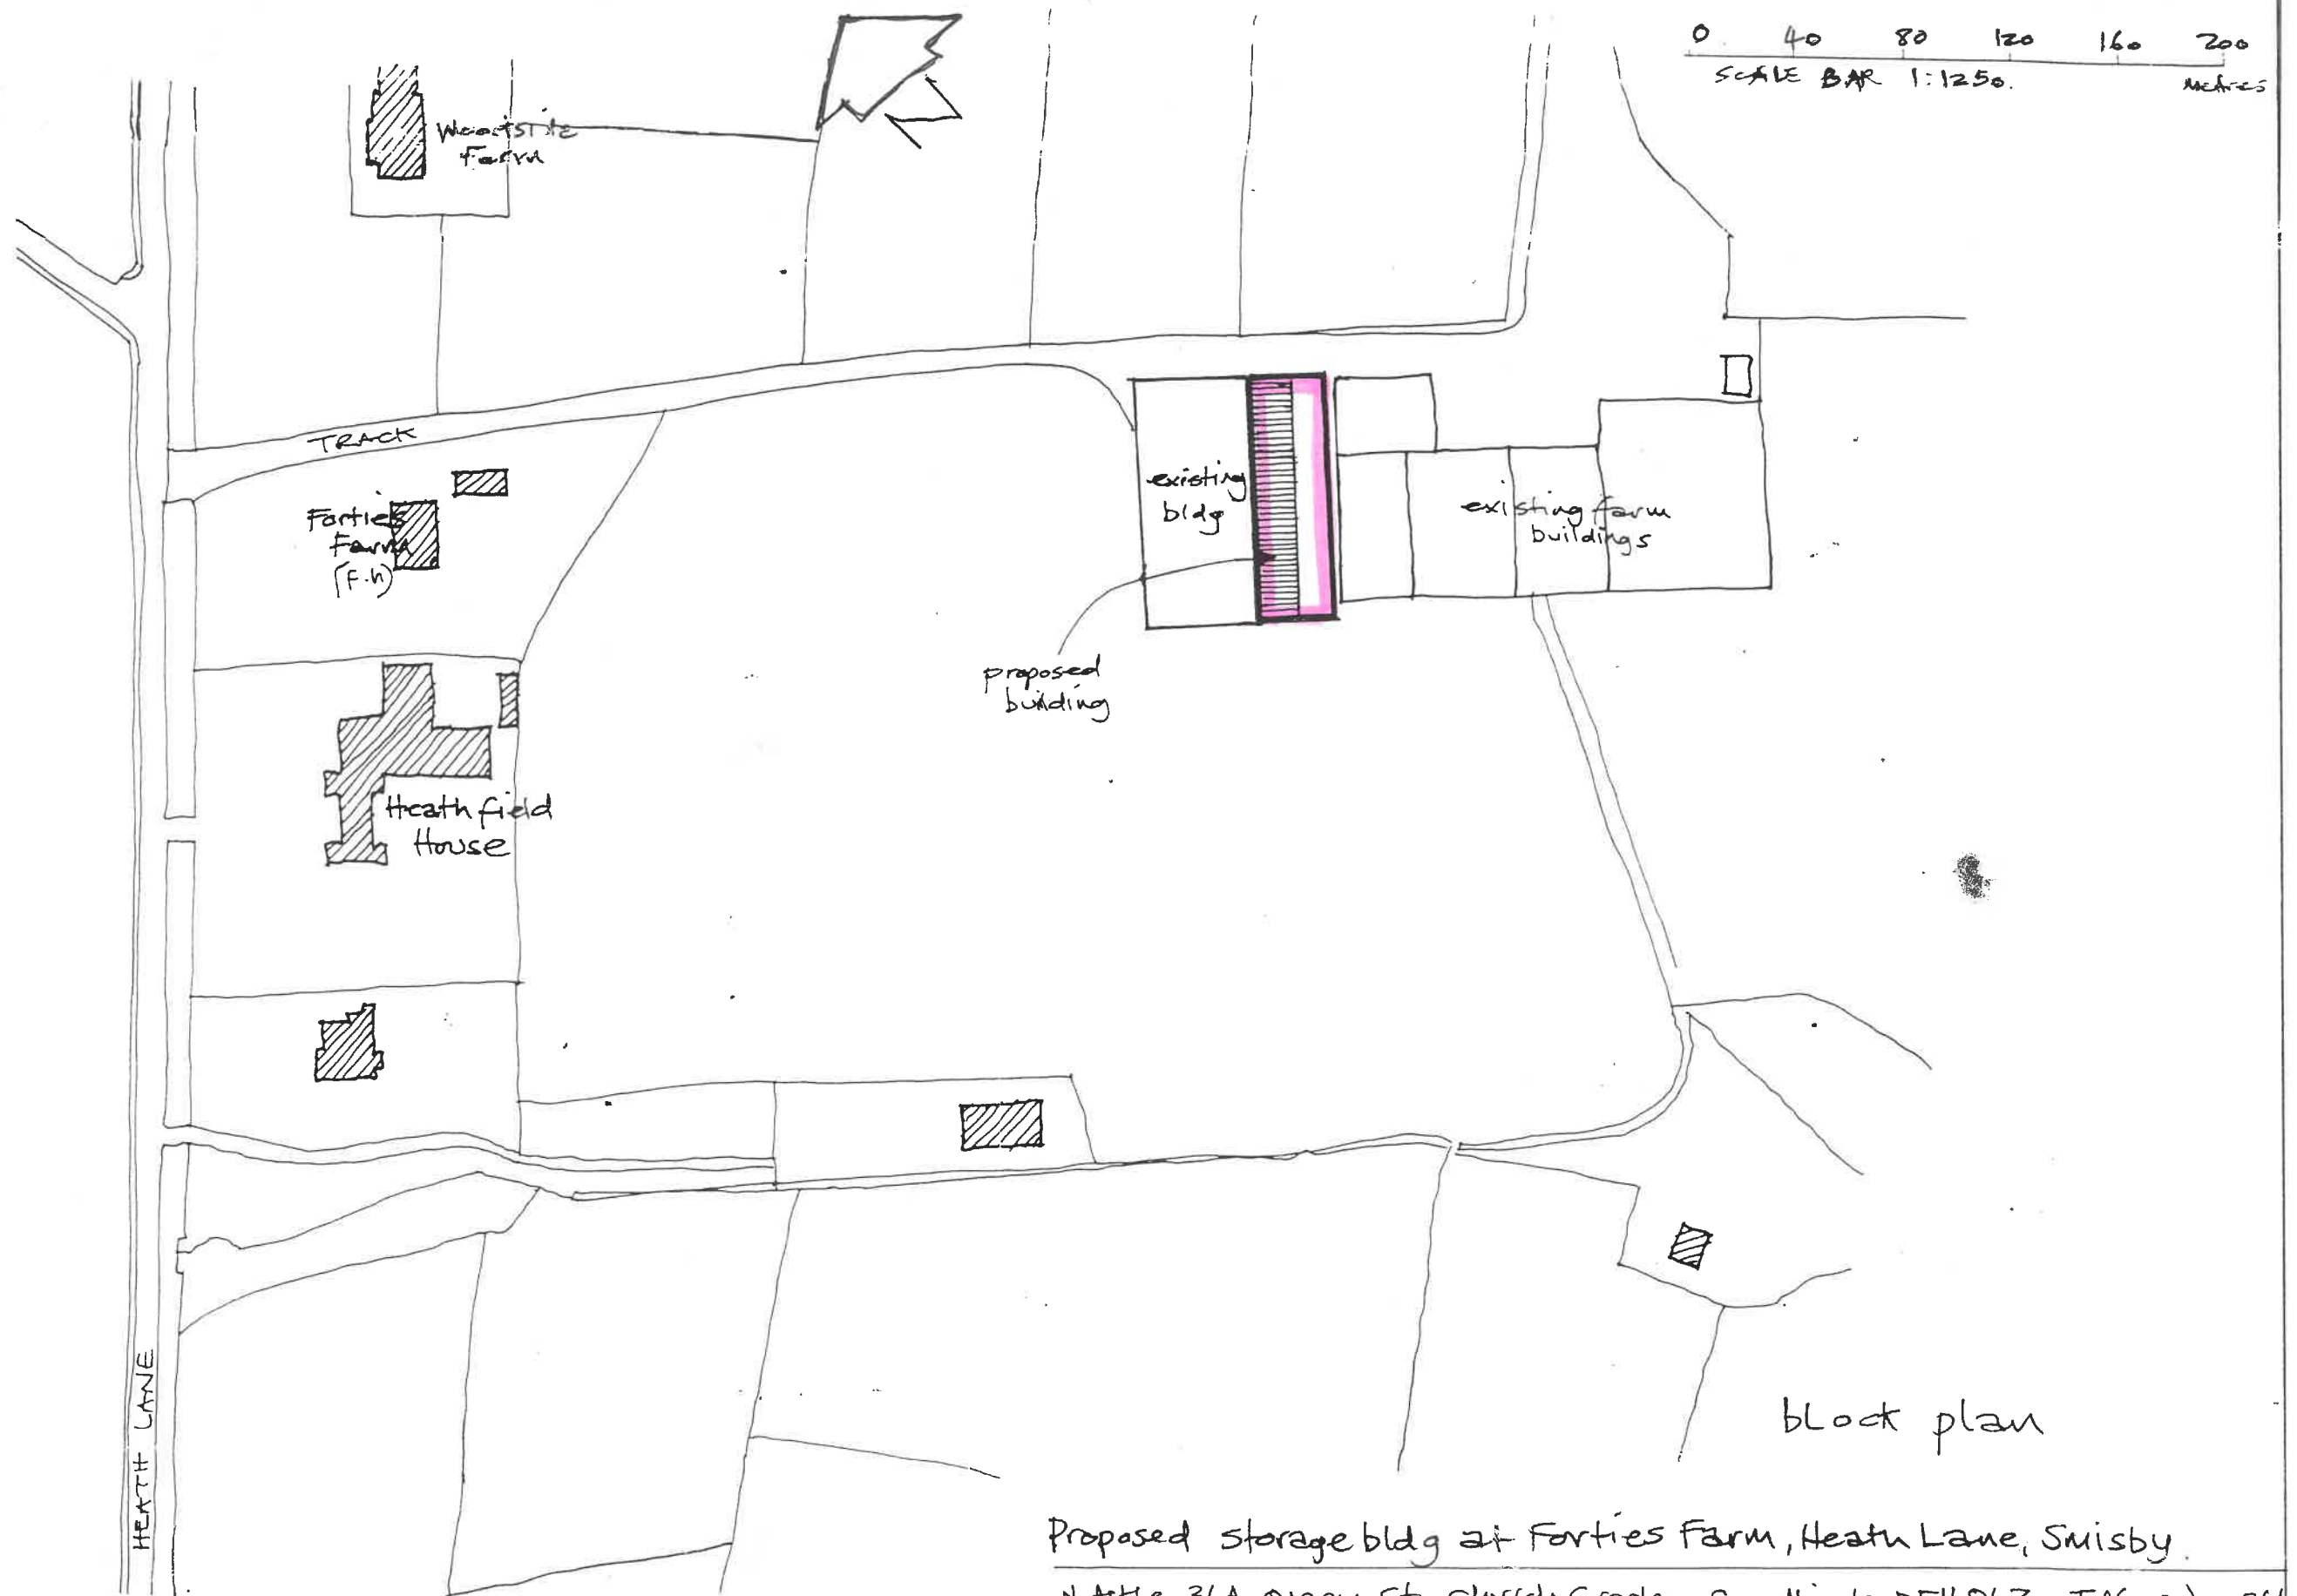

Proposed storage bldg at Forties Farm, Heath Lane, Swisby.

N. Ashe, 36A, Queen St, Church Gresley, Swadlowke, DE11 9LZ Tel: (01283) 212361

PAPER SIZE A3

All dimensions to be checked on site

Scales: 1:1250 (uos) Date: March 2021. Drg. No: NA/DAGFF/1.