
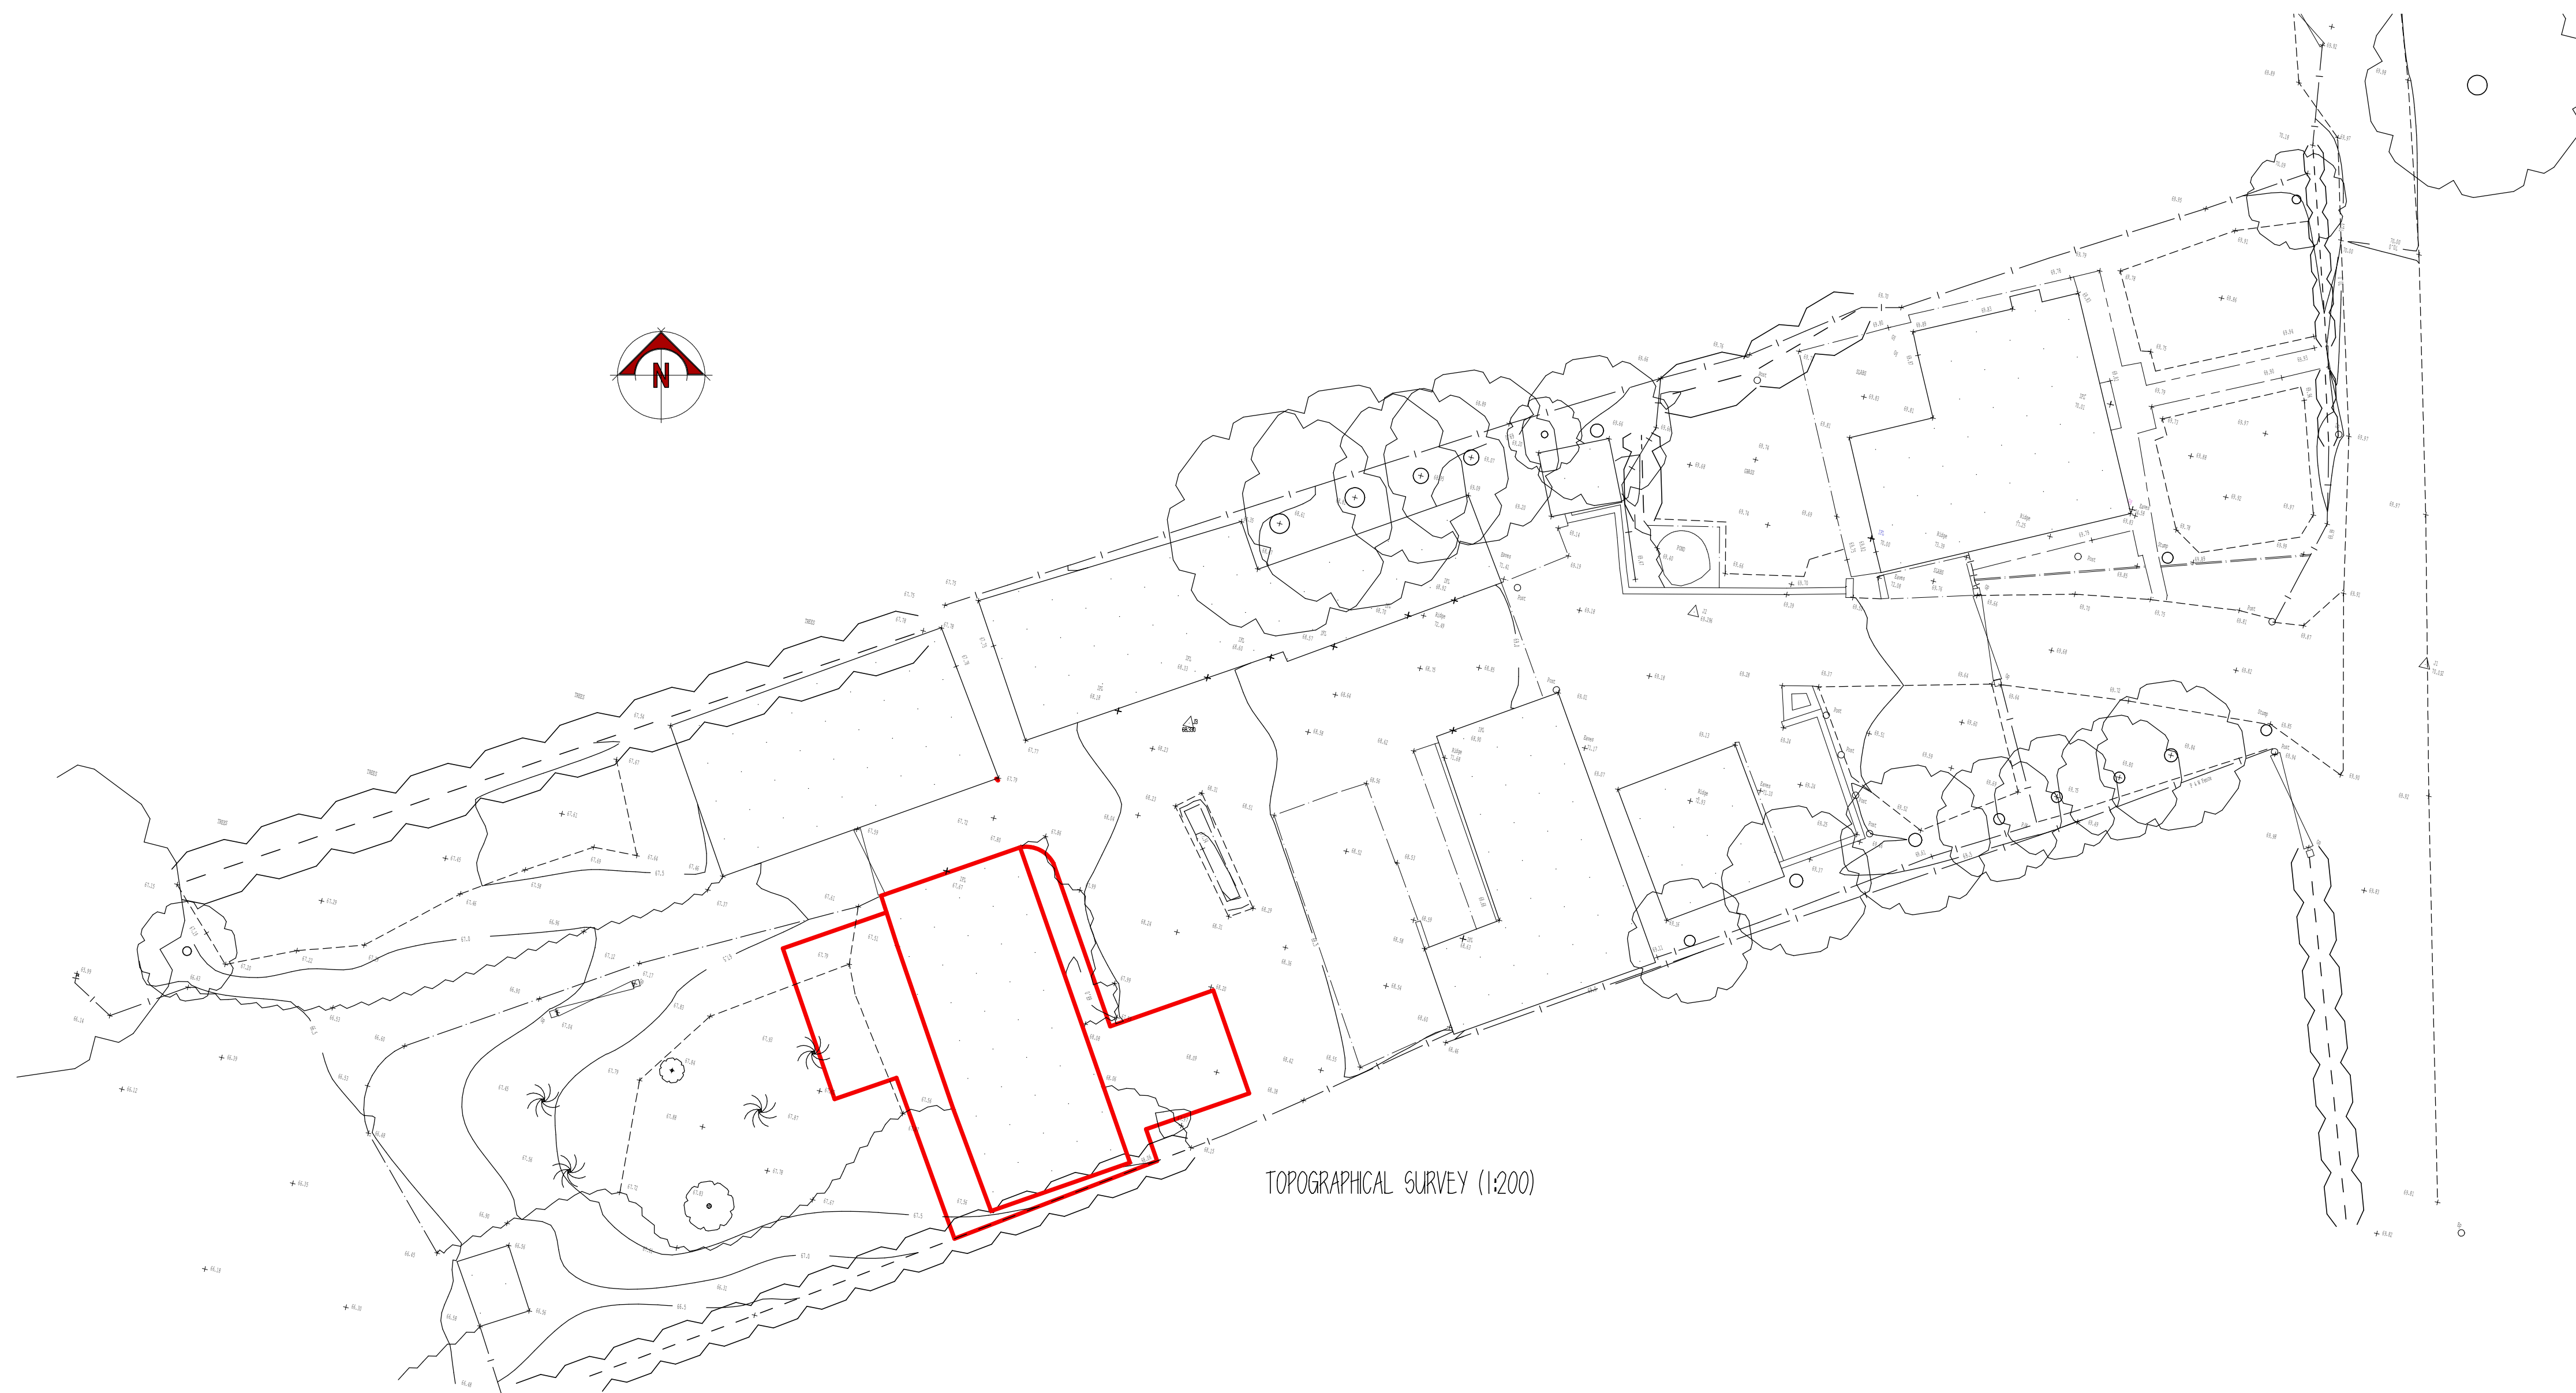
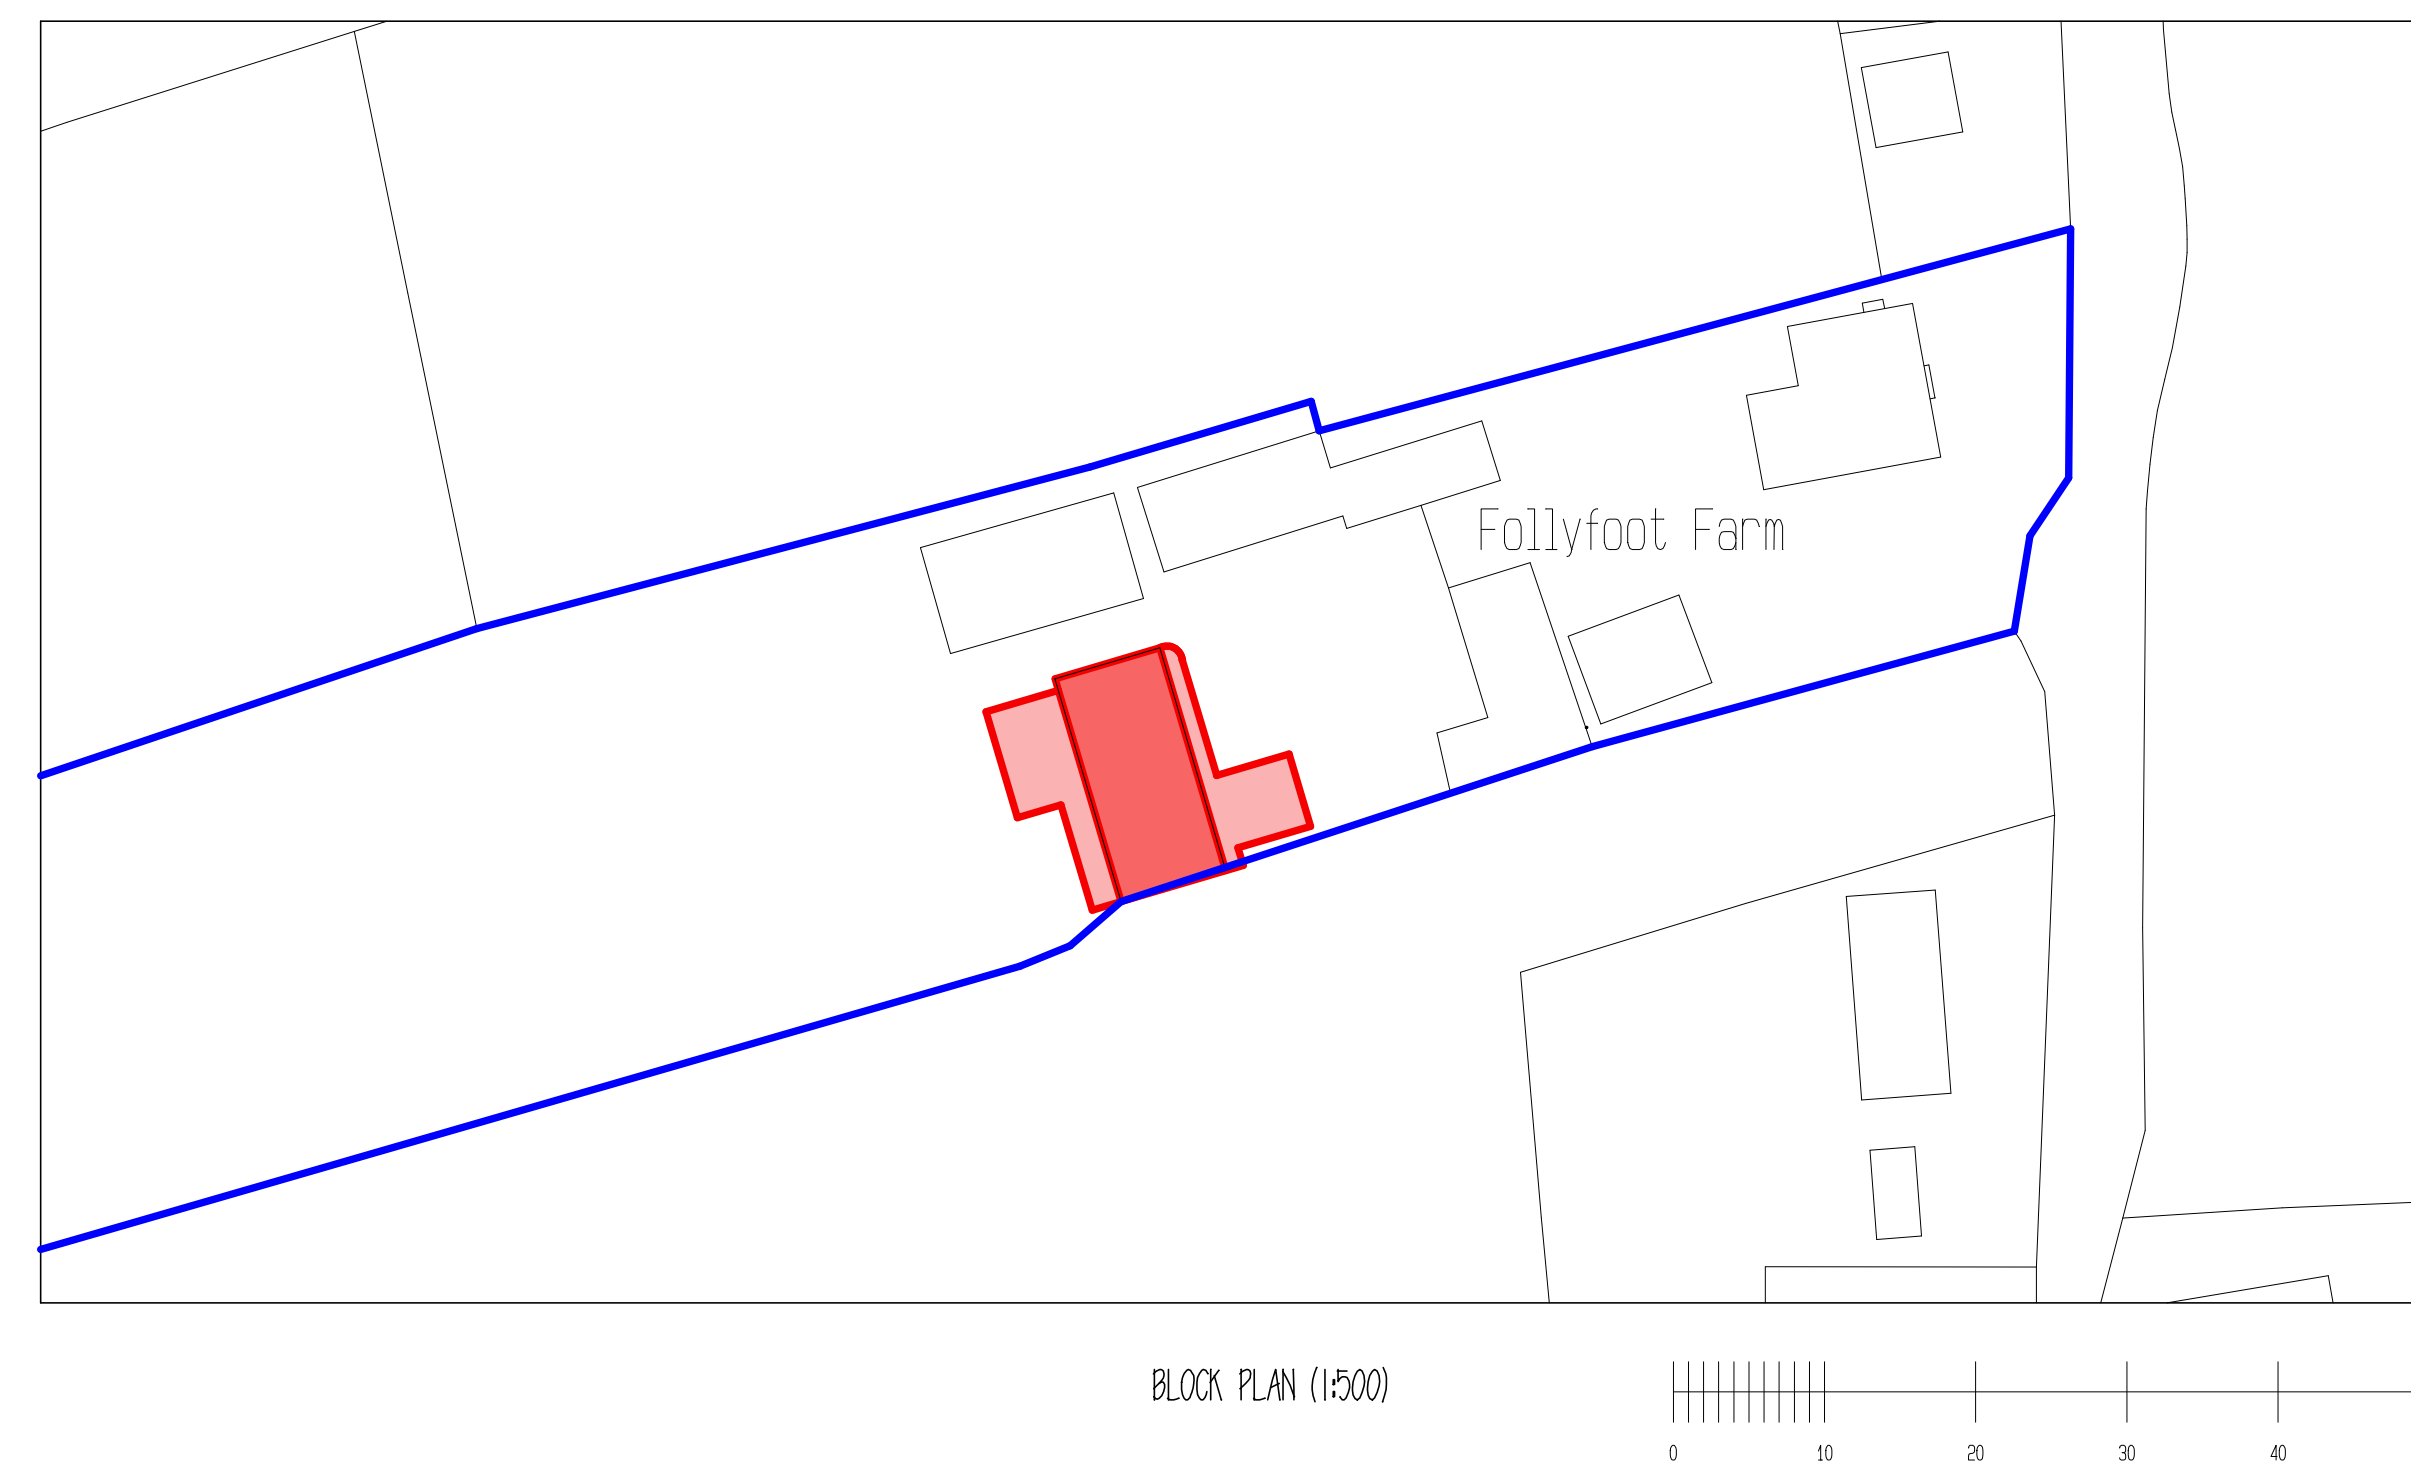


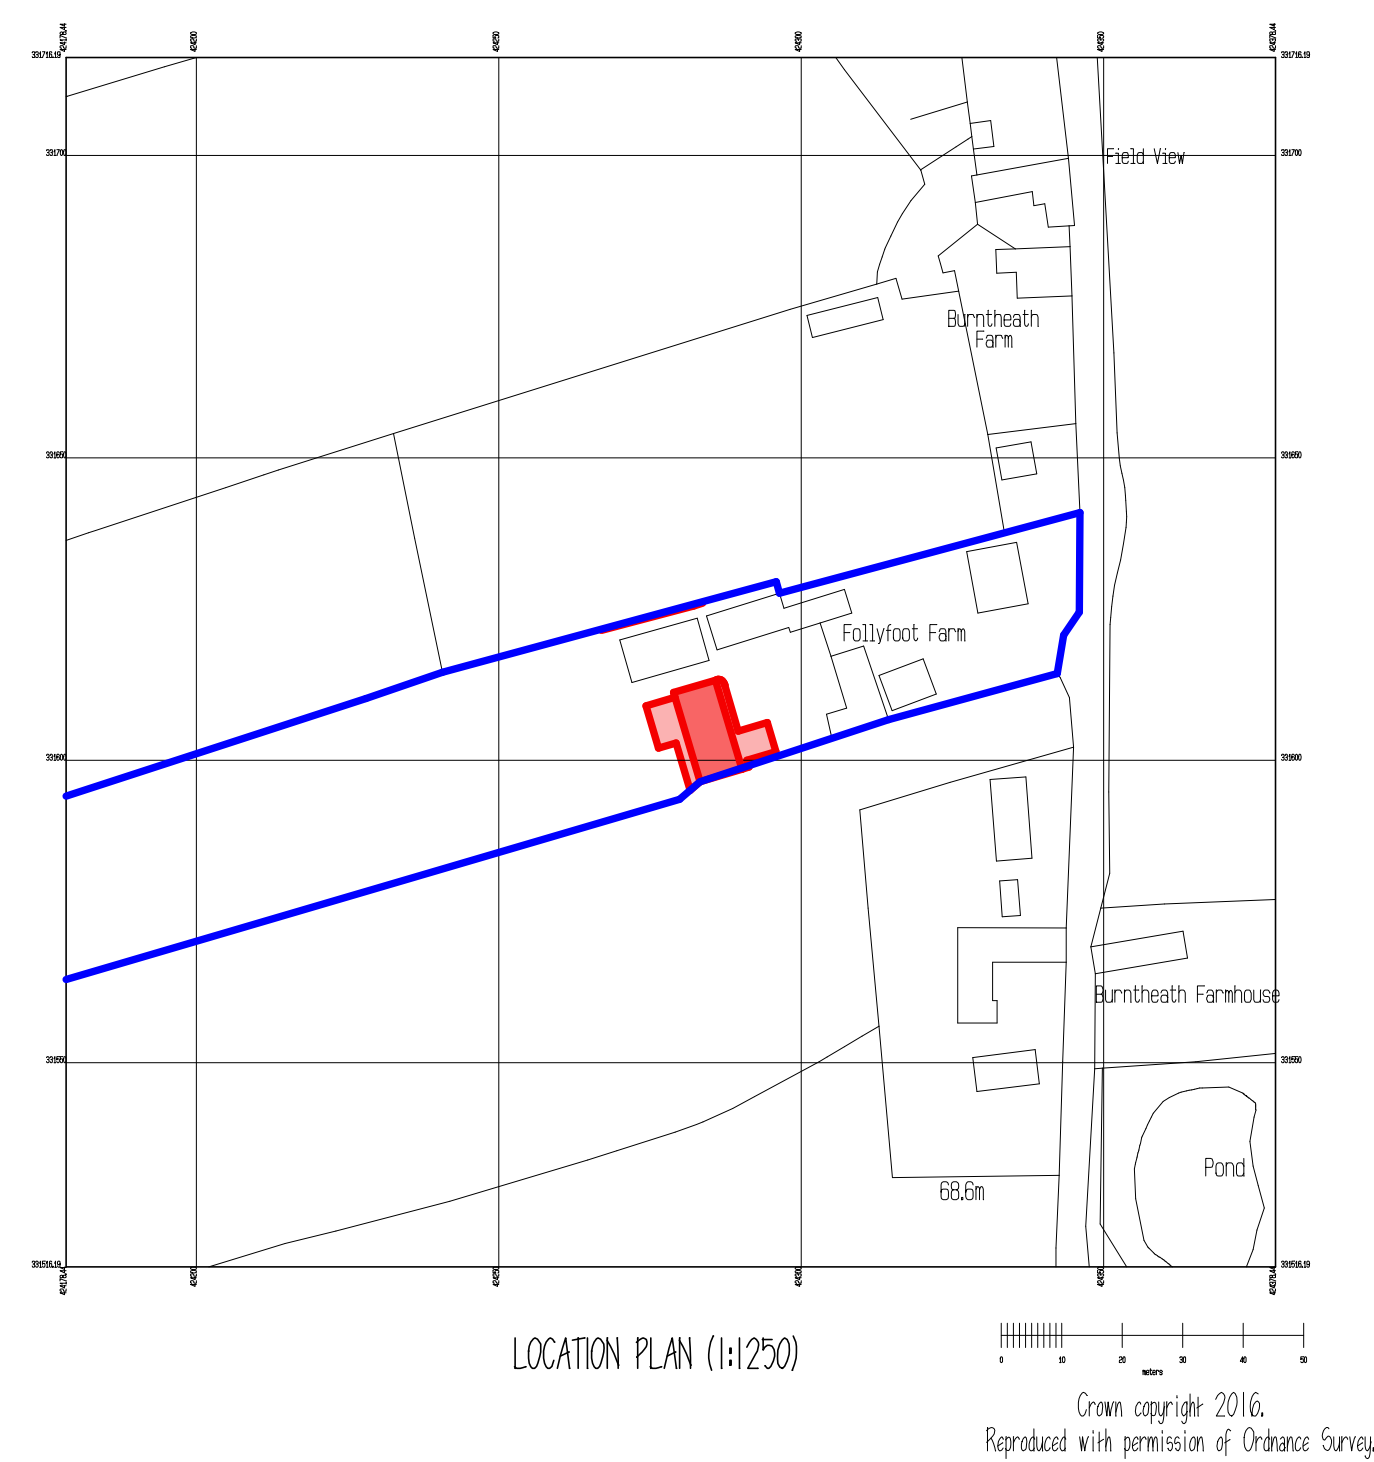

POINT FEATURE LEGEND TABLE

[illegible]

THG
ARCHITECTURAL SERVICES

19 Kings Croft,
Allestree,
Derby,
DE22 2FP

t: 01332 77 51 91
m: 07976 954 365
e: info@thgbuild.com

CLIENT
Mr & Mrs Hateley

PROJECT
Folly Foot Farm, Burnt Heath, Hilton
Derbyshire DE65 5FE

DRAWING

PROPOSED RESIDENTIAL CONVERSION
- TOPOGRAPHIC SURVEY AND
LOCATION PLANS

DRG. No		REVISION
CH-P-01105-41		-
SCALE	DATE	
AS SHOWN	1/4/2016	