
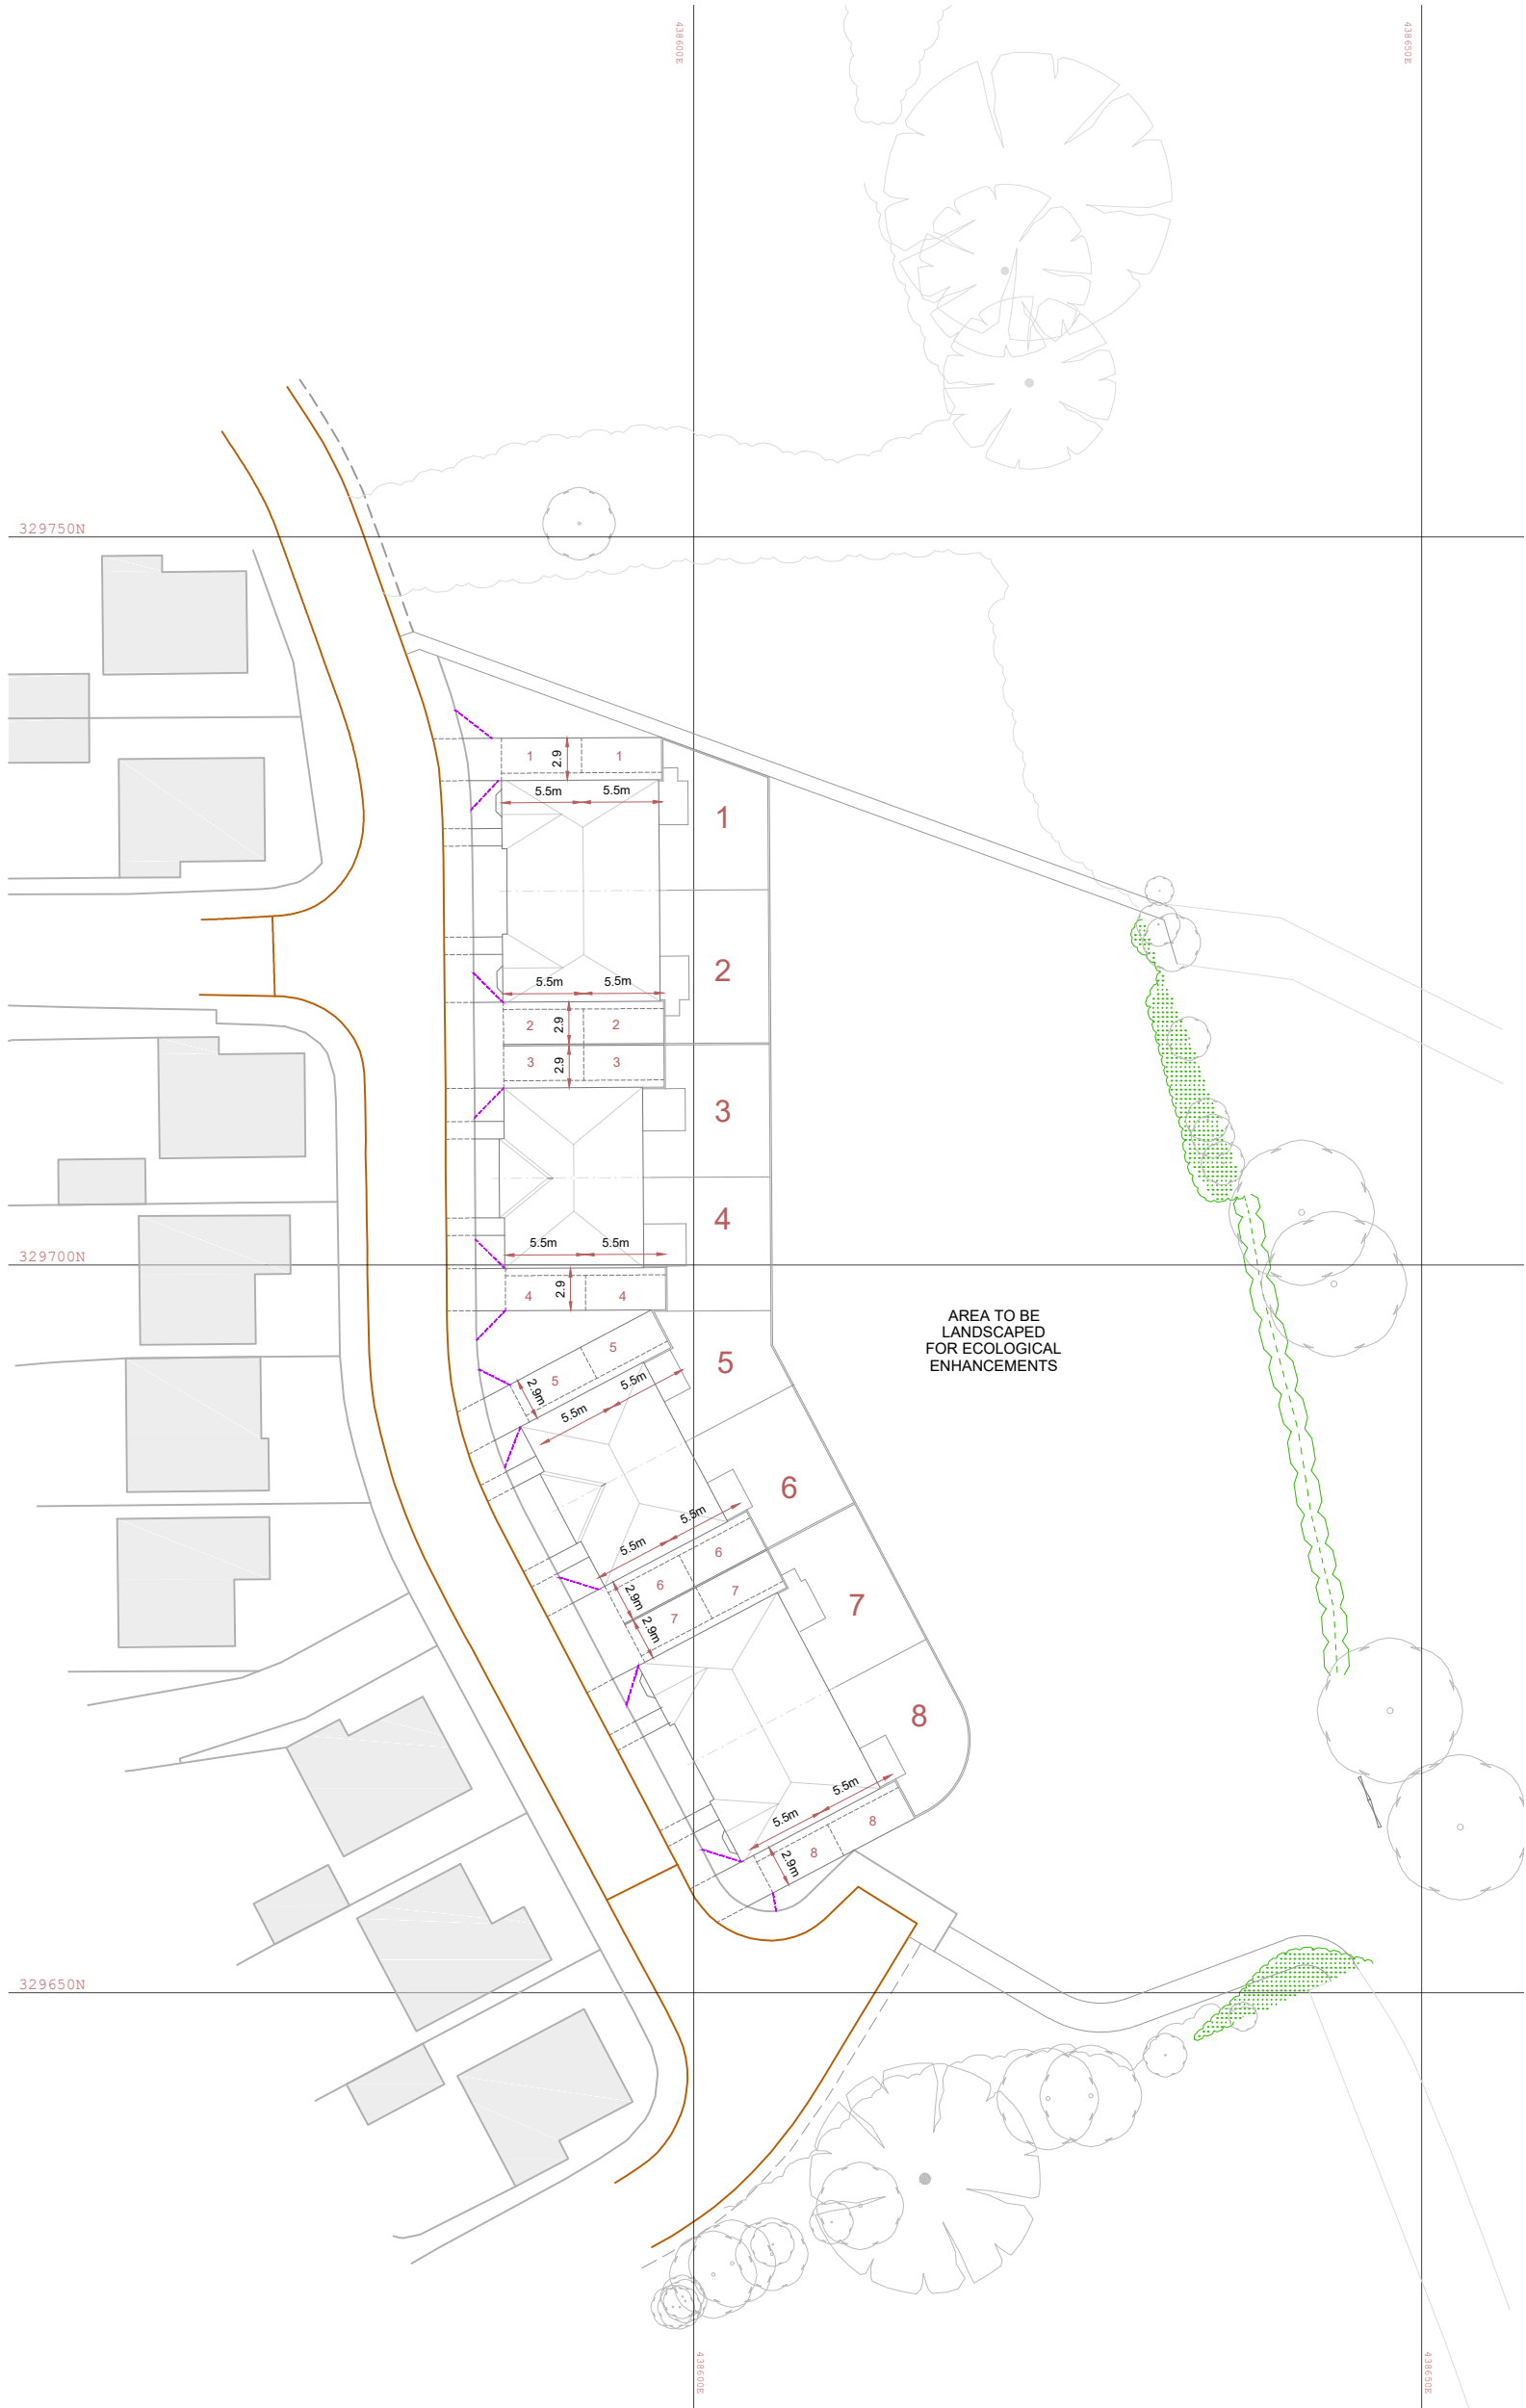


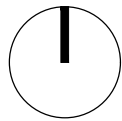

C	Parking space sizes increased in width to 2.9m & units updated to suit. Plots 3-6 sizes updated.	19/07/21	DL
B	Footpath fronting plots 1-8 increased in width to 2m. Parking space sizes updated to 2.4 x 5.5m & visibility splays now indicated to house driveway frontages.	28/06/21	DL
A	'Area to be landscaped for Ecological Enhancements' note added to drawing	07/04/21	DL
REV	DESCRIPTION	DATE	BY

PROJECT
LAND TO HENHALL DRIVE,
CHELLASTON

DRAWING
PLANNING LAYOUT

DRAWING NO. CH_20-02_001			
DATE	SCALE	REV	DRAWN BY
MAR 2021	1:500 @ A3	C	DL

