

4x5x0.8m Storage
Crates for the $\frac{1}{100}$
Year +30%CC
Storm
CL 101.000
IL 97.303

4x5x0.8m Storage
Crates for the $\frac{1}{100}$
Year +30%CC
Storm
CL 101.000
IL 97.303

This drawing is copyright of Topping Engineers LTD and must not be copied or reproduced in anyway without written consent.
DO NOT SCALE OFF THIS DRAWING

Notes:

1. This drawing is to be read in conjunction with all relevant architect's and engineer's drawings.
2. It is assumed that all works will be carried out by a competent contractor working, where appropriate, to an approved method statement.

Key:

 Site Boundary

— —○— — Adoptable SW Sewer and Manhole


 Private SW Sewer and Manhole

Existing Adopted Sewers

1.000 - 920m²

1.001 - 2270m²

TOTAL 3180 inc 10% UC

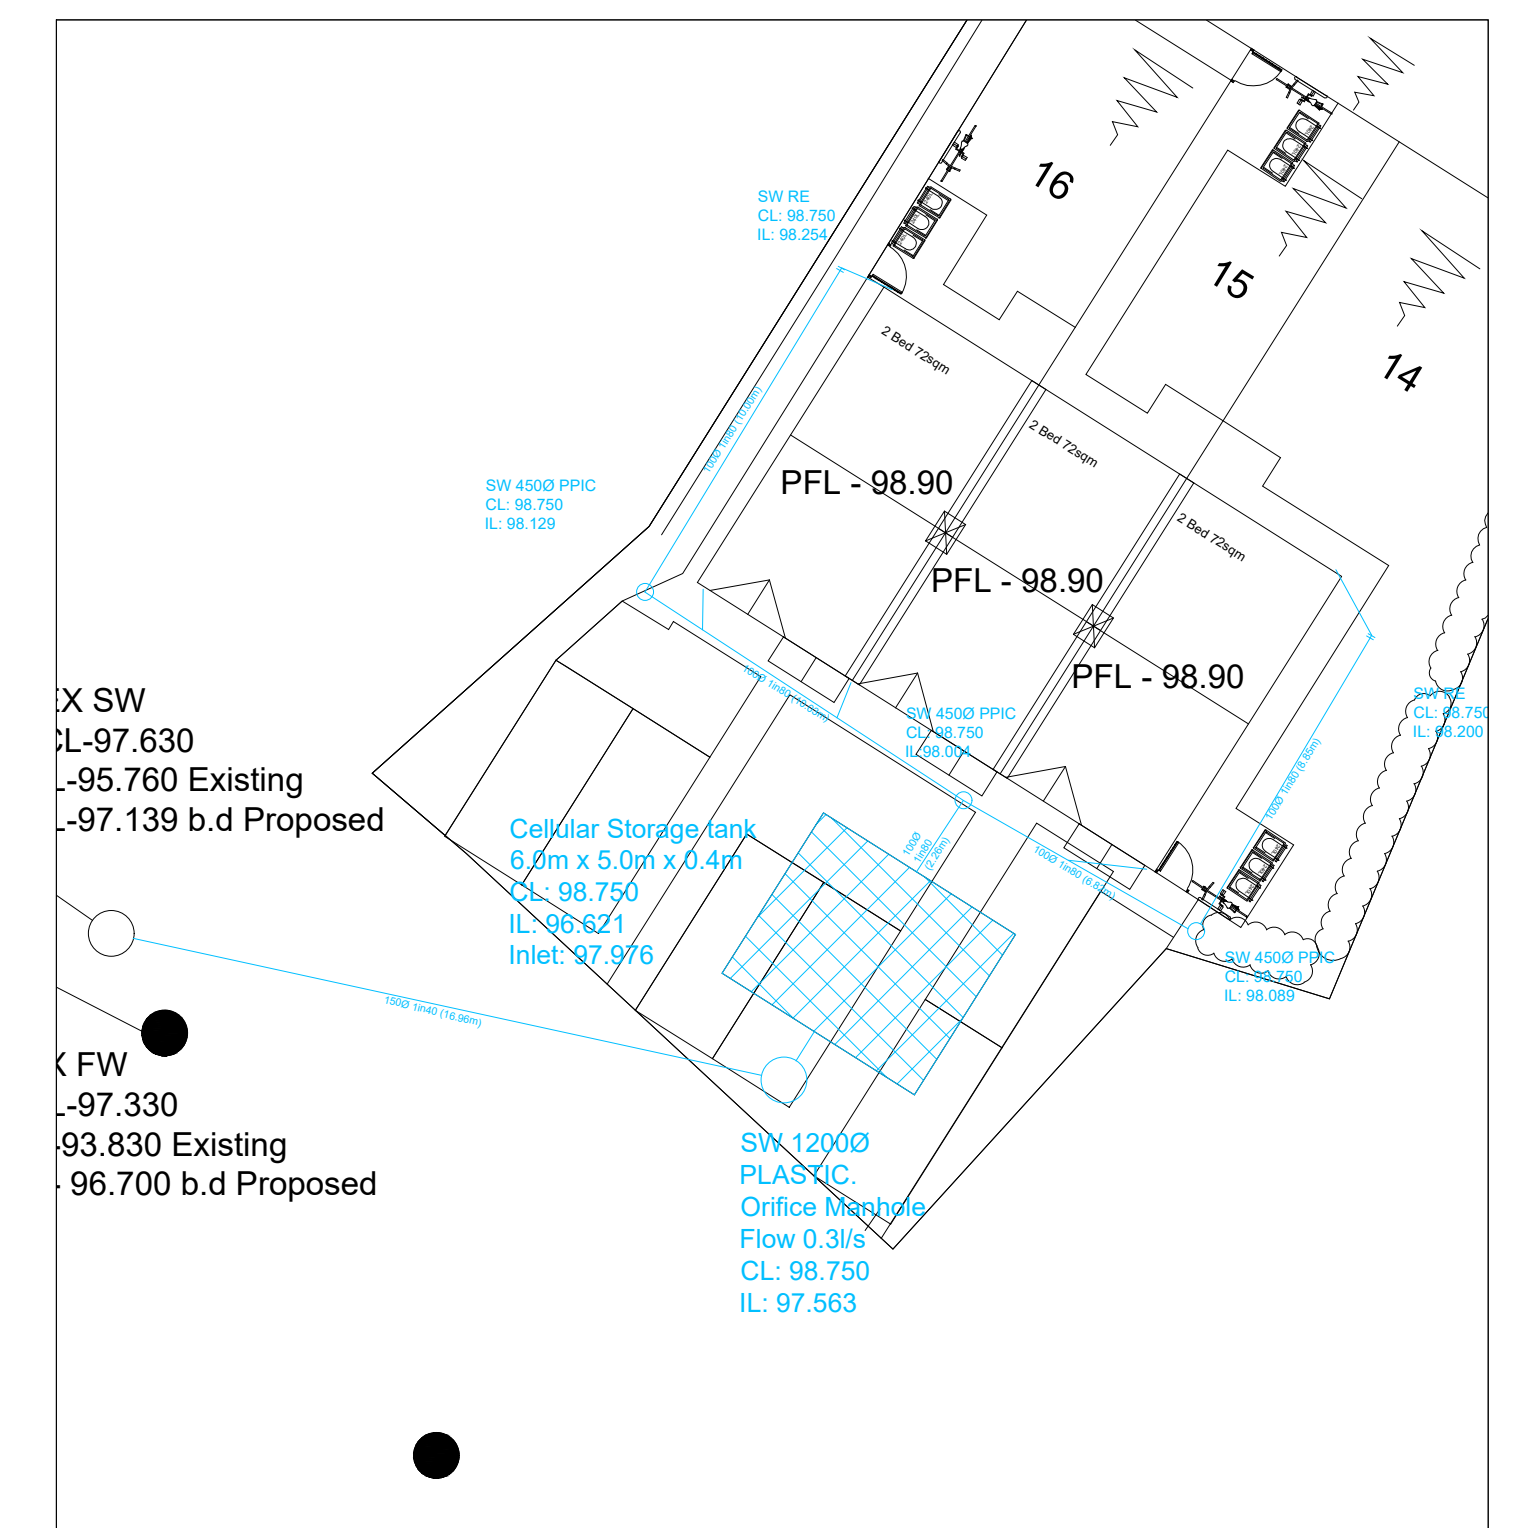

No.	Revision		Date	Drawn
Status		Preliminary		
 TOPPING ENGINEERS CONSULTING CIVIL & STRUCTURAL ENGINEERS Windsor House, Cornwall Road Harrogate HG1 2PW t: 01423 522 293 w: www.topping-engineers.com e: info@topping-engineers.com				
Client				
TRICAS				
Project				
ORCHARD STREET, NEWHALL SWADLINCOTE, DE11 0HU				
Drawing title				
S104 DRAINAGE CATCHMENT				
Drawn				
RT		Chkd	Date	Scale
		AD	MARCH 21	1/200
Contract No.		Drg No.		Revision
19542		DR-C-0171		P3