




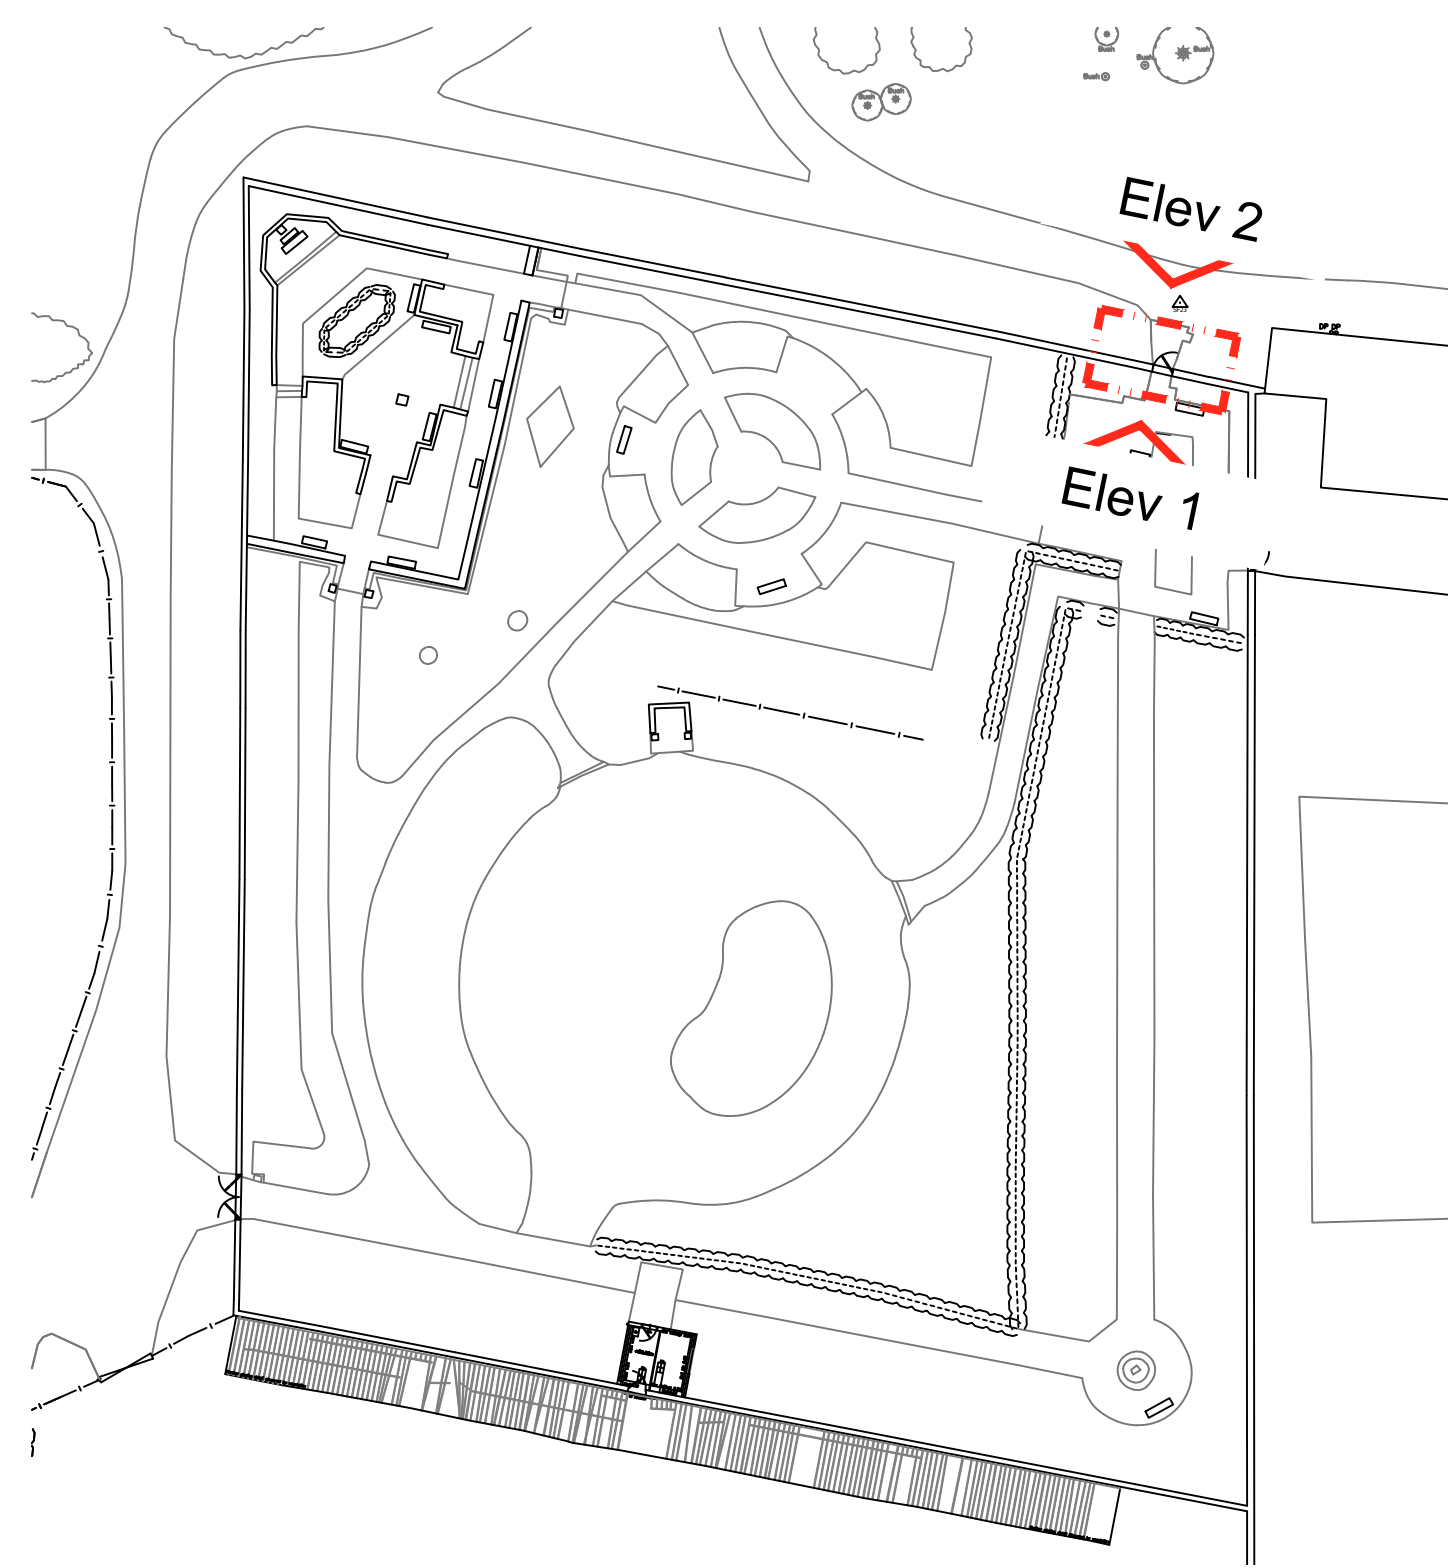

Elevation Location Key Plan @ Scale 1:500

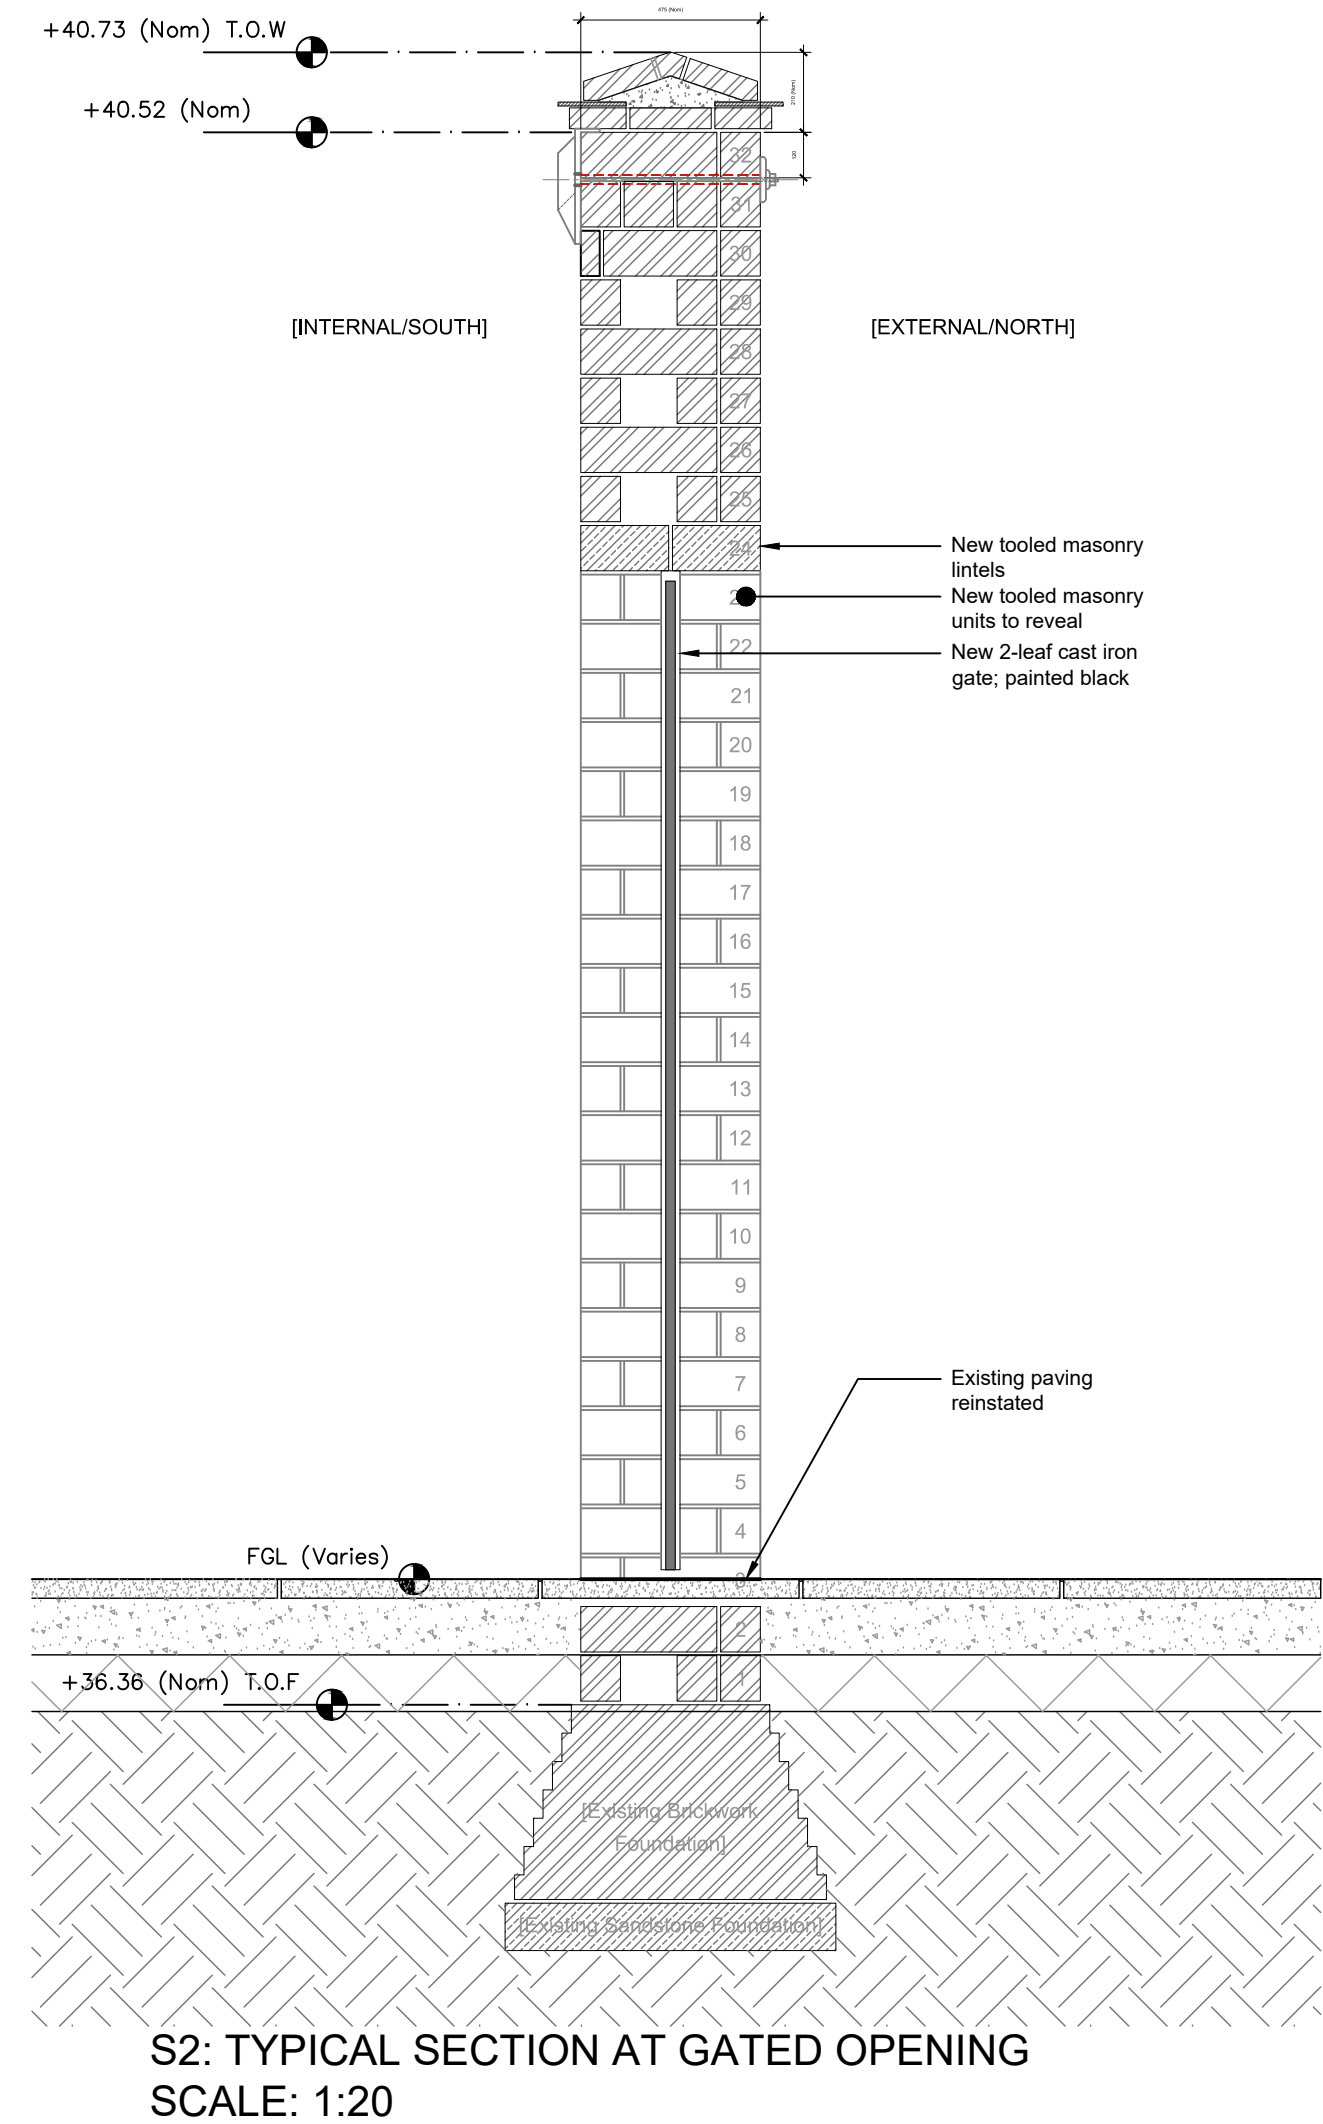


S2: TYPICAL SECTION AT GATED OPENING
SCALE: 1:20

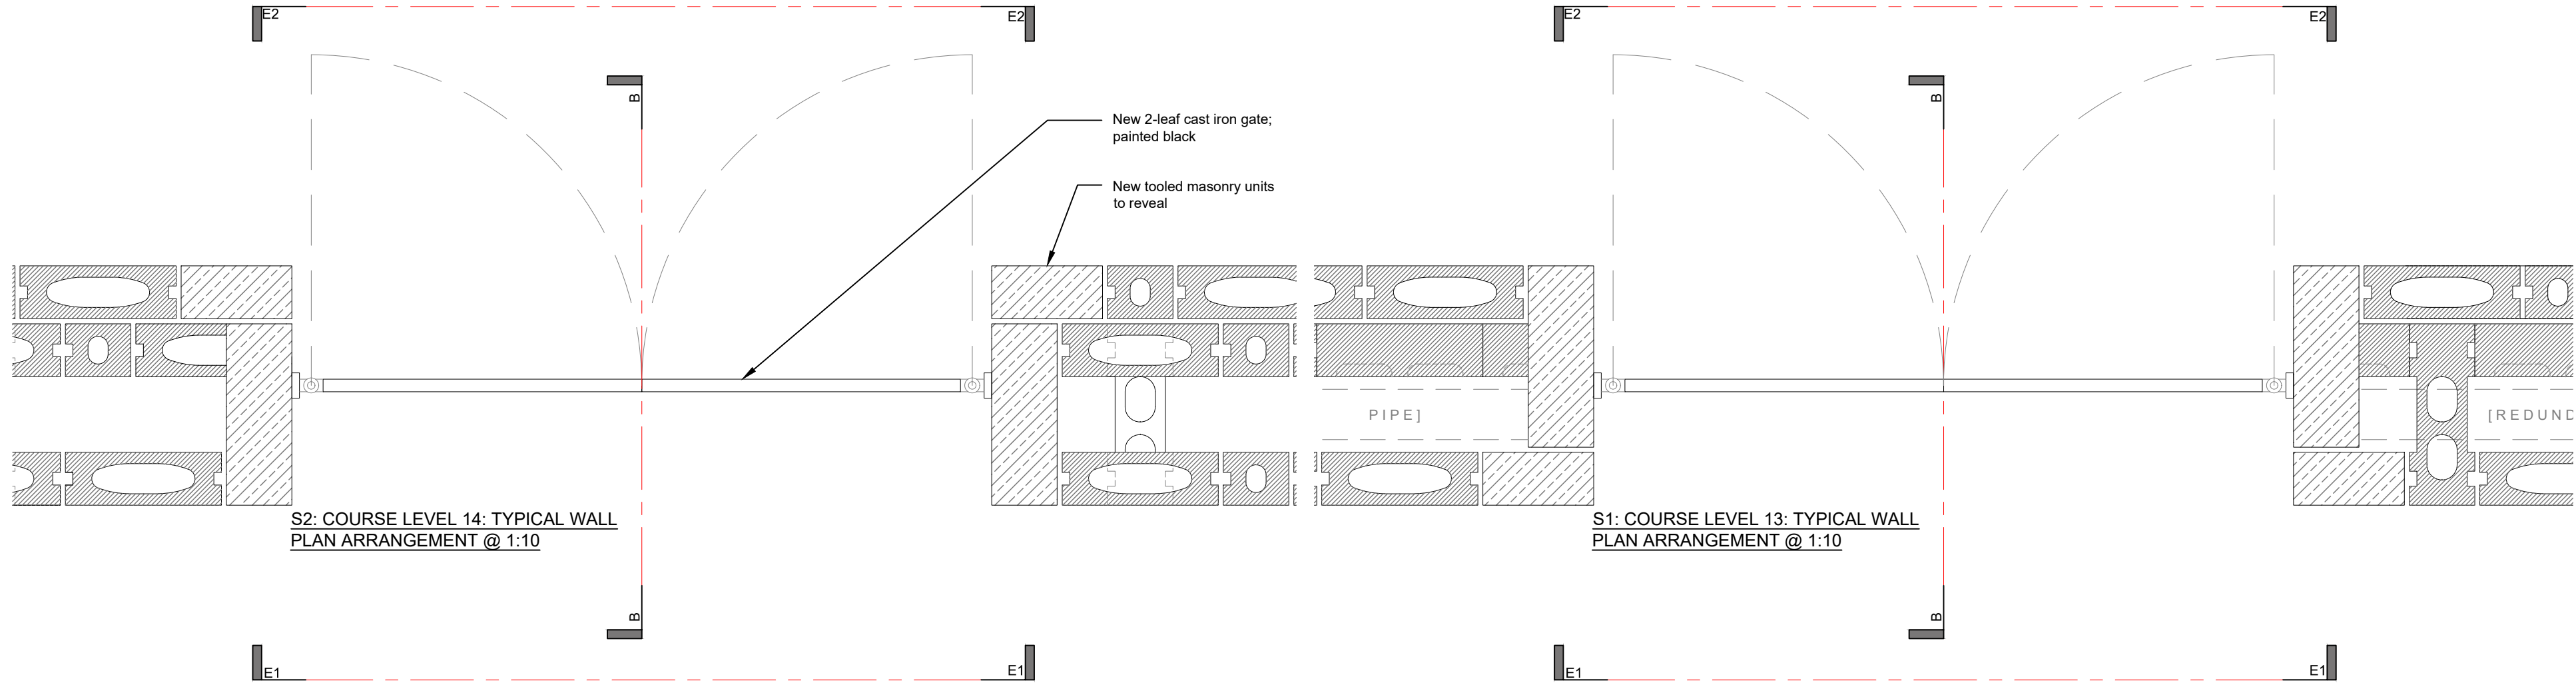


S2: COURSE LEVEL 14: TYPICAL WALL
PLAN ARRANGEMENT @ 1:10

S1: COURSE LEVEL 13: TYPICAL WALL
PLAN ARRANGEMENT @ 1:10

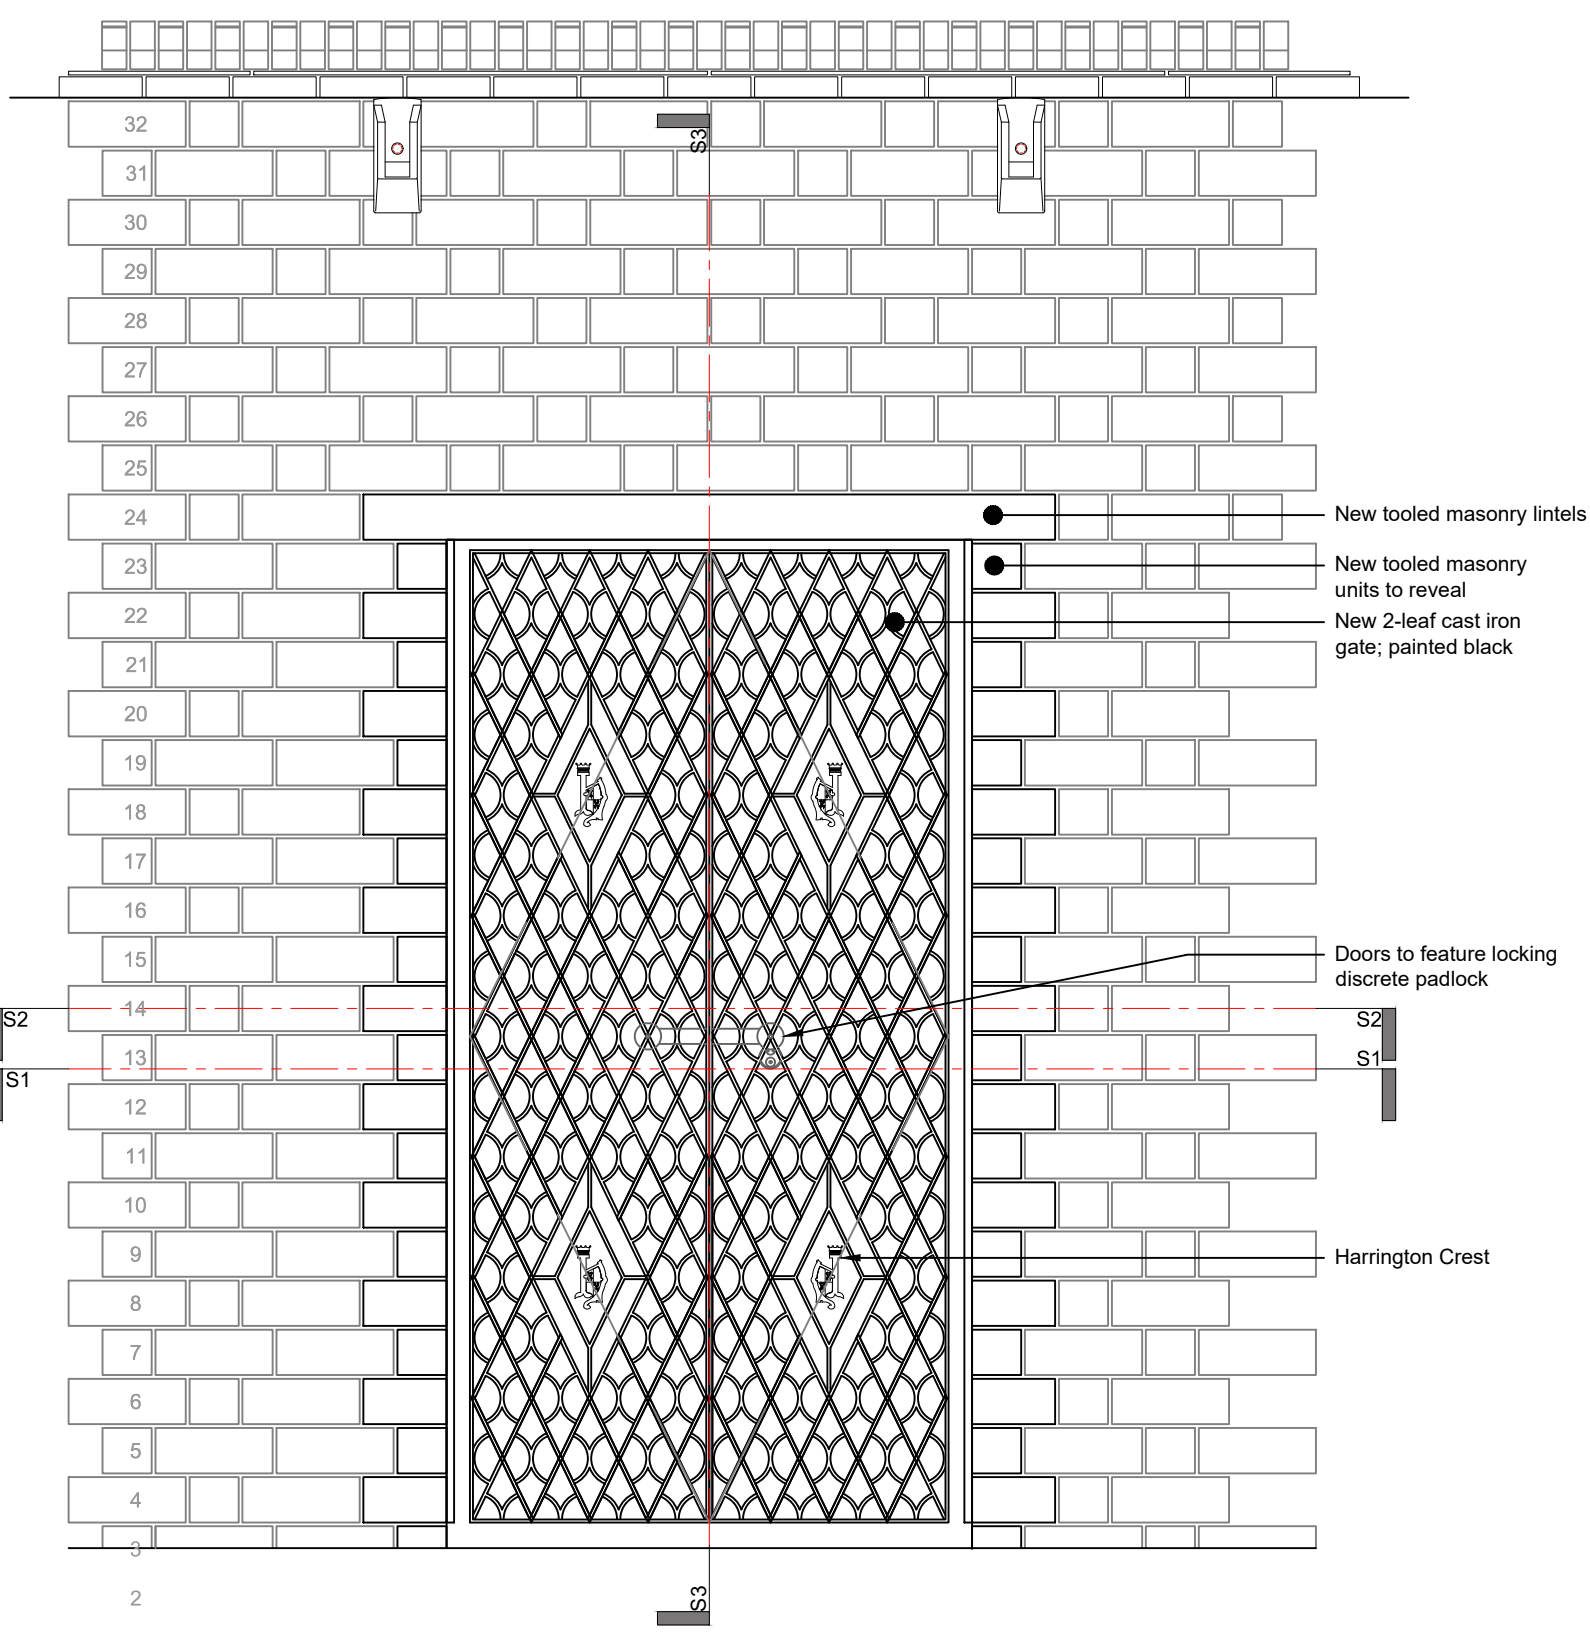

PROP'D GATED OPENING ELEVATION 1 (INT.)
SCALE 1:20



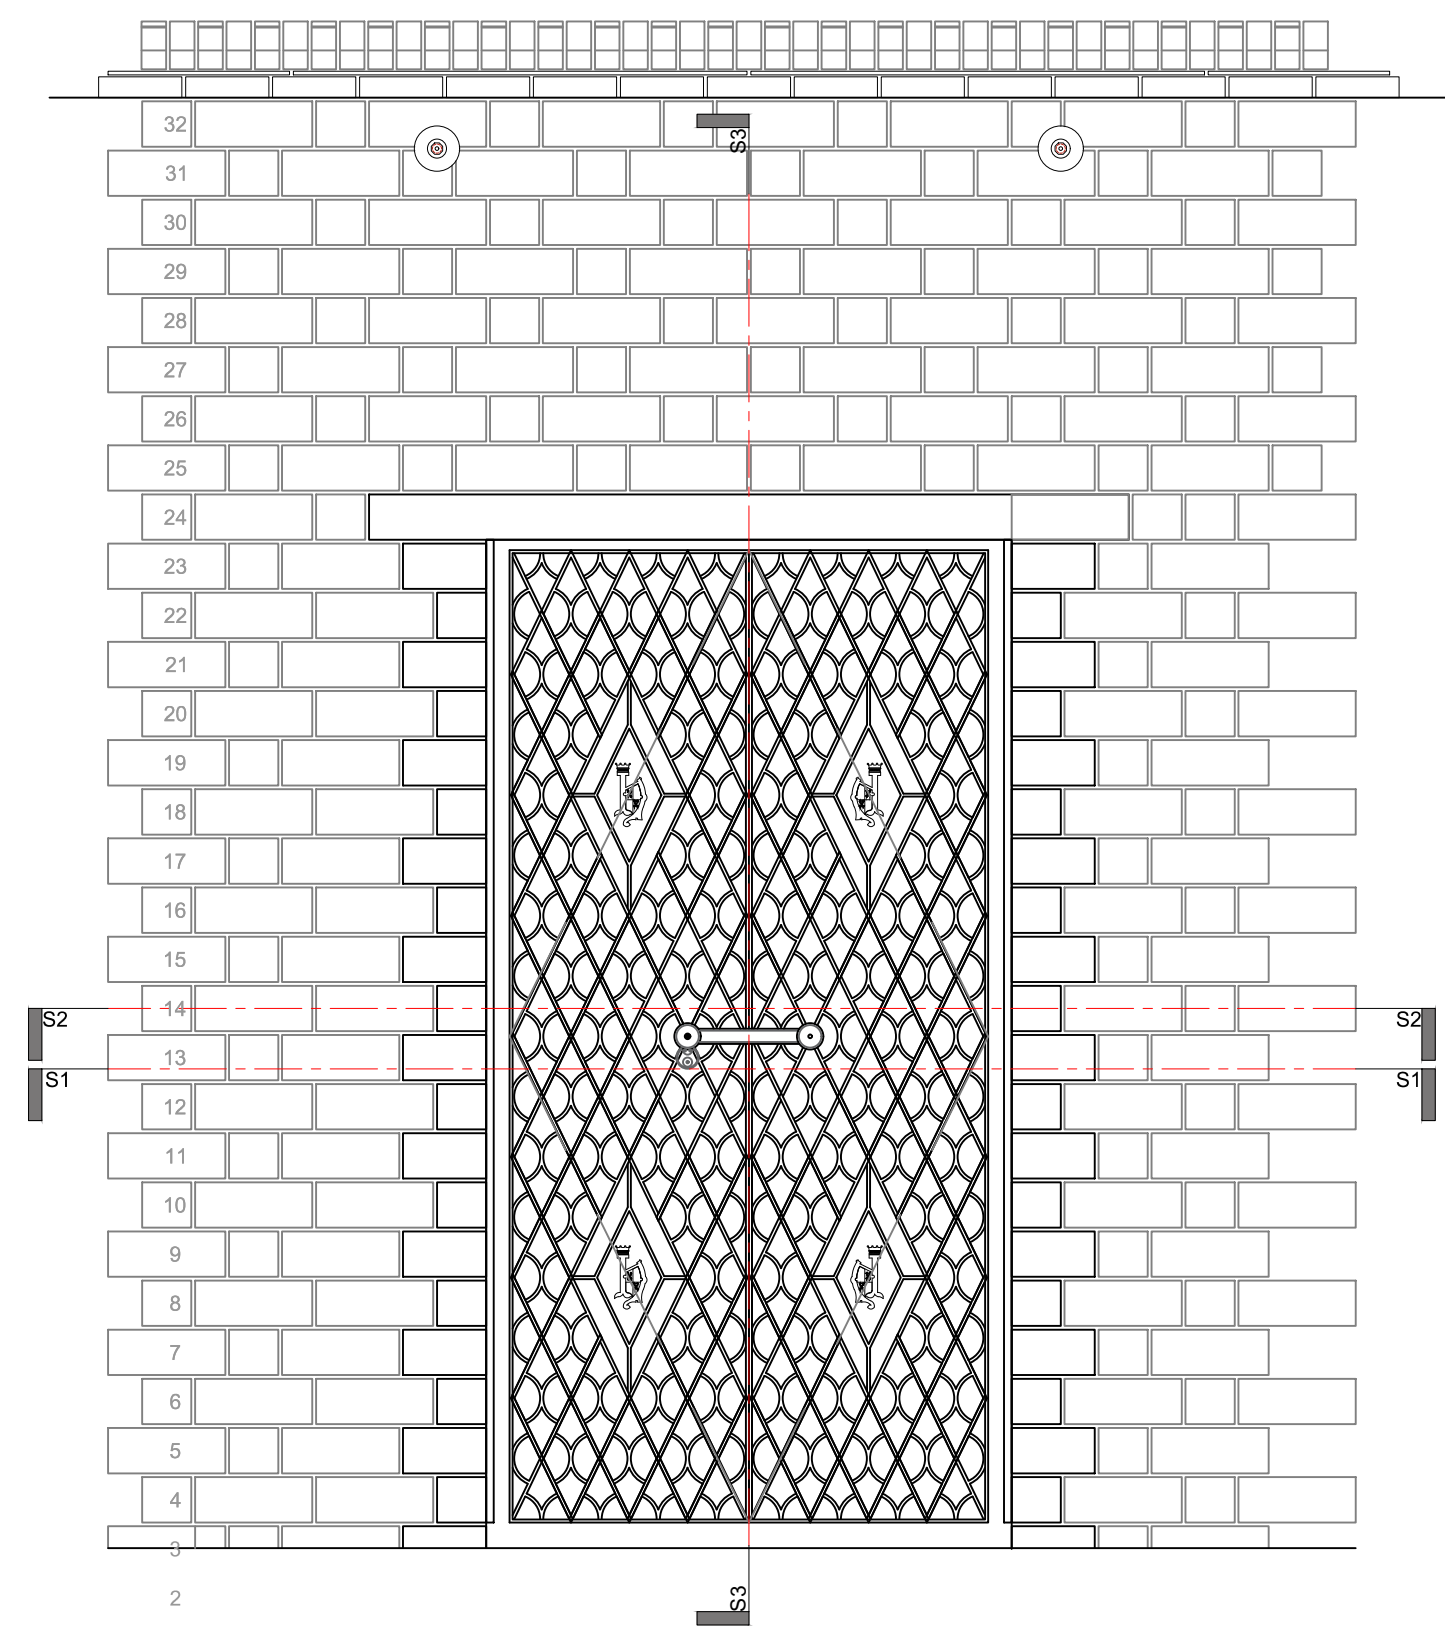


PROP'D GATED OPENING ELEVATION 1 (EXT.)
SCALE 1:20

HEALTH AND SAFETY INFORMATION

(Refer to Pre-Tender CDM Documentation)

KEY TO REPAIRS

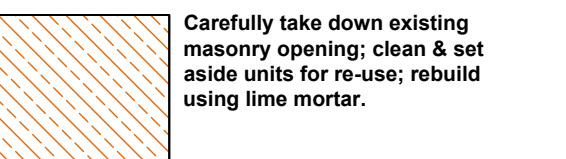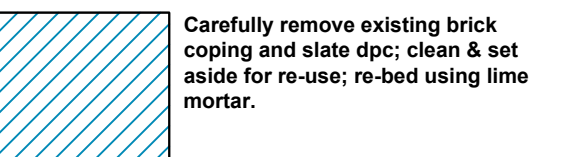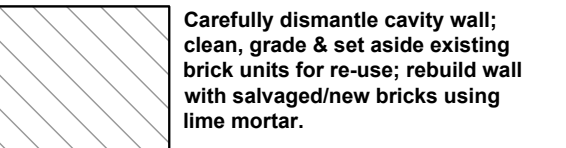

GENERAL NOTES

BRICKS
All previously salvaged bricks to be sorted before construction and any defective bricks rejected. Advise architect of approximate percentage salvaged. All new bricks to be handmade to exactly match original dimensions, colour and texture.

COPING STONES
New coping stones to be finely tooled on all surfaces to match existing finish.

VEGETATION
Contractor to liaise with ECCP Rangers/Garden Staff to ensure vegetation protection/removal carried out properly.

Remove vegetation from all walls and brush down brickwork to remove all moss and lichen. Treat with a surface biocide registered by the Health and Safety Executive.

Repair work required to areas and surfaces indicated only. All other elevations to be left as existing.

Note. Drawing to be read in conjunction with NBS.

Rev.	Details of Revision	Date	Initial
------	---------------------	------	---------



Partner Details

Project
North Wall Repairs
The Old English Garden
Elvaston Castle

UPRN Number
2853-01

Drawing Number
P06/F/09

Title
Proposed Gated Opening

Scale AS SHOWN	Drawn AG	Checked AG
Original Size A1	Date 01.04.21	Date 01.04.21

Status
FOR PLANNING

DO NOT SCALE
Use only written dimensions. All dimensions must be verified prior to the works being put into hand and any discrepancies reported to the originator.

