


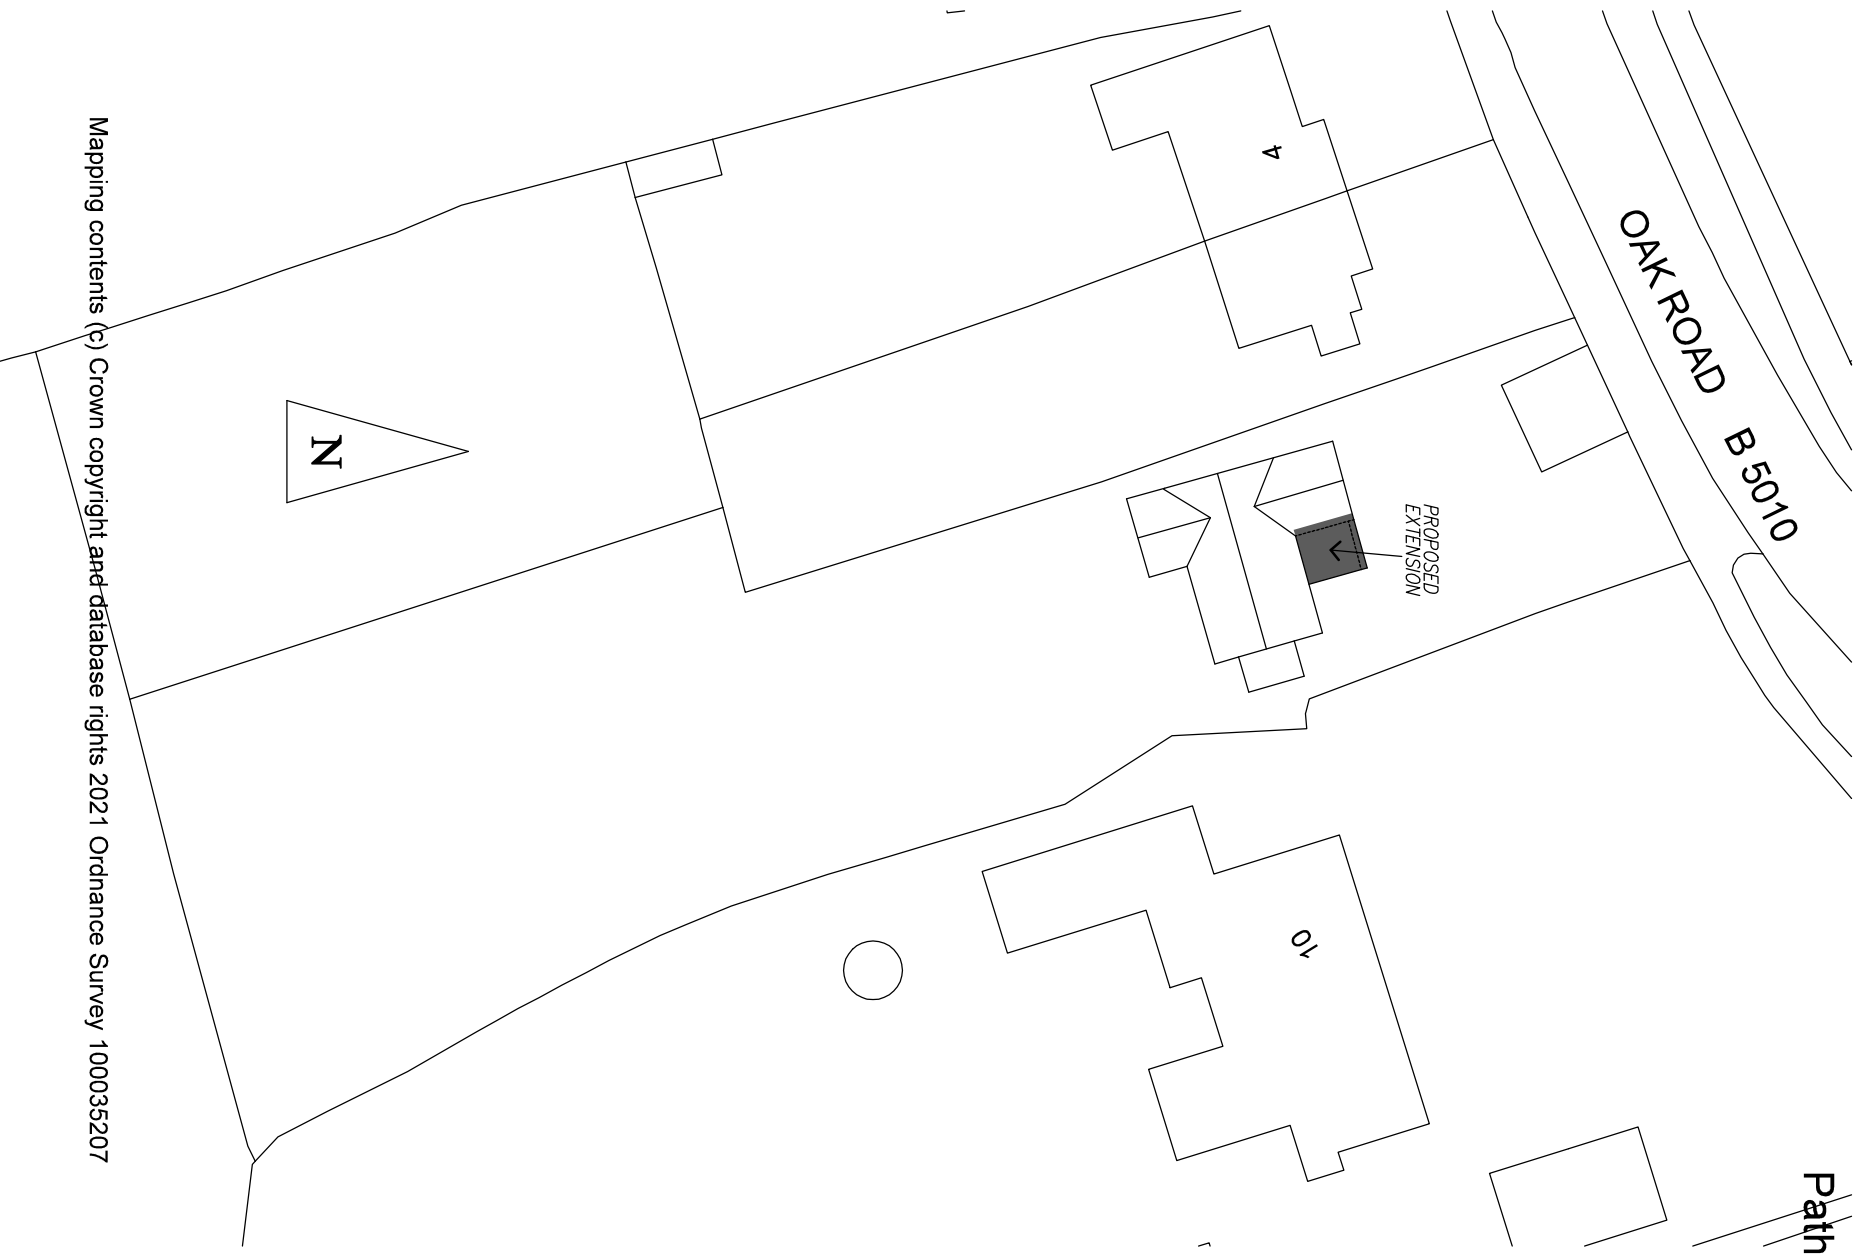

Mapping contents (c) Crown copyright and database rights 2021 Ordnance Survey 100035207

PROPOSED FRONT EXTENSION 8 OAK ROAD, THURSTON, DERBYS DE72 3EW
BLOCK PLAN scale 1:500