
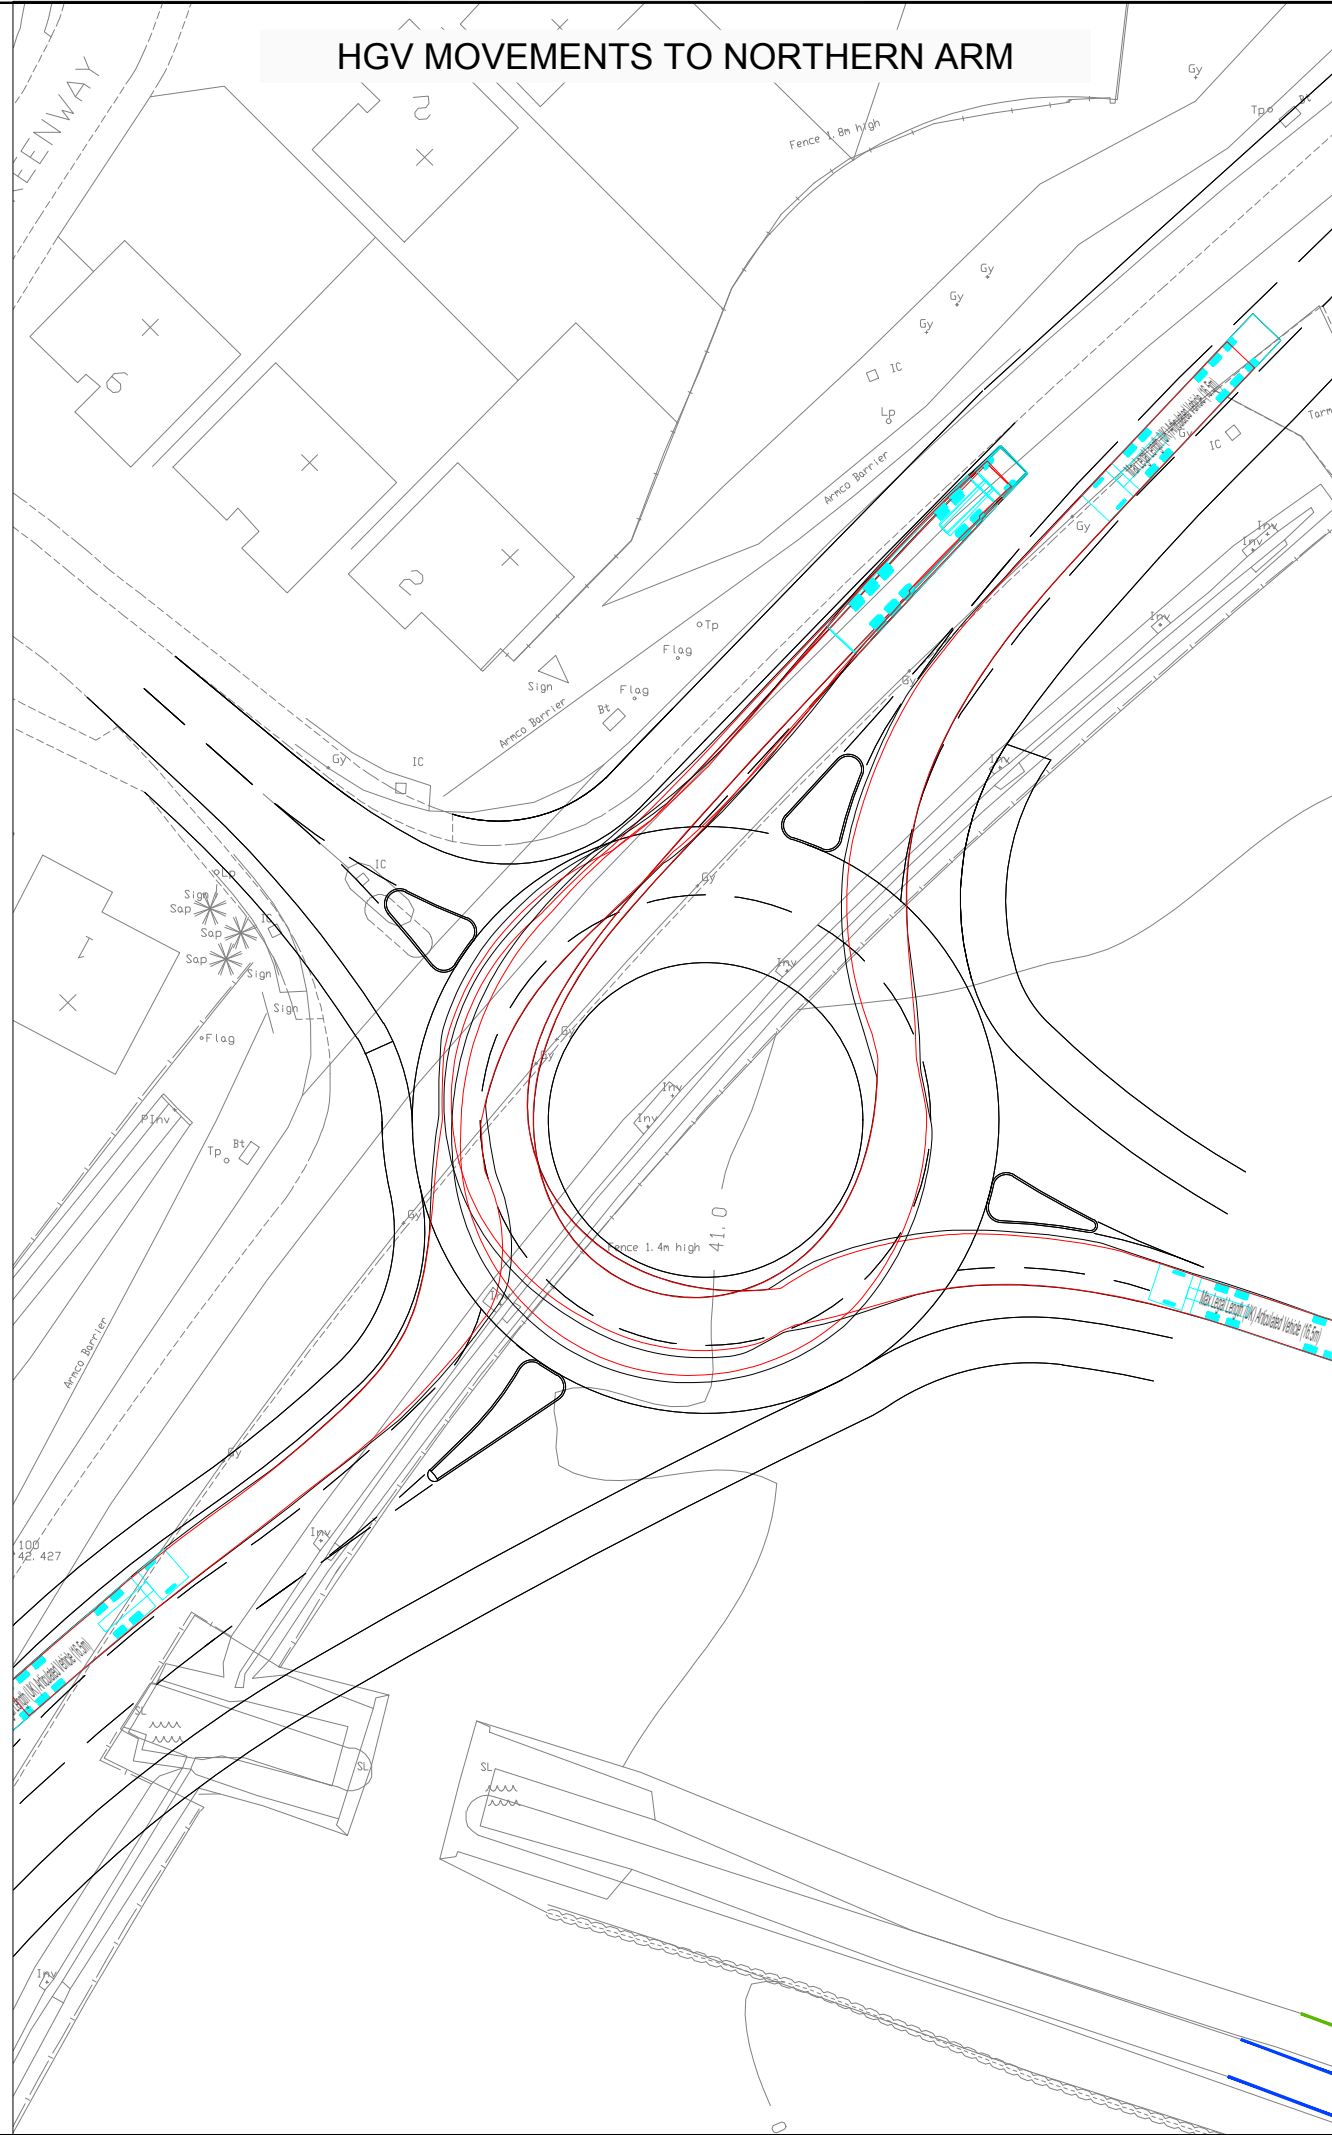


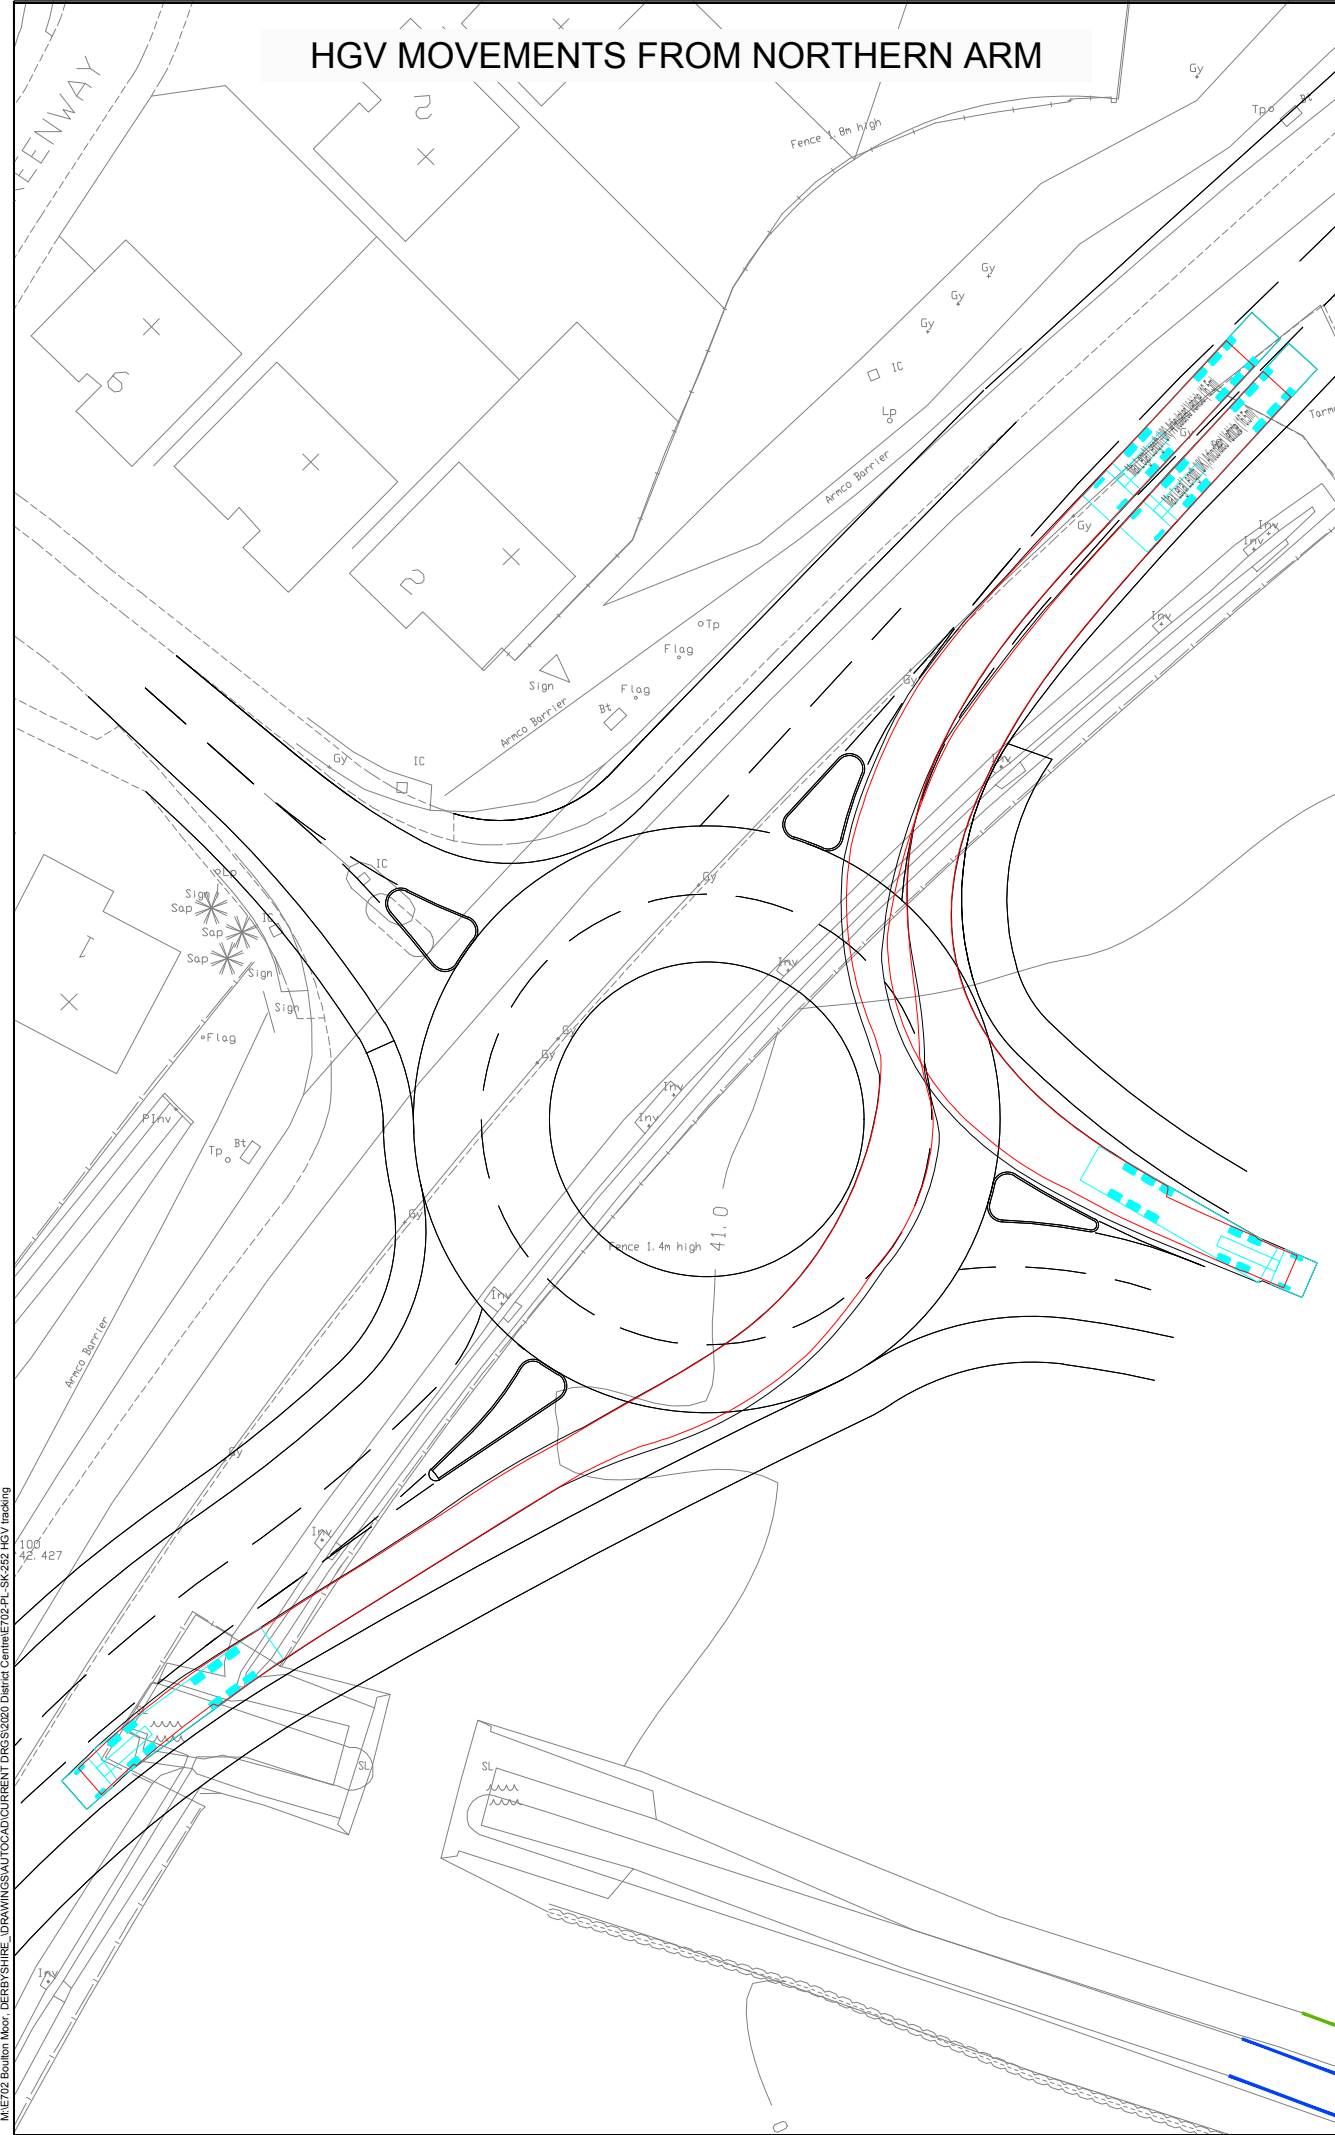

KEY

Max Legal Length (UK) Articulated Vehicle (16.5m)
Overall Length 16.500m
Overall Width 2.550m
Overall Body Height 3.681m
Min Body Ground Clearance 0.411m
Max Track Width 2.500m
Lock to lock time 6.00s
Kerb to Kerb Turning Radius 6.530m

NOTES

-	-	-	-	-	21/06
REV	DESCRIPTION	DE	DR	CH	DATE
DESIGNED BY	DCS	DRAWN BY	DCS	CHECKED BY	DCS
SCALE @ A1 SIZE	DATE				
NTS	14/01/2021				
PROJECT TITLE					
BOULTON MOOR - DISTRICT CENTRE					
DRAWING TITLE					
SWEEP PATH ANALYSIS 16.5m ARTICULATED HGV					
CLIENT					
JCS FARMING AND CENTRAL LAND					
CANNON CONSULTING ENGINEERS Highways, Transport & Infrastructure Planning					
60 Cannon Street, London, EC4N 6NP Tel: 020 70021156 info@cannonce.co.uk					
Cambridge House, Lanwades, Business Park, Kentford, Newmarket, CB8 7PN Tel: 01638 555107 www.cannonce.co.uk					
DRAWING NUMBER					REV.
E702-PL-SK-252					-