

boundary moor gardens
deep dale lane, sinfin, derby



Legend


- Car charging point:
Outside electric socket fixed to external wall
- Car charging point:
Outside electric socket fixed to external post
- Car charging point:
Internal electric socket fixed to garage wall

NOTE: All charging points to be IP65 rated domestic 13amp socket, directly wired to consumer unit with 32 amp cable to an appropriate RCD.

Notes:

C: Updated to latest layout JD 20.08.21
B: Updated to latest layout JD 28.07.21
A: Updated to latest layout JD 11.06.21

Revisions:

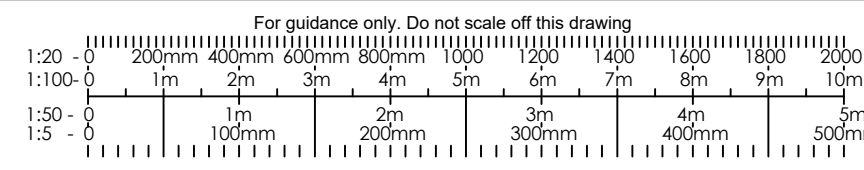

Taylor Wimpey

Taylor Wimpey
North Midlands
2 Trinity Court
Broadlands
Wolverhampton
WV10 6UH

T 01543 496700
www.taylorwimpey.co.uk

Project: boundary moor gardens, deep dale lane, sinfin, derby

Drawing: EV charging PARCEL 2 Scale: 1:500 @A0

Drawn: jd	Project no. 3016	Drawing no. EV02	Rev. C
Date: nov 2020			

© This drawing and the building works depicted are the copyright of Taylor Wimpey North Midland and may not be reproduced or amended except by written permission. No liability will be accepted for amendments made by other persons.