
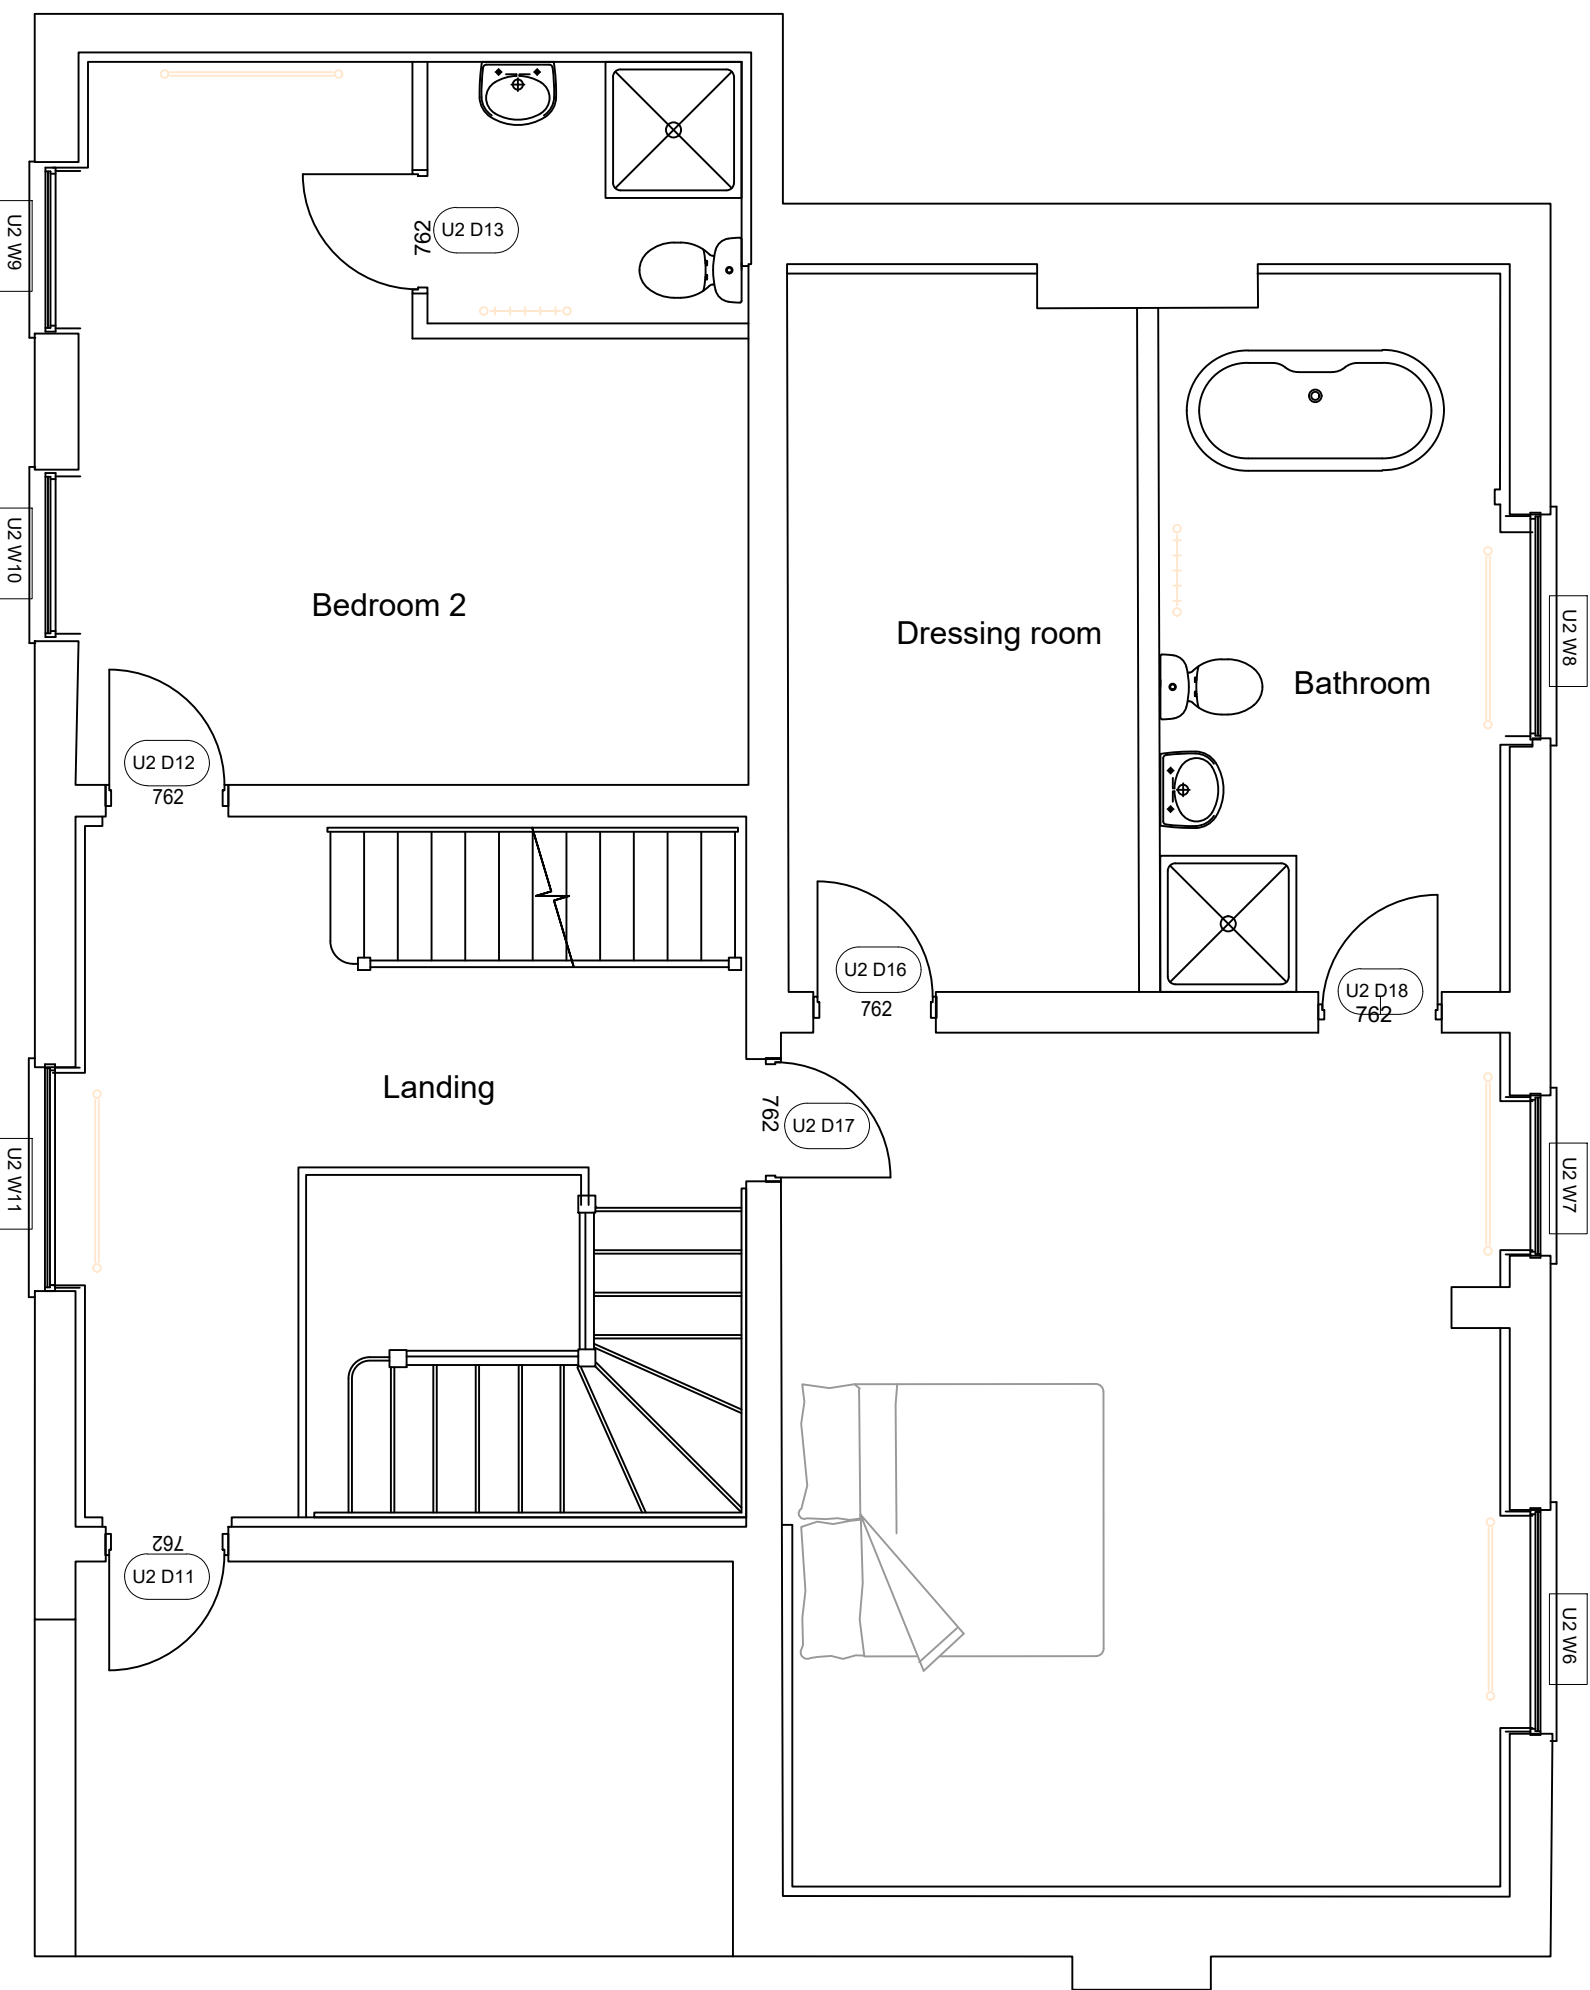


Rev	Date	Description

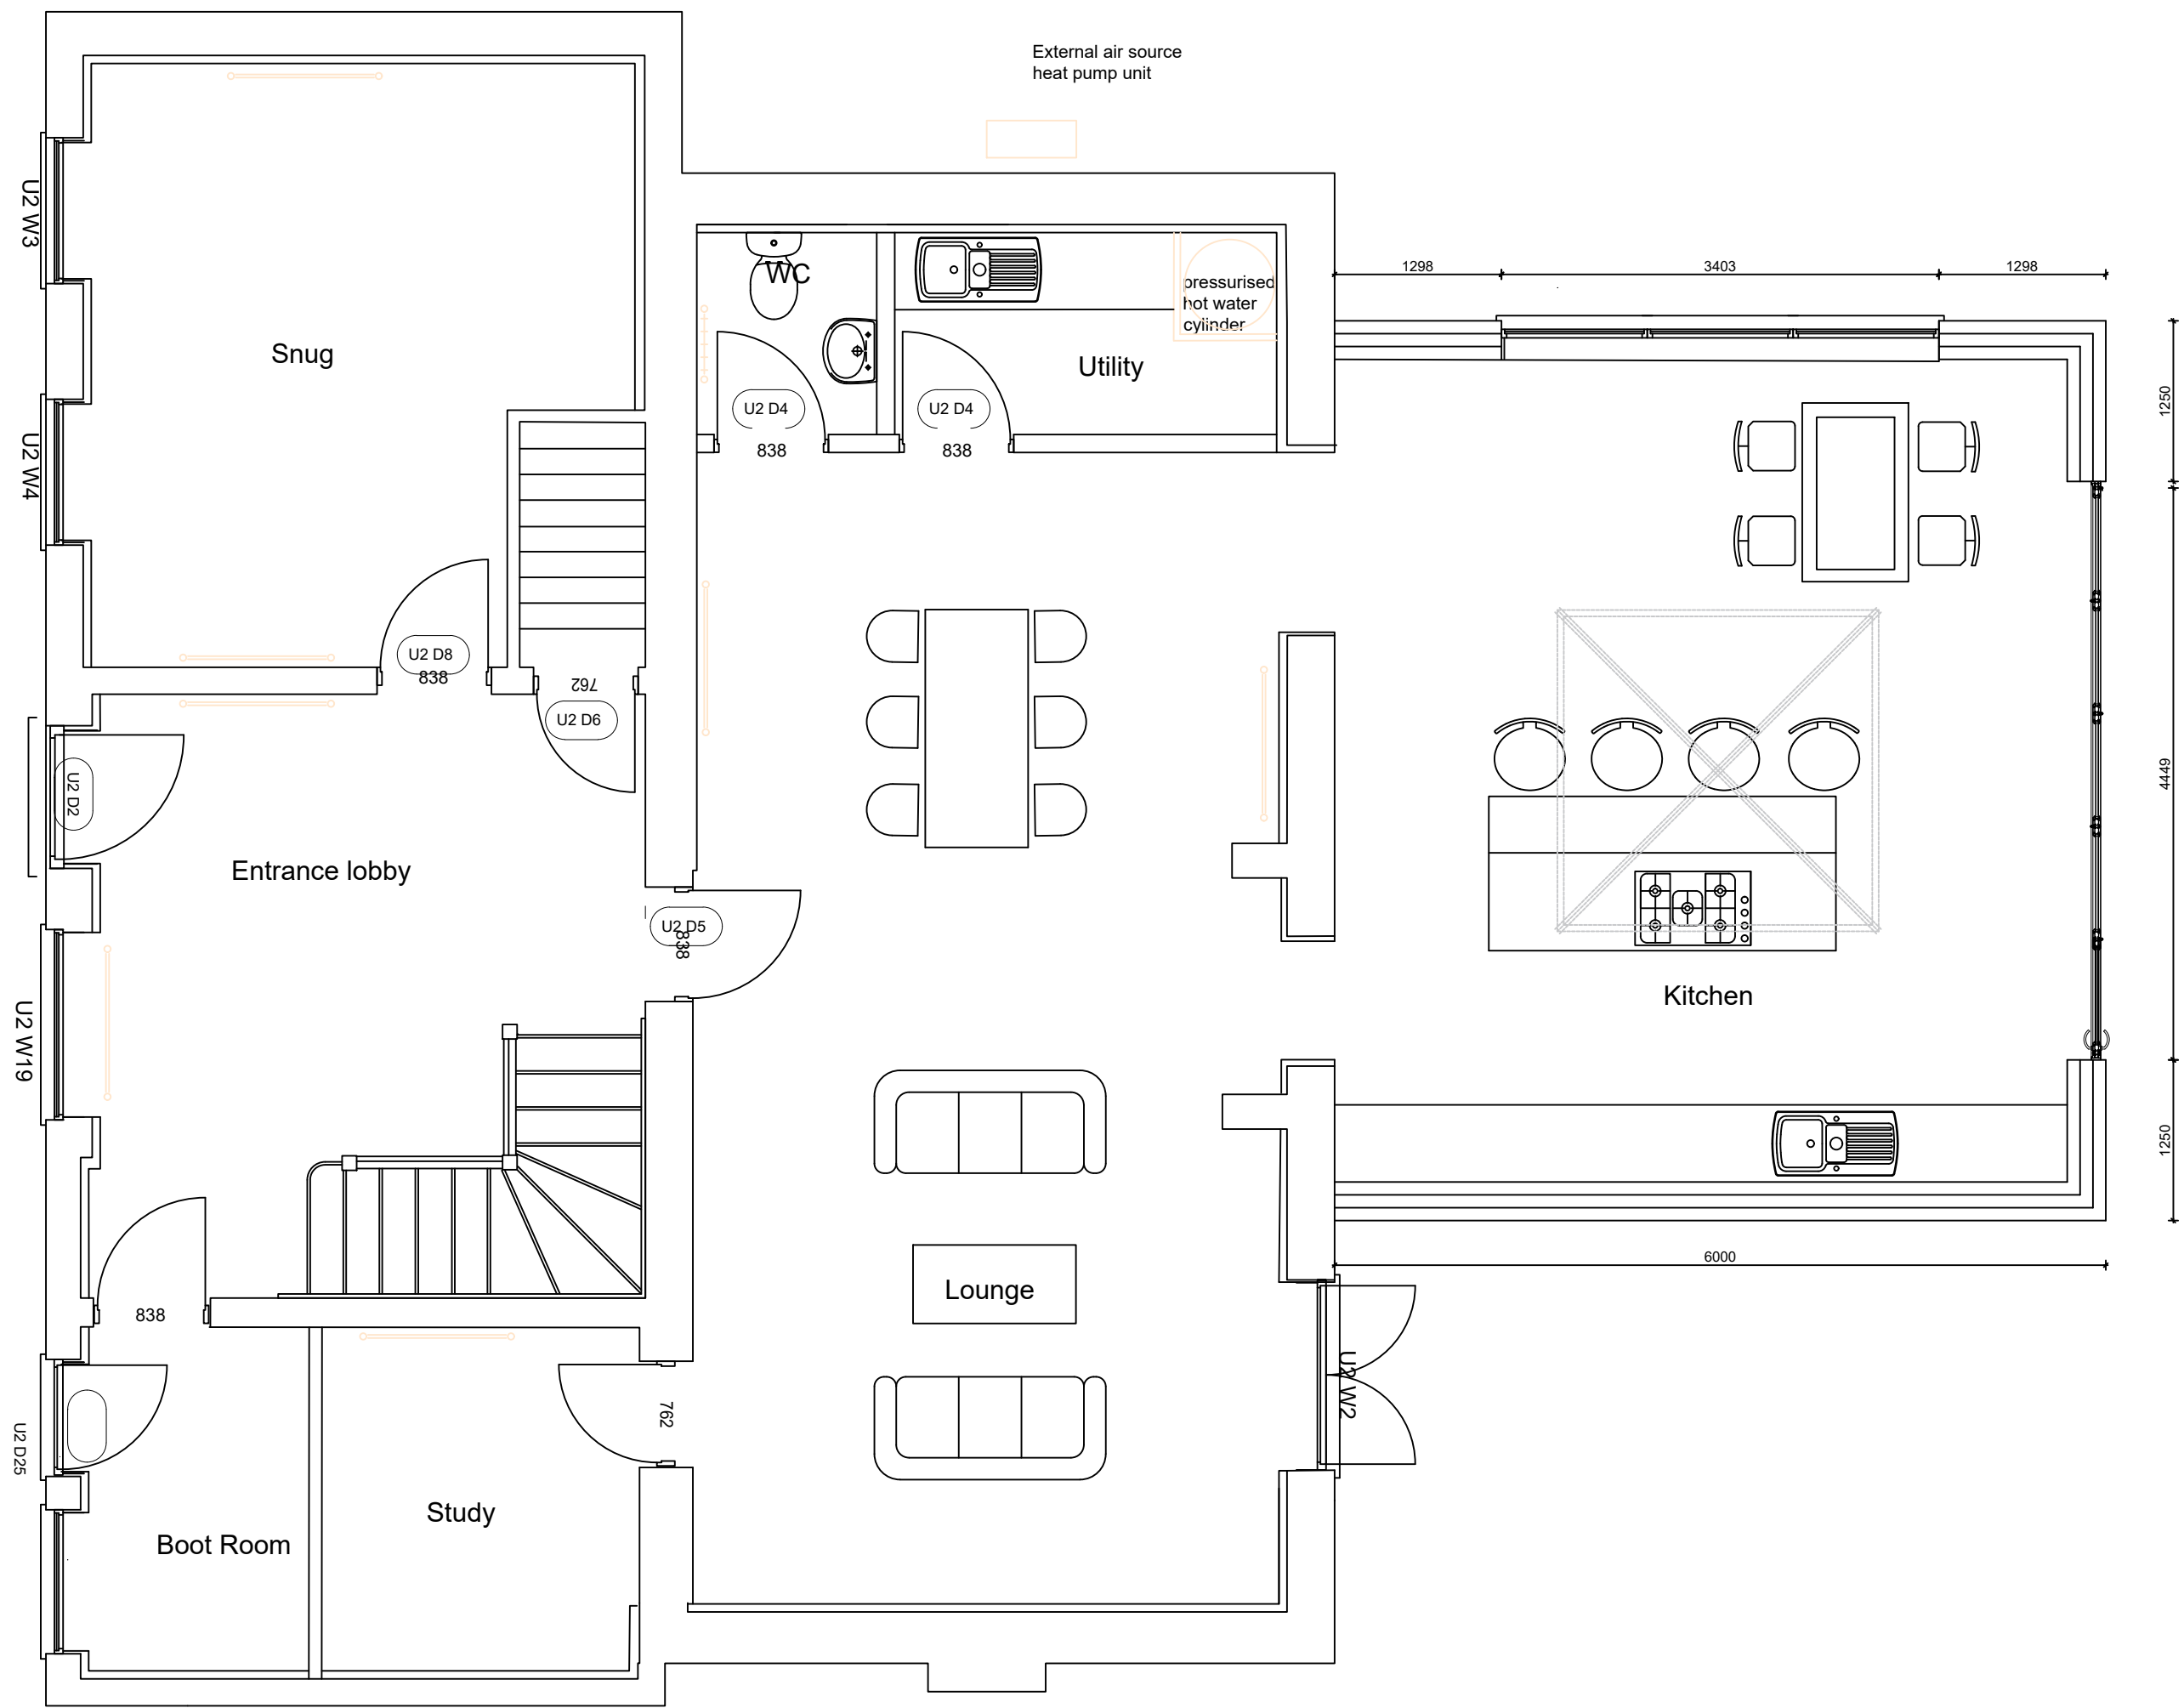

Proposed Ground floor layout

Proposed First floor layout

Storm Design

design to construct ltd

35 Kirkham Drive Toton Beeston, Nottingham. NG9 6HG
Tel: 0115 9720969
email: info@stormdesign.uk

Client

Mr and Mrs Wilson

Job number & title

The Farmhouse Marjory Lane
Harehill Derbyshire DE6 5AA

Date

21/09/2021

Scale

1:50

Drawn

IS

Checked

Drawing number

21/515/03

Drawing title

Proposed ground, and first floor layout

Construction details not to be scaled from this drawing use dimensions only.
This drawing is copyright and may not be altered, traced, photographed, electronically copied or used for any purpose other than for which it is issued, without the permission of Design to Construct Ltd

A1

IF IN DOUBT
ASK