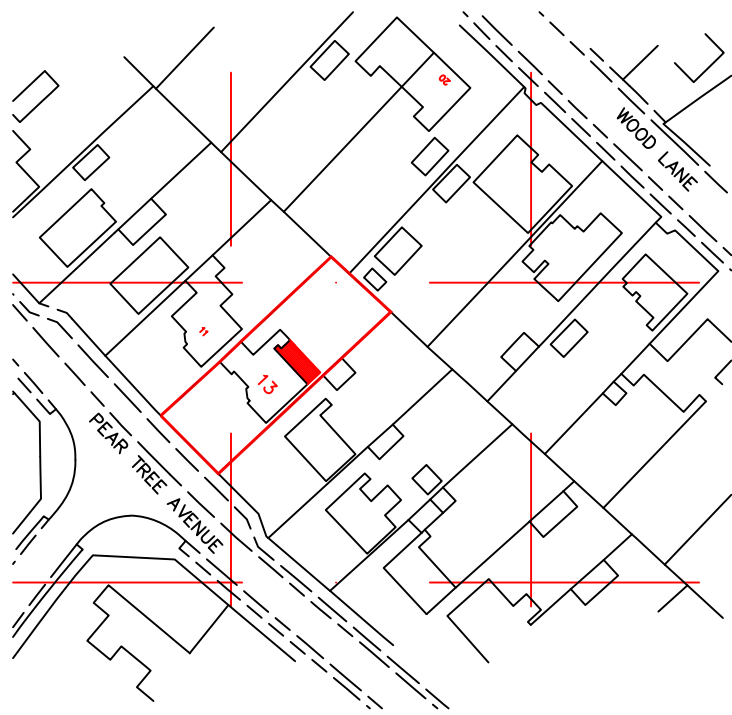
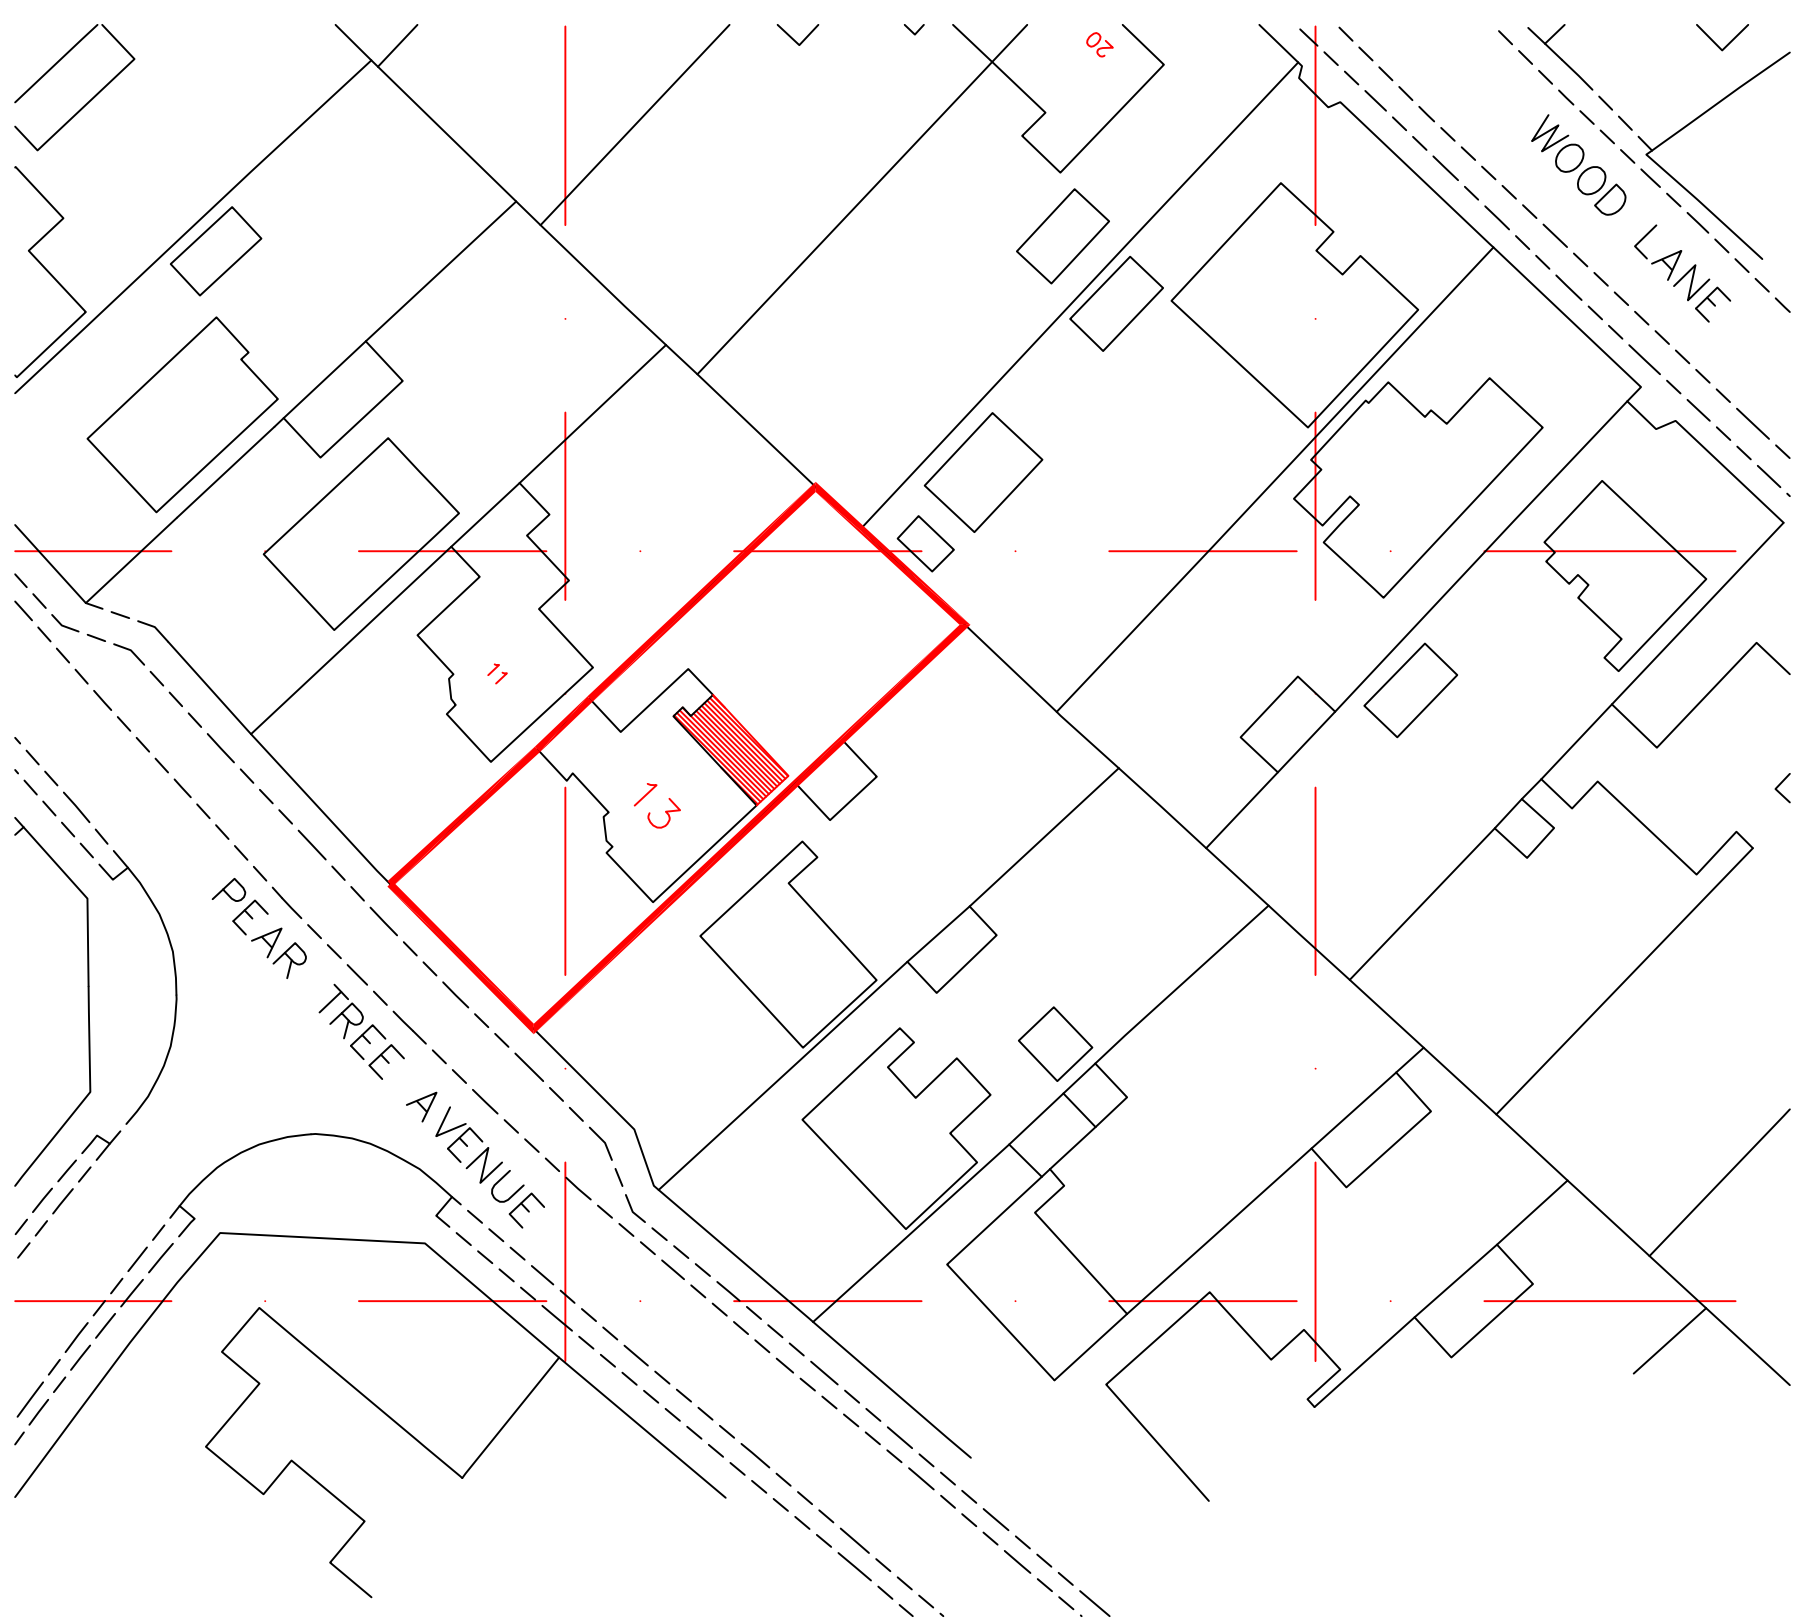


Mr & Mrs Keith Endacott-Jones 13 Pear Tree Avenue Newhall DE1 10NA		Single Storey Rear Extension and Internal Remodelling	 Location Map scale 1:1250	
1 : 500 1 : 1250			Location Plan	
2021- 76 - 01		 Block Plan scale 1:500		