DO NOT SCALE FROM THIS DRAWING


REFERENCE

- SITE BOUNDARY
- SECTION LINE
- EXISTING GROUND LEVEL
- VISIBILITY LINE
- SOLAR PANEL

NOTES:

PV LAYOUT PROVIDED BY GS VOGT LIMITED, DRAWING NUMBER GSV1002-100E [External Issue].dwg



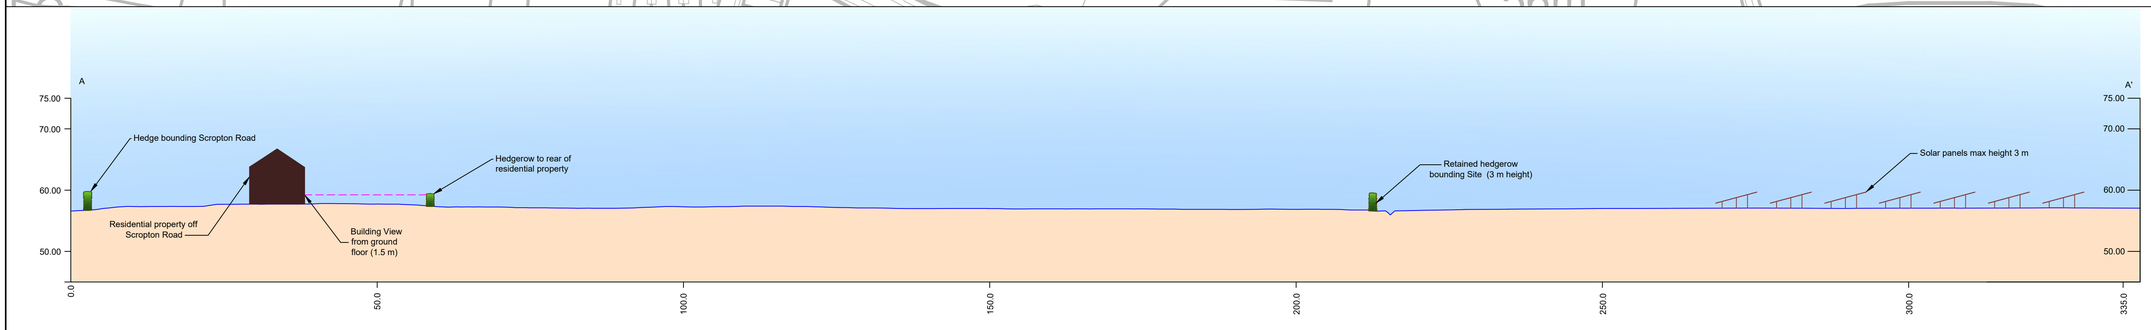

TRANSECT LINE FROM A - A' FROM SCROPTON ROAD AND VISIBILITY LINE FROM GROUND FLOOR OF RESIDENTIAL PROPERTY
SCALE 1:500

©Copyright Reserved

REVISION	DETAILS	DATE	DRAWN	CHK'D	APP'D

CLIENT: GS VOGT LIMITED

PROJECT: HAWTHORN SOLAR FARM

DRAWING TITLE: TRANSECT PLAN

DRG No.	REV
GM10971-025	A

DRG SIZE	SCALE	DATE
A1	AS SHOWN	03/11/21

DRAWN BY	CHECKED BY	APPROVED BY
CT	LW	AM

wardell armstrong
BOLTON | TEL 01204 227 227
WWW.WARDELL-ARMSTRONG.COM
BIRMINGHAM, CARDIFF, CARLISLE, EDINBURGH, GLASGOW, LEEDS, LONDON, MANCHESTER, NEWCASTLE UPON TYNE, STOKE ON TRENT

N:\GM\GM10971 - HAWTHORN SOLAR FARM\03 - DESIGN\AUTOCAD\GM10971-025 REV A TRANSECT DRAWING.DWG