



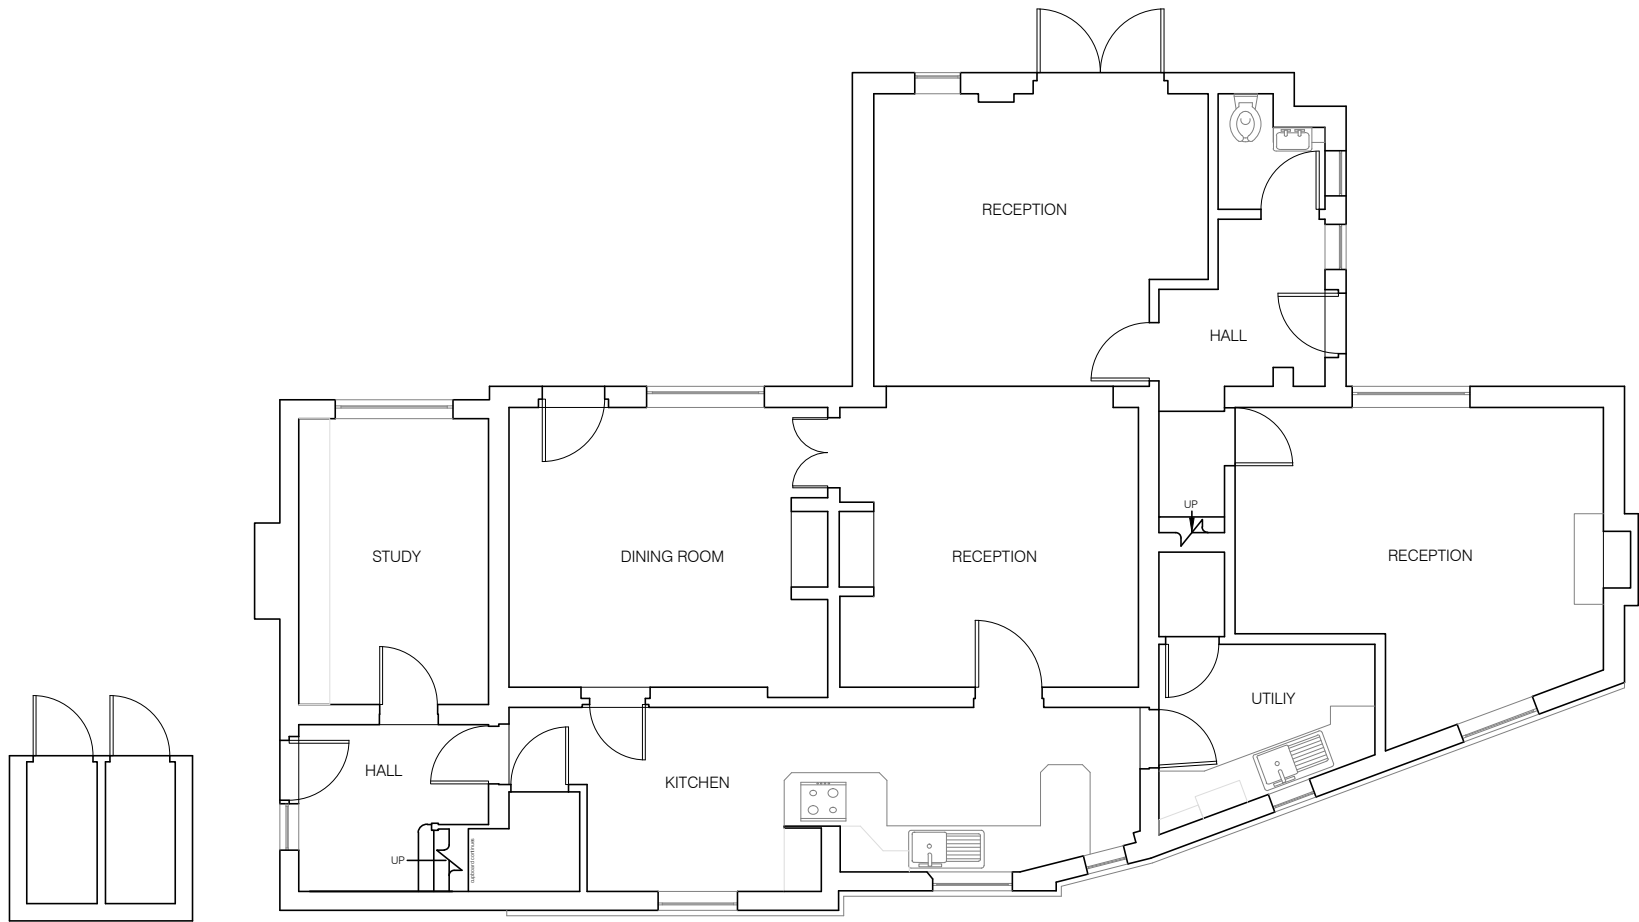

GROUND FLOOR PLAN

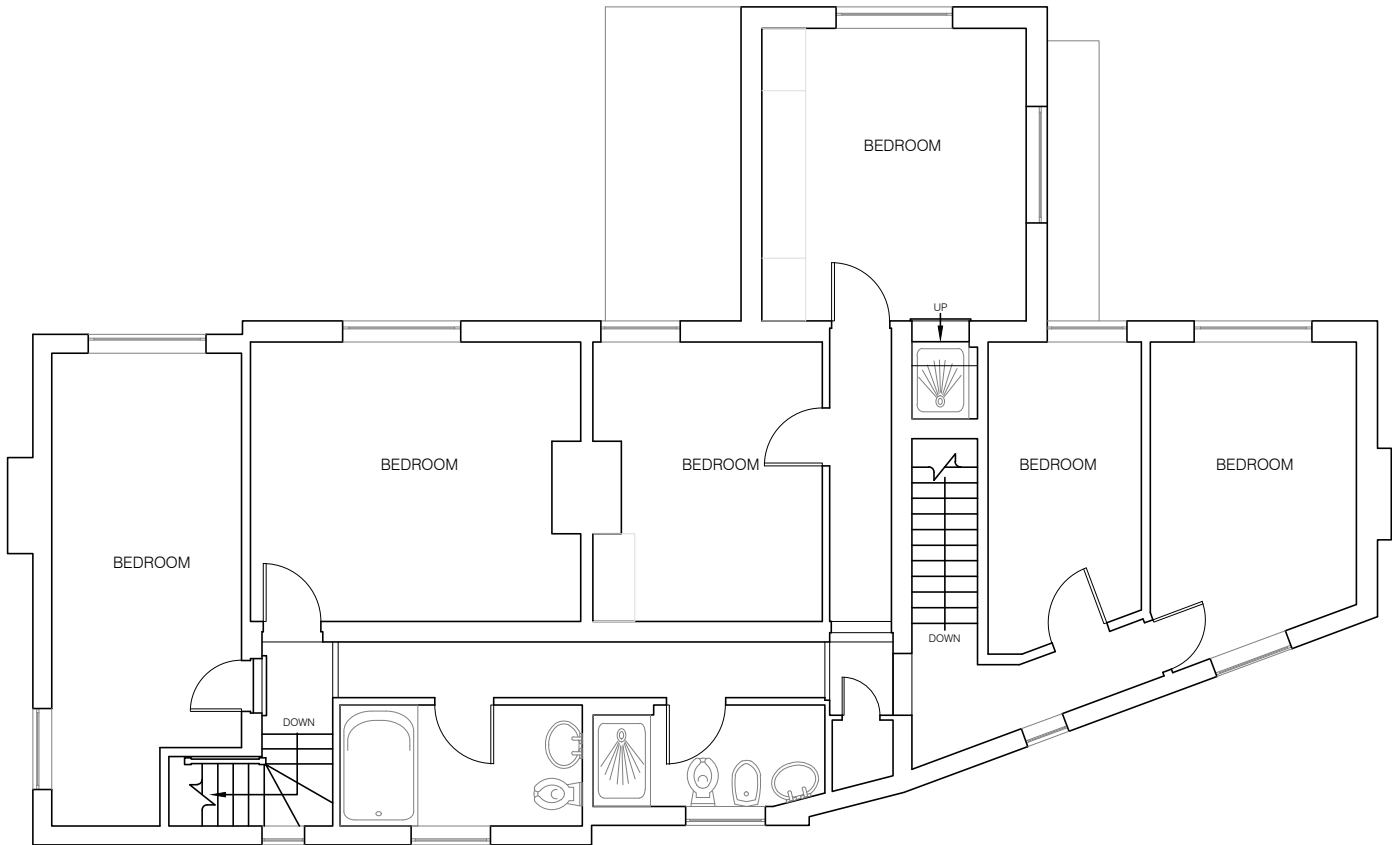

FIRST FLOOR PLAN

P1	Planning Issue	19-08-21	JP	MM
Rev.	Description	Date	By	Chk'd

MATTHEW MONTAGUE
ARCHITECTS
The Cheese Factory, Longford Lane, Longford, Ashbourne,
Derbyshire, DE6 3DT
Tel: 01335 330510, info@matthewmontague.co.uk,
www.matthewmontague.co.uk

Southview Cottage
Stenson, DE73 7HL

Existing Plans

PROJECT	ORIGINATOR	ZONE	LEVEL	TYPE	ROLE	NUMBER
SVC	MMA	Z1	ZZ	DR	A	02001

STATUS	SUITABILITY DESCRIPTION
D5	ISSUED FOR PLANNING
REVISION	REVISION DESCRIPTION
P1	PRELIMINARY

This document is copyright of Matthew Montague Architects. If in doubt ASK. Drawing measurements shall not be obtained by scaling. Verify all dimensions prior to construction. Immediately report any discrepancies on this document to the Architect. This document shall be read in conjunction with associated models, specifications and related consultant's documents.