
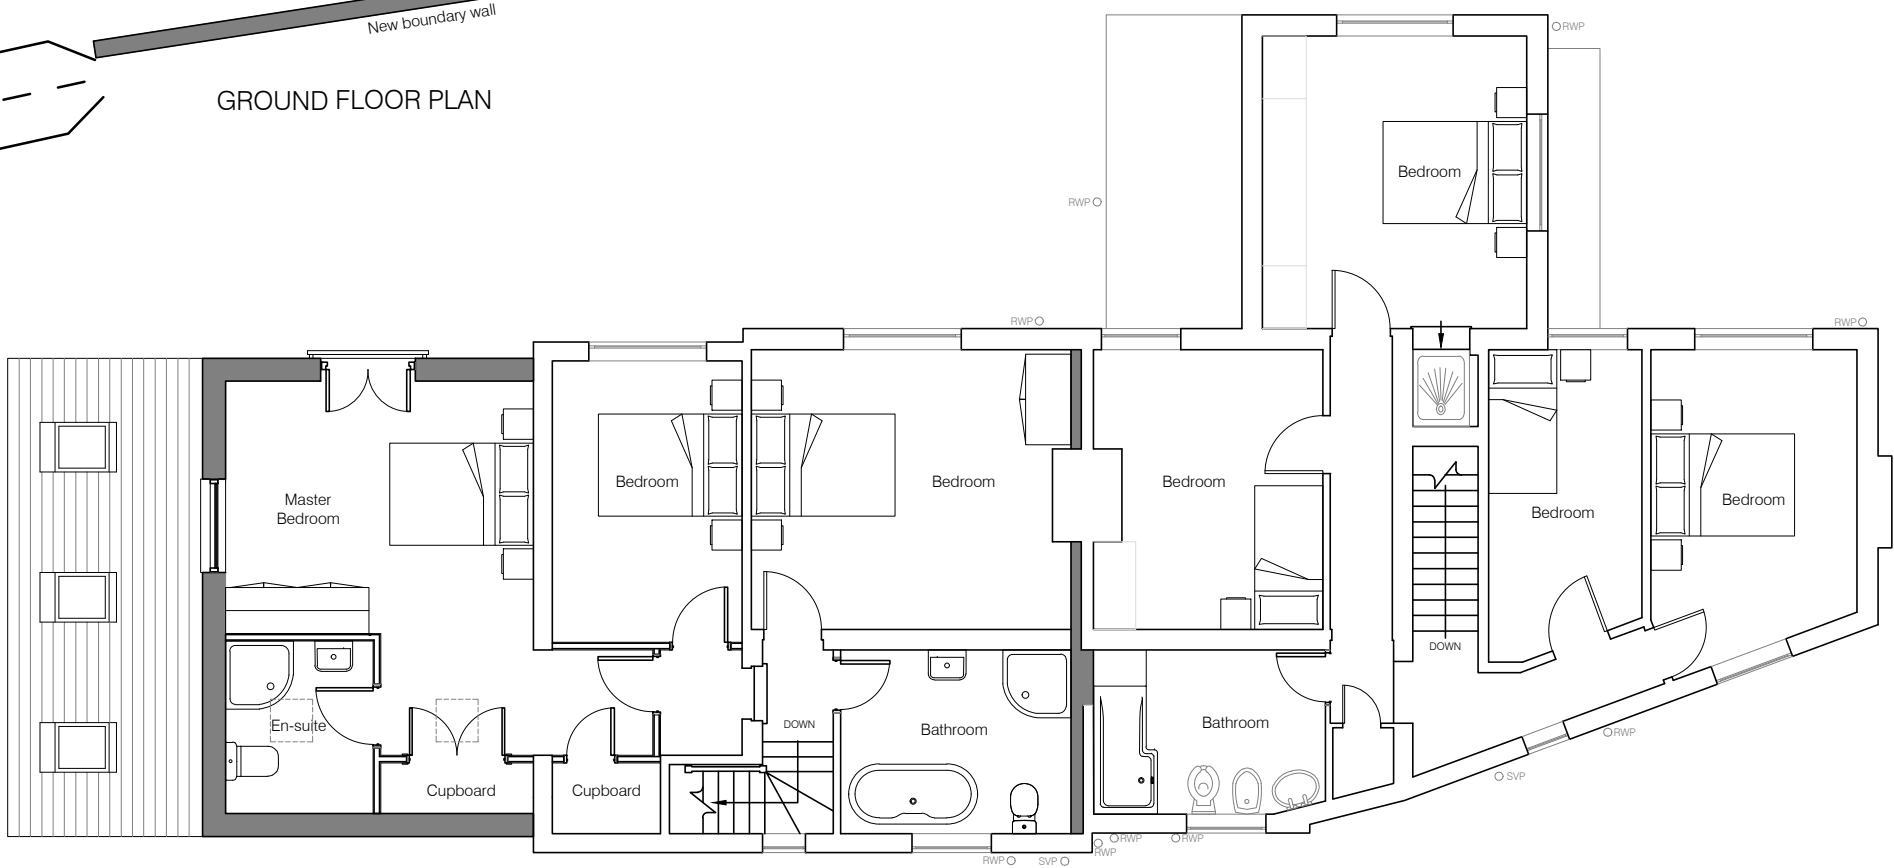


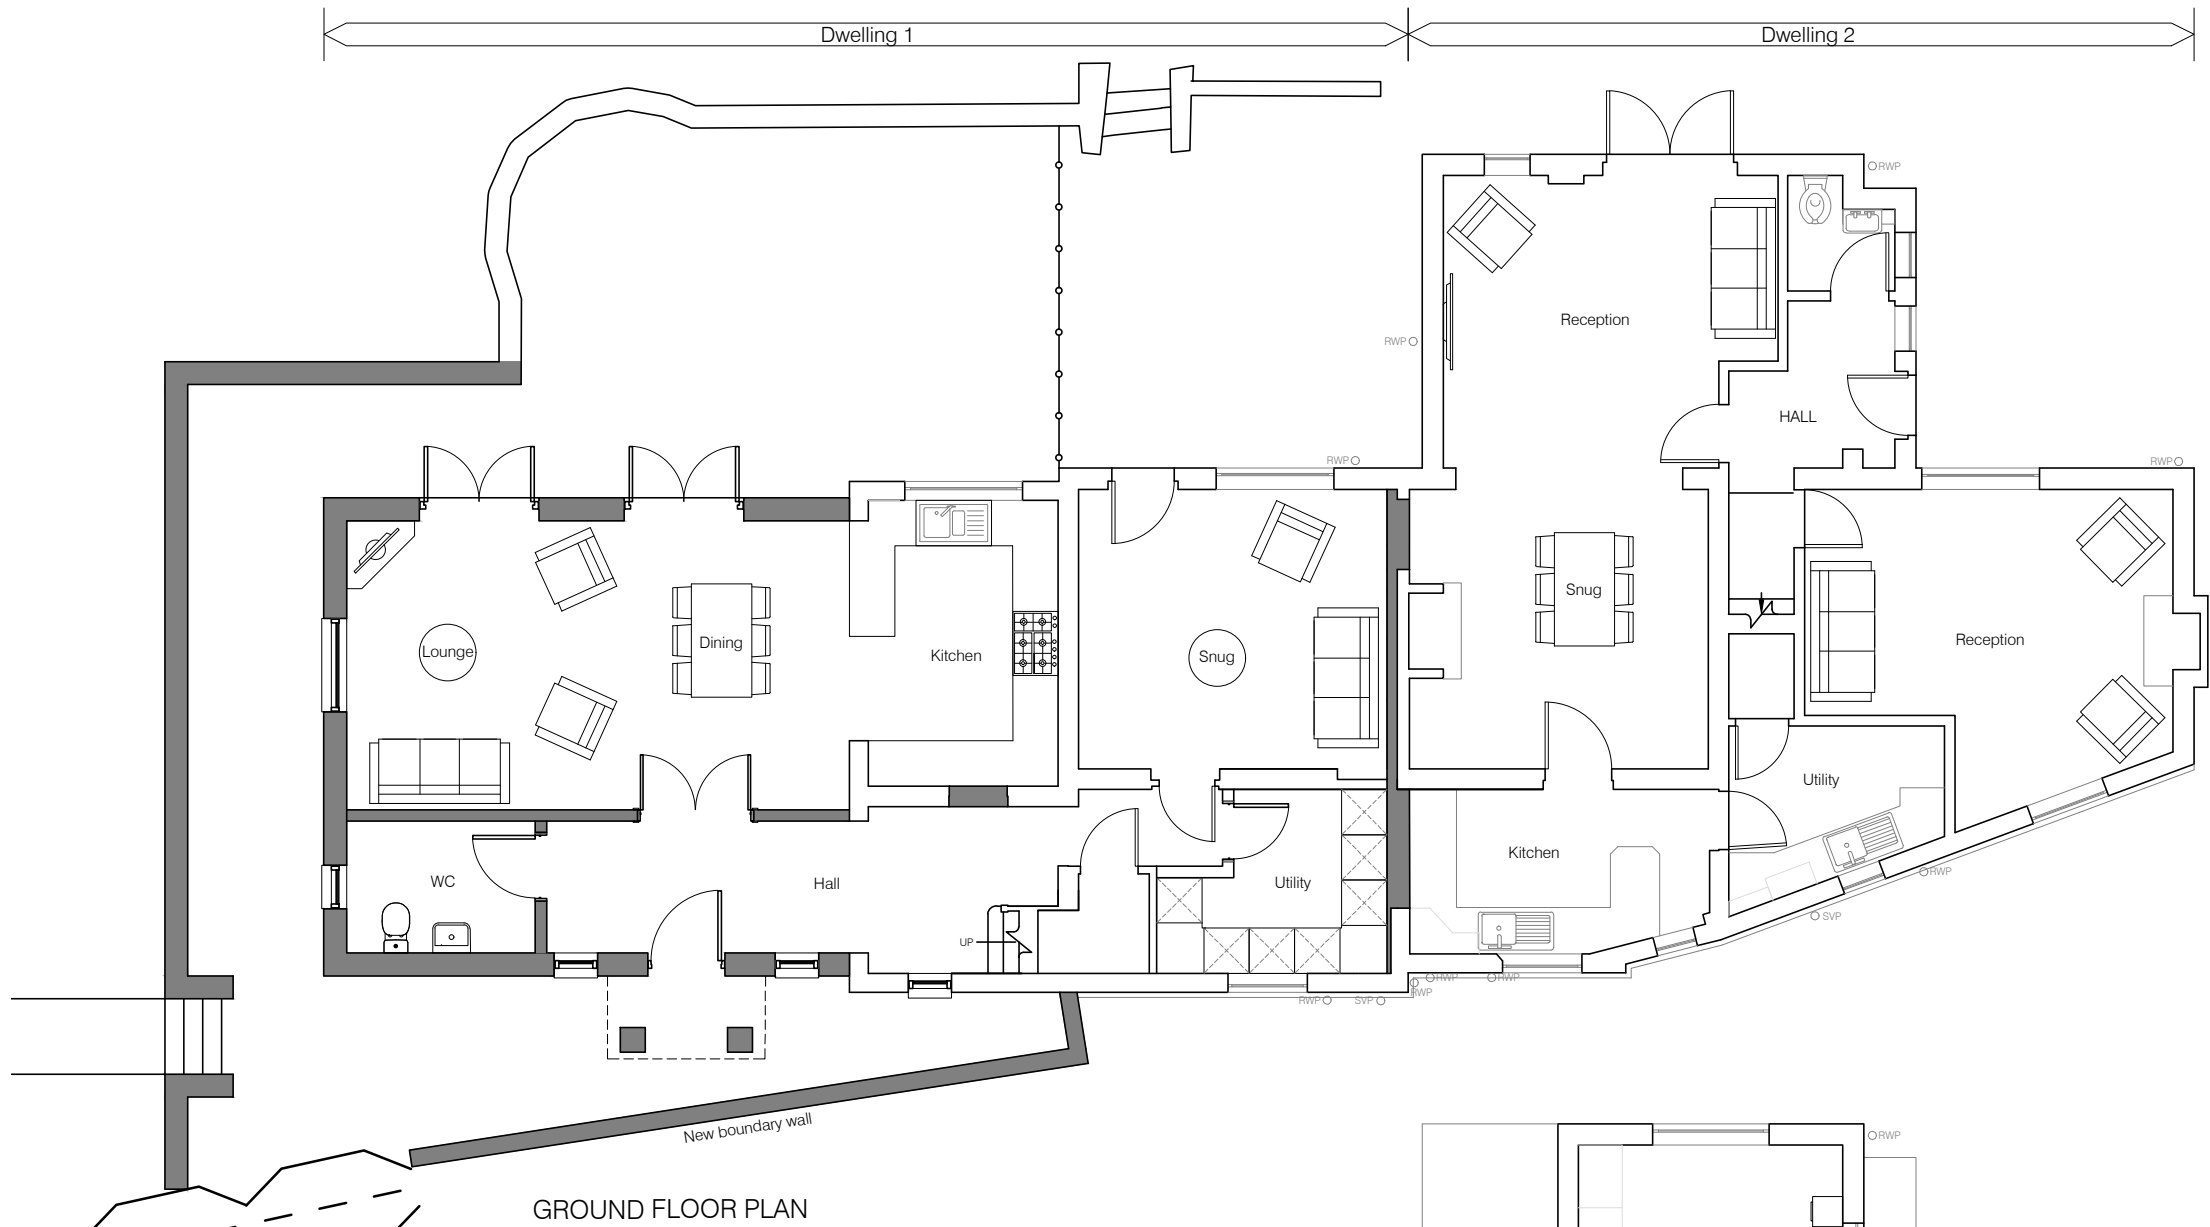

P1	Planning Issue	19-08-21	JP	MM
Rev.	Description	Date	By	Chkd

MATTHEW MONTAGUE
ARCHITECTS
The Cheese Factory, Longford Lane, Longford, Ashbourne,
Derbyshire, DE6 3DT
Tel: 01335 330510, info@matthewmontague.co.uk,
www.matthewmontague.co.uk

Southview Cottage
Stenson, DE73 7HL

Proposed Plans

MMA PROJECT REF		SCALES		PAPER SIZE		DRAWN BY	
2119		1:100		A3		JP	
PROJECT	ORIGINATOR	ZONE	LEVEL	TYPE	ROLE	NUMBER	
SVC	MMA	Z1	ZZ	DR	A	02002	
STATUS		SUITABILITY DESCRIPTION					
D5		ISSUED FOR PLANNING					
REVISION		REVISION DESCRIPTION					
P1		PRELIMINARY					

This document is copyright of Matthew Montague Architects. If in doubt ASK. Drawing measurements shall not be obtained by scaling. Verify all dimensions prior to construction. Immediately report any discrepancies on this document to the Architect. This document shall be read in conjunction with associated models, specifications and related consultant's documents.