


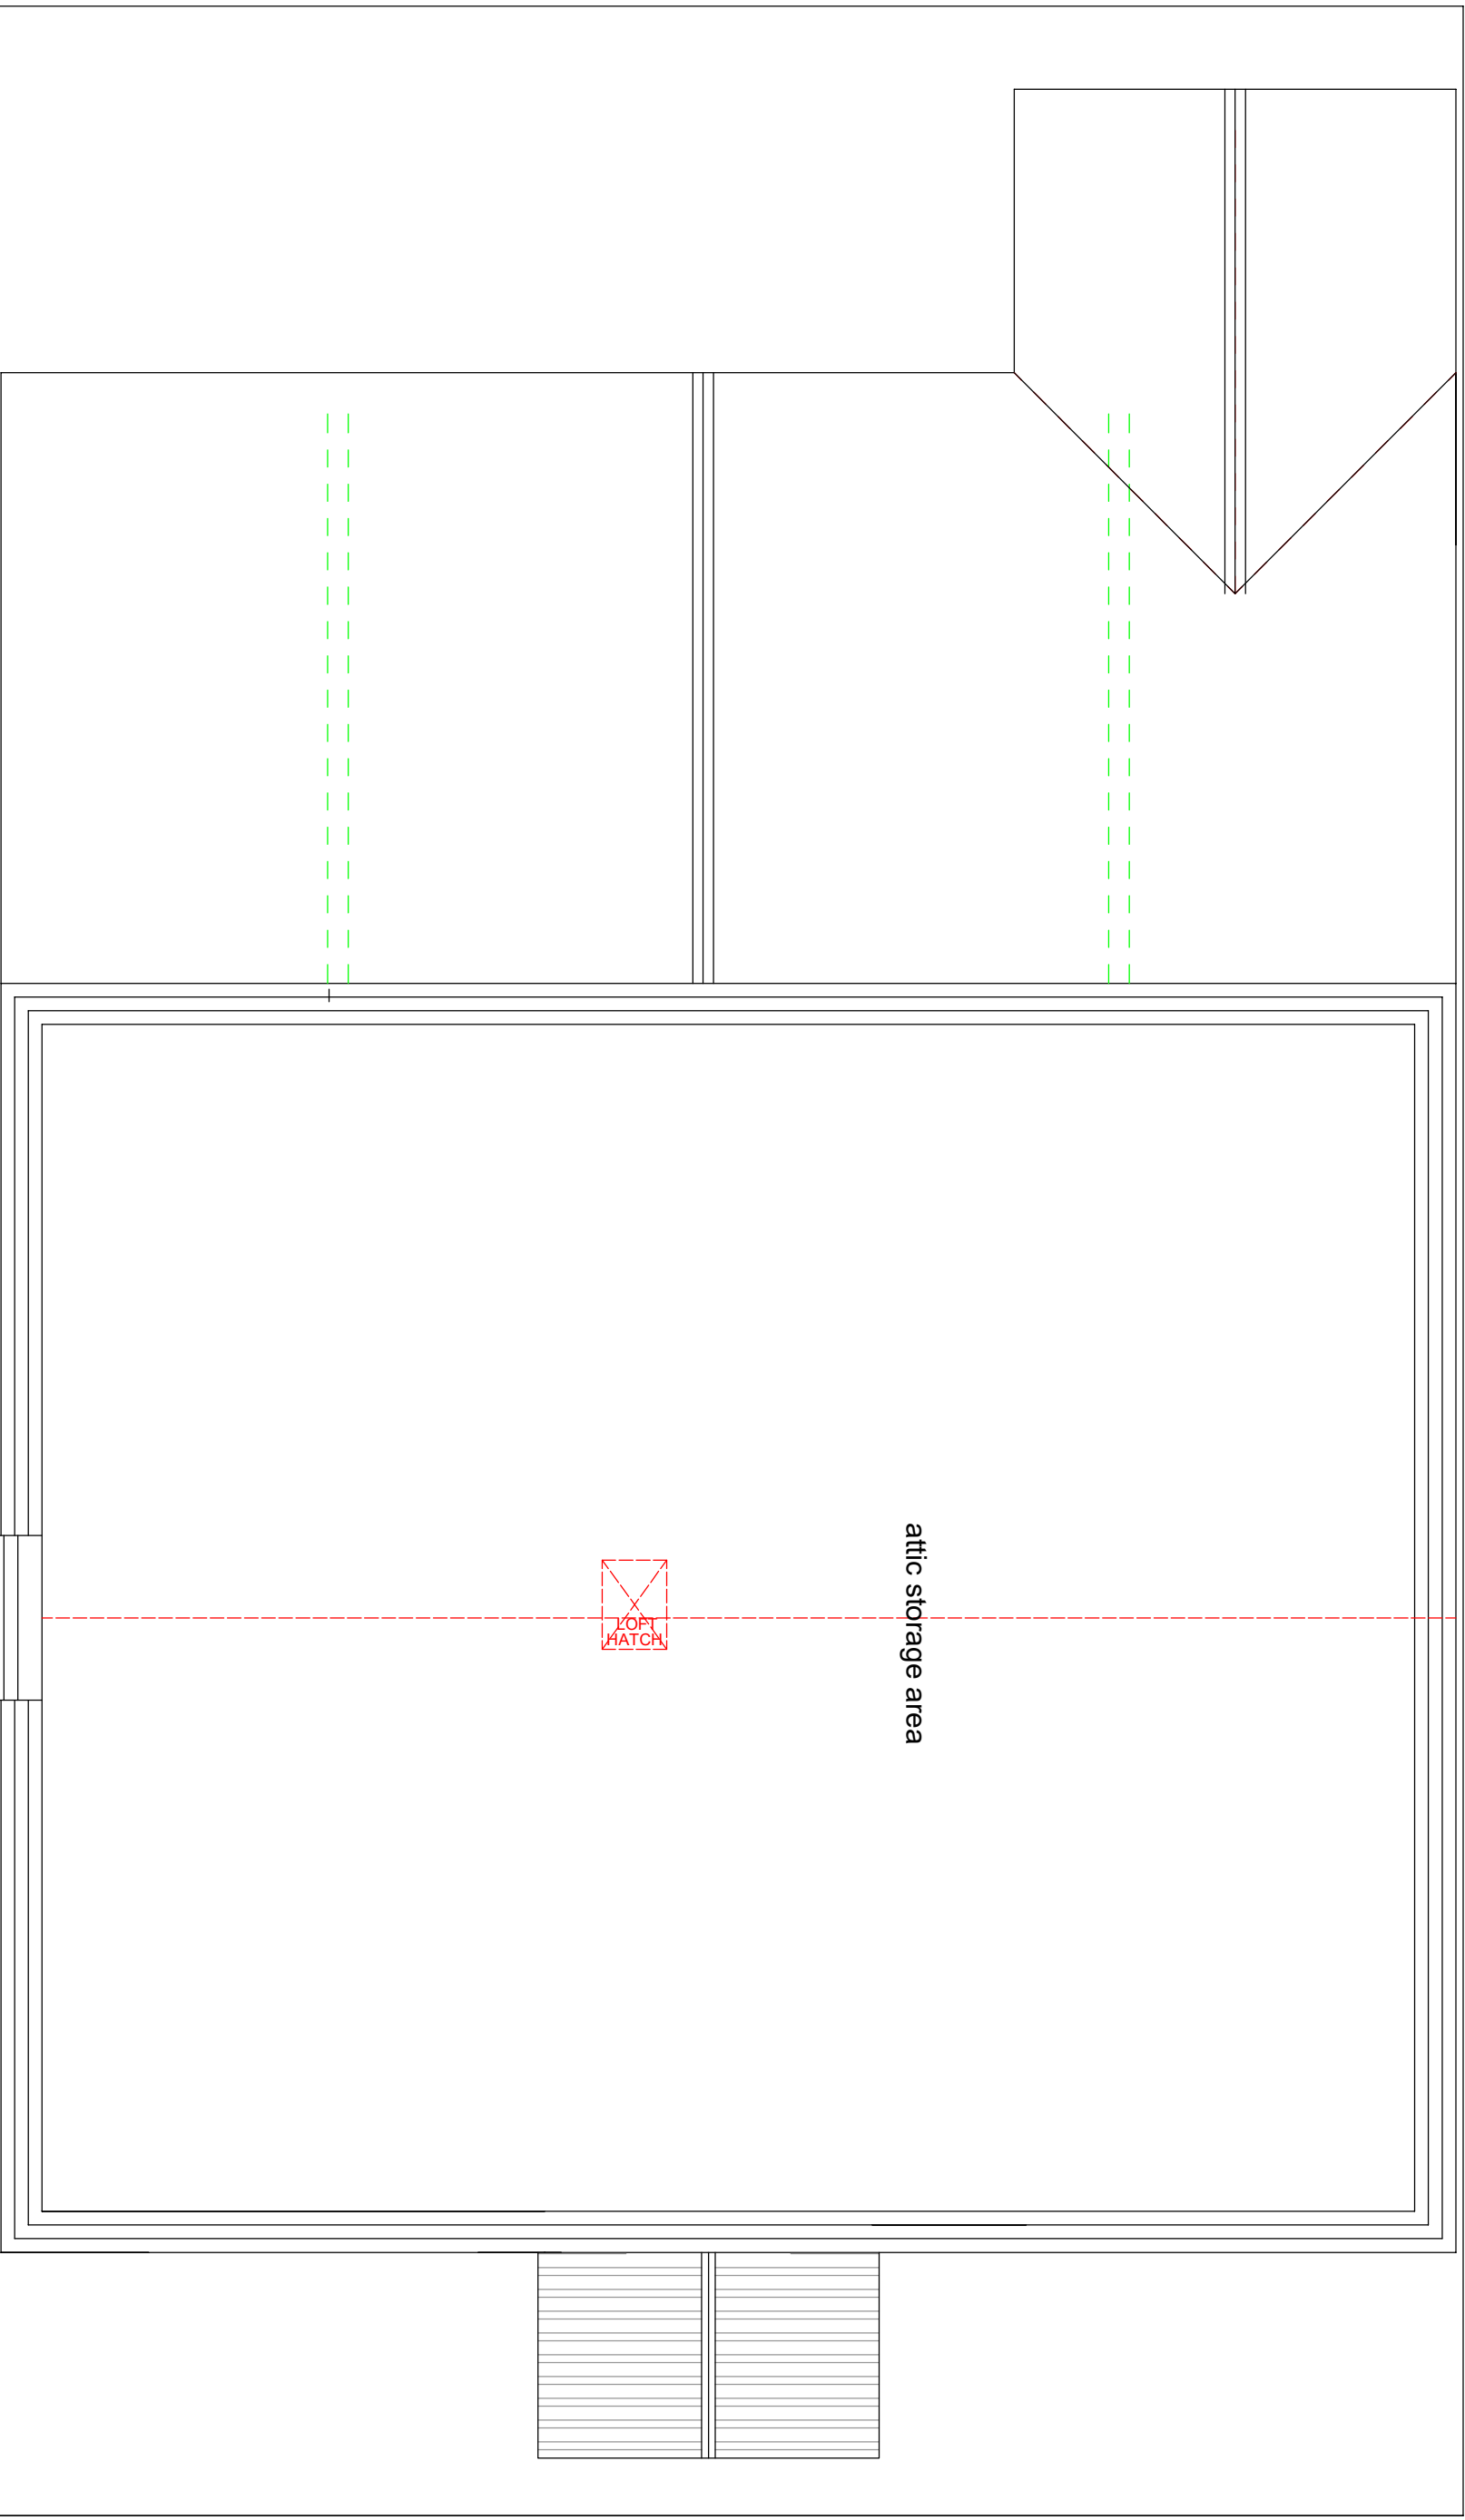

Proposed Vertical Loft Extension .
8 Fields Lane, Castle Gresley, Swadlincote.

Proposed Loft Plan.

CC Design Consultancy Ltd.

14 Sunnyside, Newhall, Swadlincote, Derbyshire, DE11 0TJ
Email: hogac0452@gmail.com Tel: 07989 572519