


PROVIDE AT RIDGE LEVEL VENTILATION
OPENINGS AT LEAST EQUAL TO
CONTINUOUS STRIP RUNNING THE FULL
LENGTH OF THE RIDGE AND 5MM WIDE.

PROVIDE AT EAVES LEVEL
VENTILATION OPENINGS AT LEAST
EQUAL TO CONTINUOUS STRIP
RUNNING THE FULL LENGTH OF THE
EAVES AND 10MM WIDE BOTH SIDES.

"K" render system in white.

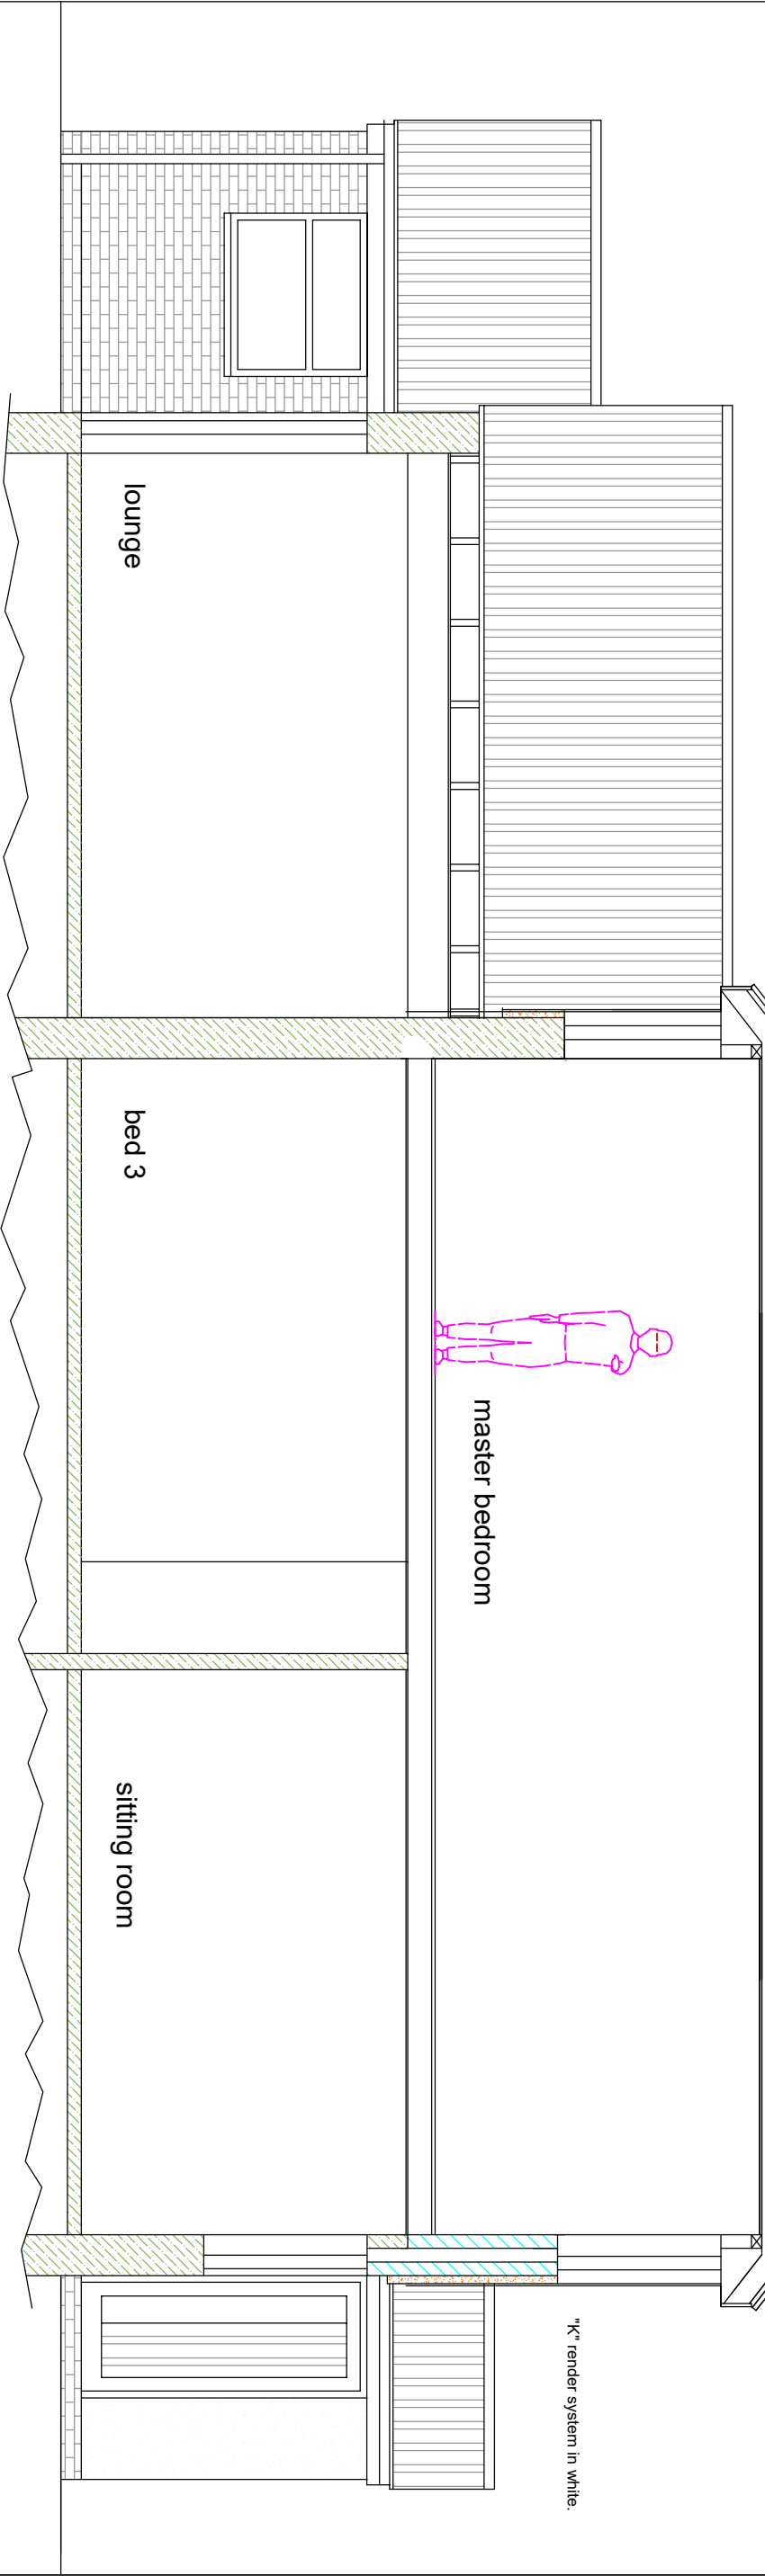

ALL ELECTRICAL WORK REQUIRED TO MEET THE REQUIREMENTS OF PART P
(ELECTRICAL SAFETY) MUST BE DESIGNED, INSTALLED, INSPECTED AND TESTED
BY A PERSON COMPETENT TO DO SO.
PRIOR TO COMPLETION THE COUNCIL SHOULD BE SATISFIED THAT PART P HAS
BEEN COMPLIED WITH. THIS MAY REQUIRE AN APPROPRIATE BS 7671
ELECTRICAL INSTALLATION CERTIFICATE TO BE ISSUED FOR THE WORK BY A
PERSON COMPETENT TO DO SO.

Proposed Section.

TITLE				
Proposed Vertical Loft Extension . 8 Fields Lane, Castle Gresley, Swadlincote.				
Dwg No	FL00112020	Drawn	CAC	DATE
				March 2021
			SCALE	1:50 at A3
14 Sunnyside, Newhall, Swadlincote, Derbyshire, DE11 0TJ				
Email: hogcac0452@gmail.com				
Tel: 07989 572519				