




EXISTING FRONT ELEVATION




PROPOSED FRONT ELEVATION

SIDE

Marley Double Roman tiles and LBC Tudor
= facing bricks all to match existing:

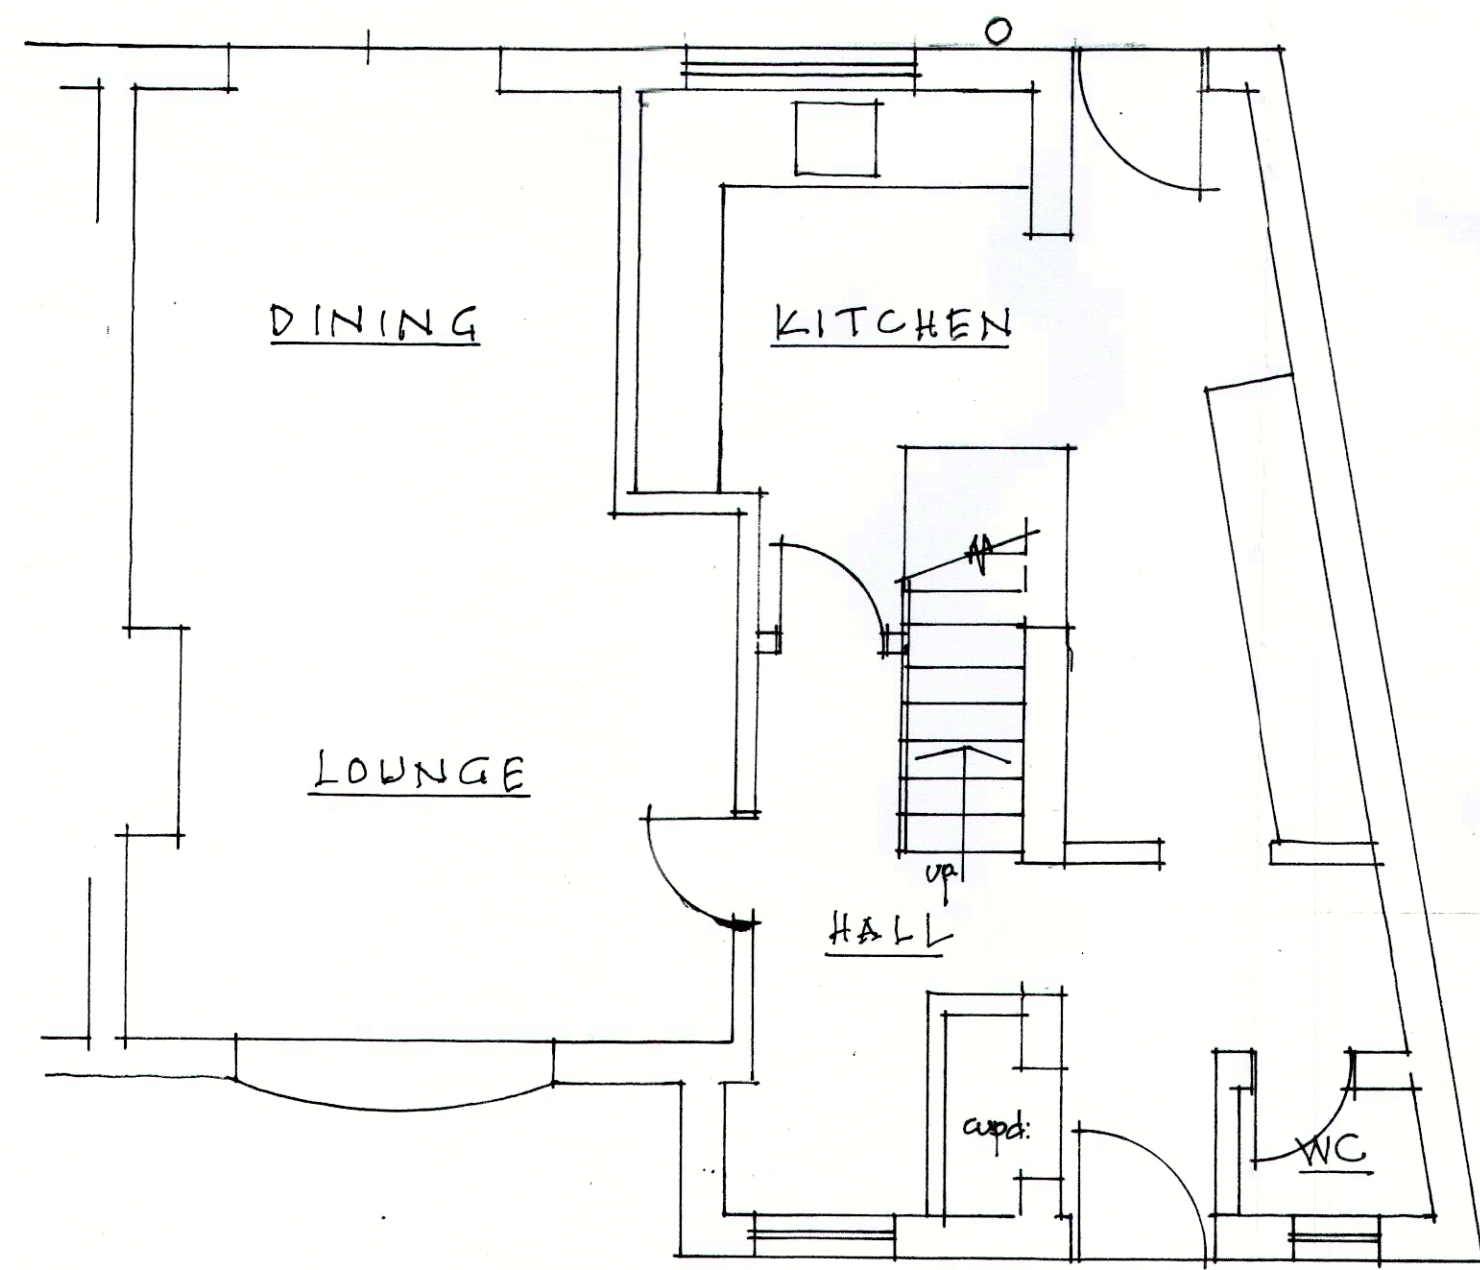

EXISTING PLAN

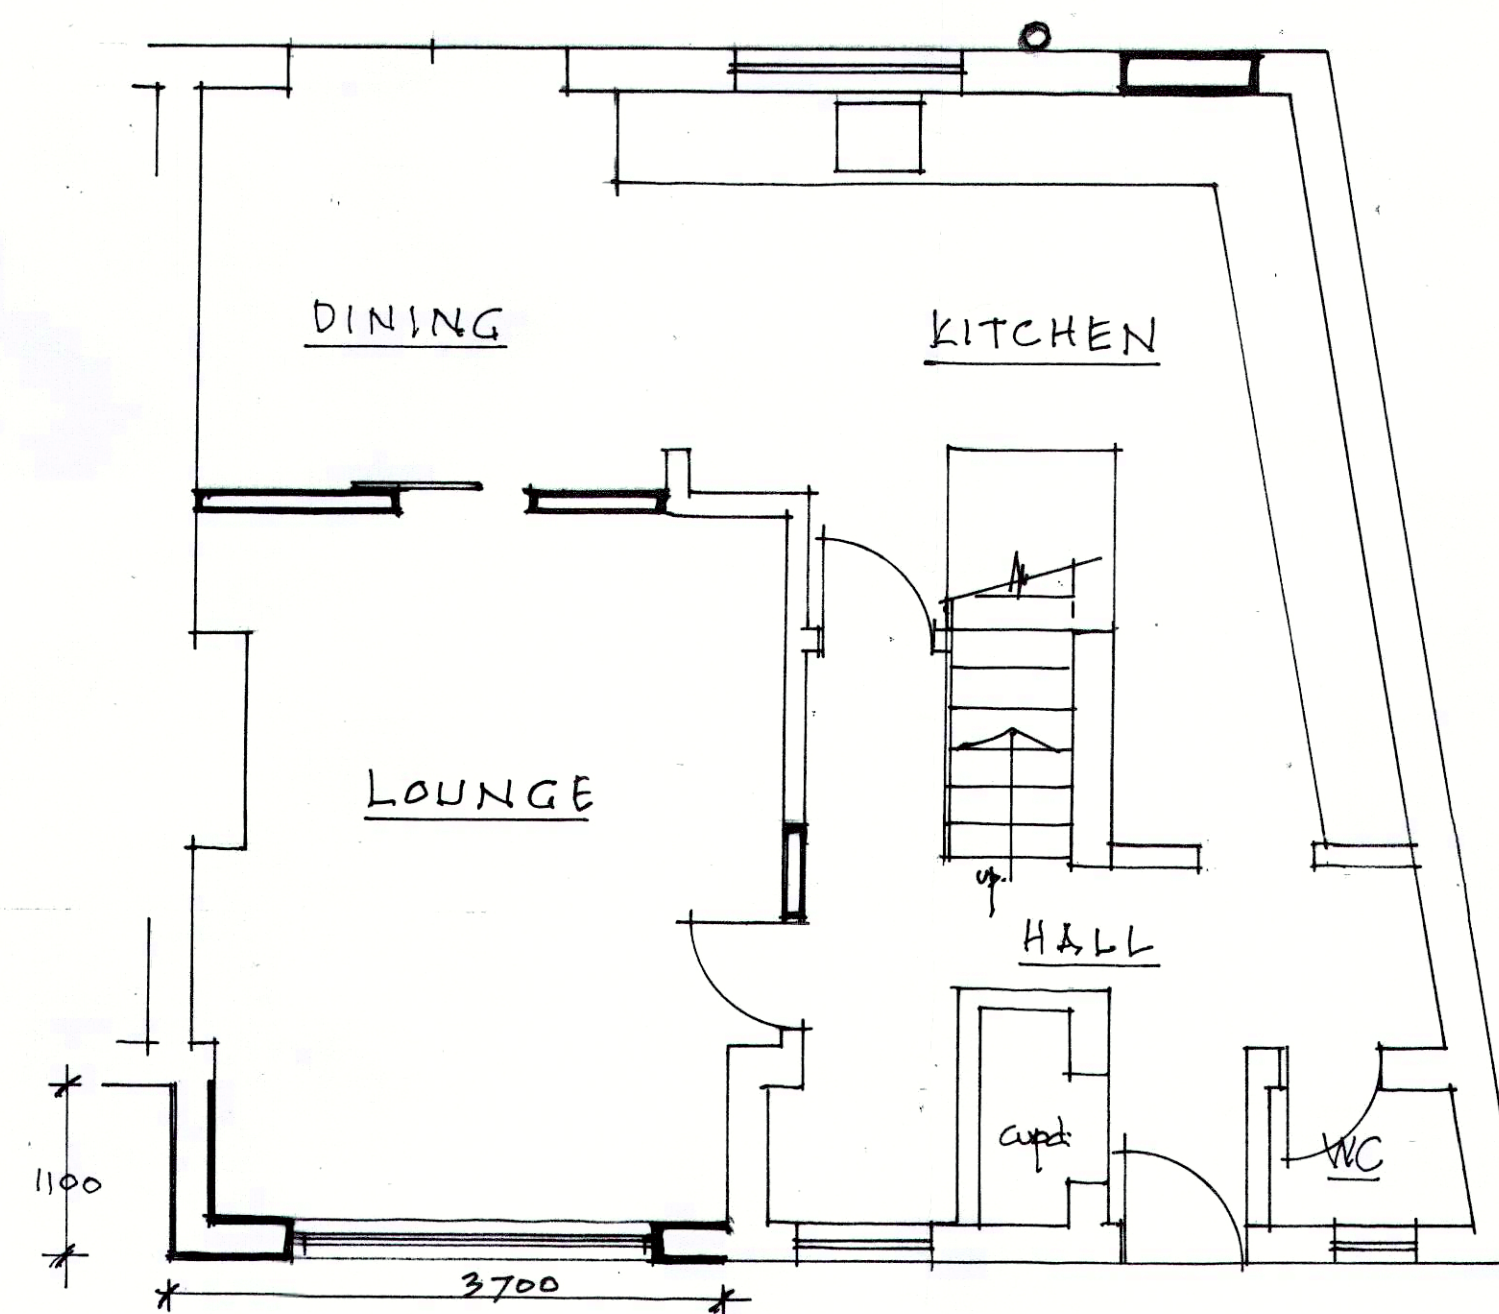

PROPOSED PLAN