


Existing ground floor plan

337 Burton Rd, Woodville, Swadlincote

DE11 7JP

Sept 2021

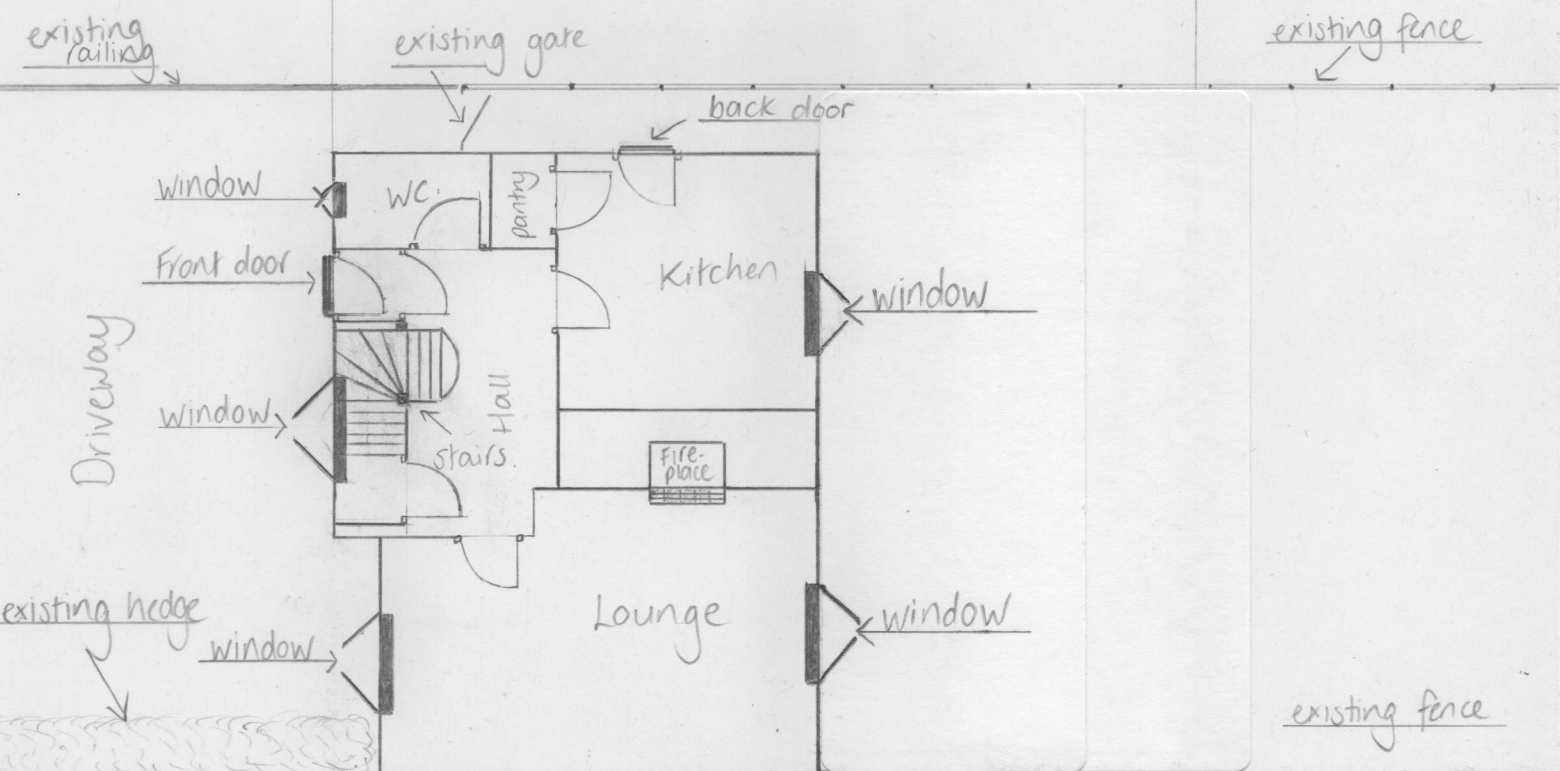

Scale bar 1:100cm

@ A4

